



DESIGN INTENT ONLY

Foundations to engineers specification.
subject to approval of manufacturers drawings,
all measurements to be checked on site prior
to ordering and fabrication.

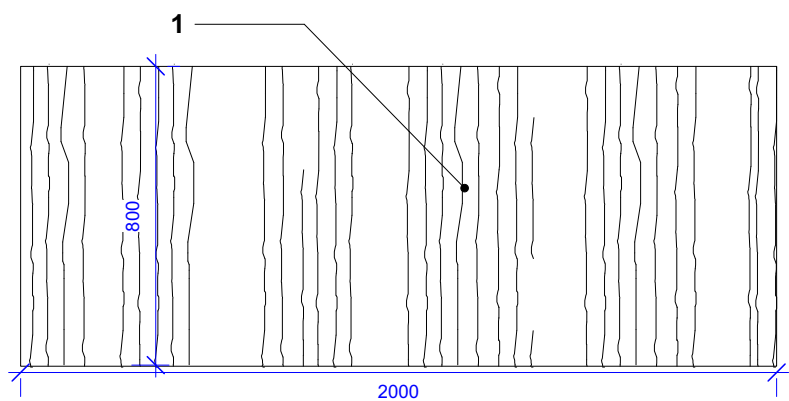


1 **Tree Log Piles SF10 - Plan**
Scale: 1:20

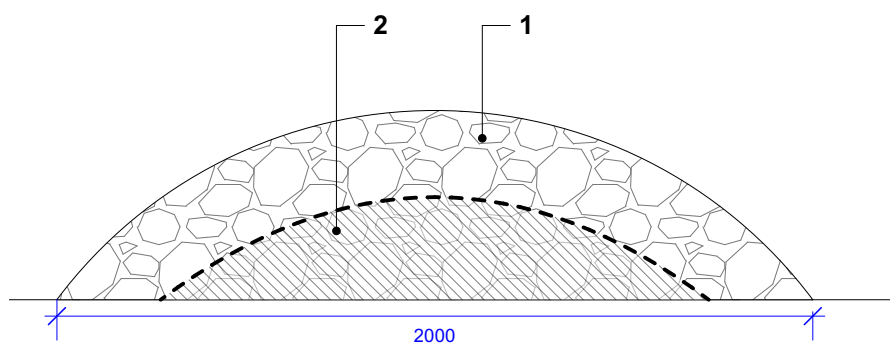

2 **Tree Log Piles SF10 - Section**
Scale: 1:20

1 - Tree Log Piles
for Wildlife, to be allowed to decompose over time
Materials: Tree logs
Size: Varied Sizes (L) 800 x 400-800 -diameter
overall layout size 800 x 2000mm
Supplier:
Use cut down logs from existing trees. Internal MCC parks department/ tree surgeons might be able to supply material. If none available then use Treestation (local tree surgeon) or similar approved.
[Refer to Q50/341.](#)


2 - Existing Smaller Tree Pile logs
Tree log piles with a diameter smaller than 400 diameter topped by larger pieces of tree logs

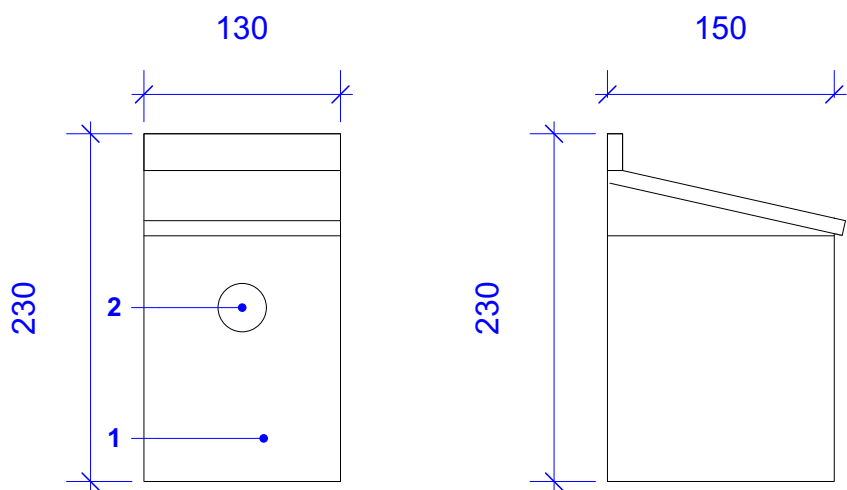

3 **Bird Box Kit SF12 - Elevation**
Scale: 1:5

1 - Bird Box Kit
Material: FSC Certified Exterior Grade Plywood
Accessories: Nails, screws to suppliers recommendation
Bird box kit quantity: 12no.
Finish: Non-toxic water based stain and preservative after assembly
Dimensions: (H)230mm x (W)130mm x (D) 150mm
Fixing: Fixing to existing trees
Supplier: Netbox or similar proved.
[Refer to Q50/350.](#)

2 - Bird Box Entrance
Entrance: 4no 25mm hole, 4no. 32mm hole & 4no. open fronted equating to 12 total no. bird boxes

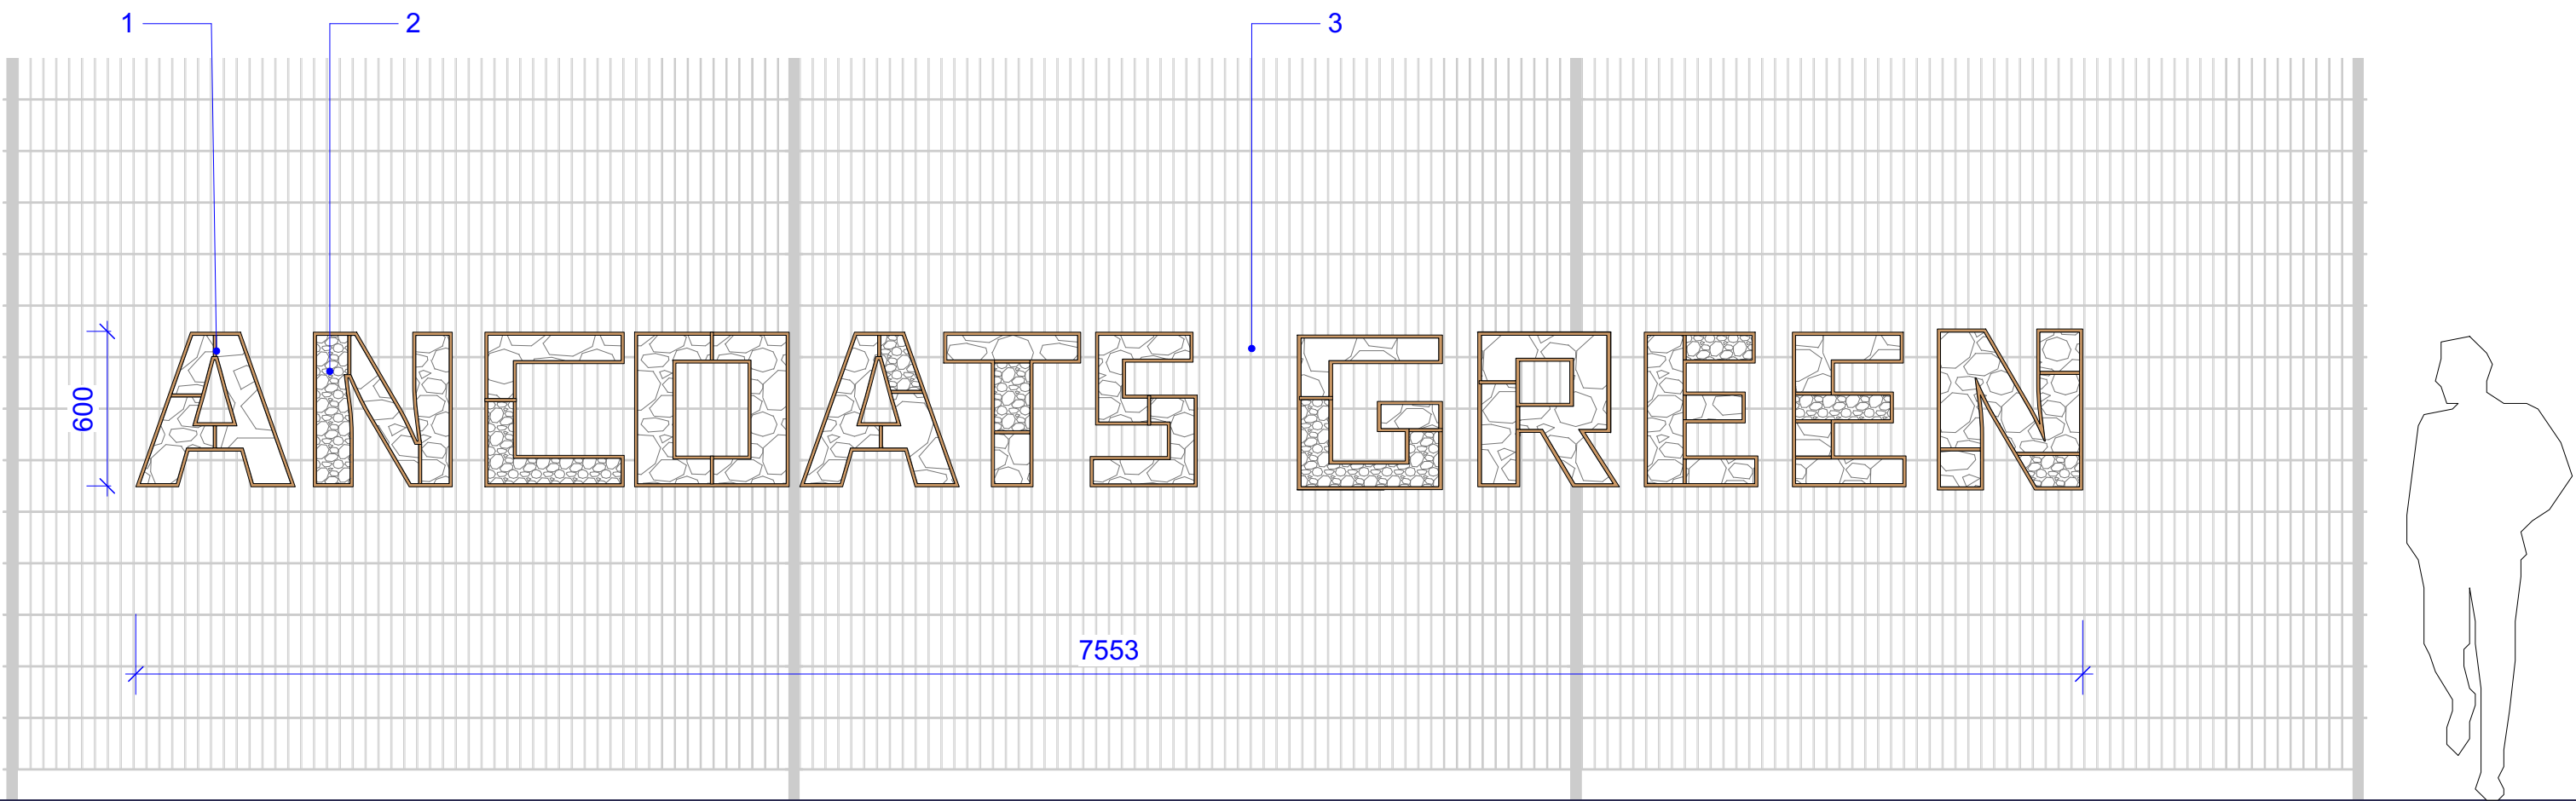


4 **Feature Bug Hotel SF11 - Elevation (A)**
Scale: 1:25

1 - Feature Bug Hotel Frame (A)
Timber frame spelling 'ANCOATS GREEN'
Materials: Timber
Size: Varies Sizes (L) 7553 x (H)600
X (D) 300mm
Supplier: Urban Street Design or similar approved.
[Refer to Q50/341A.](#)

2 - Infill
Material: dried leaves, twigs, hollow stems, pine cones and other organic matter proposed and agreed by the community

3 - Welded Mesh - B13
Bug hotel to be fixed to installed mesh

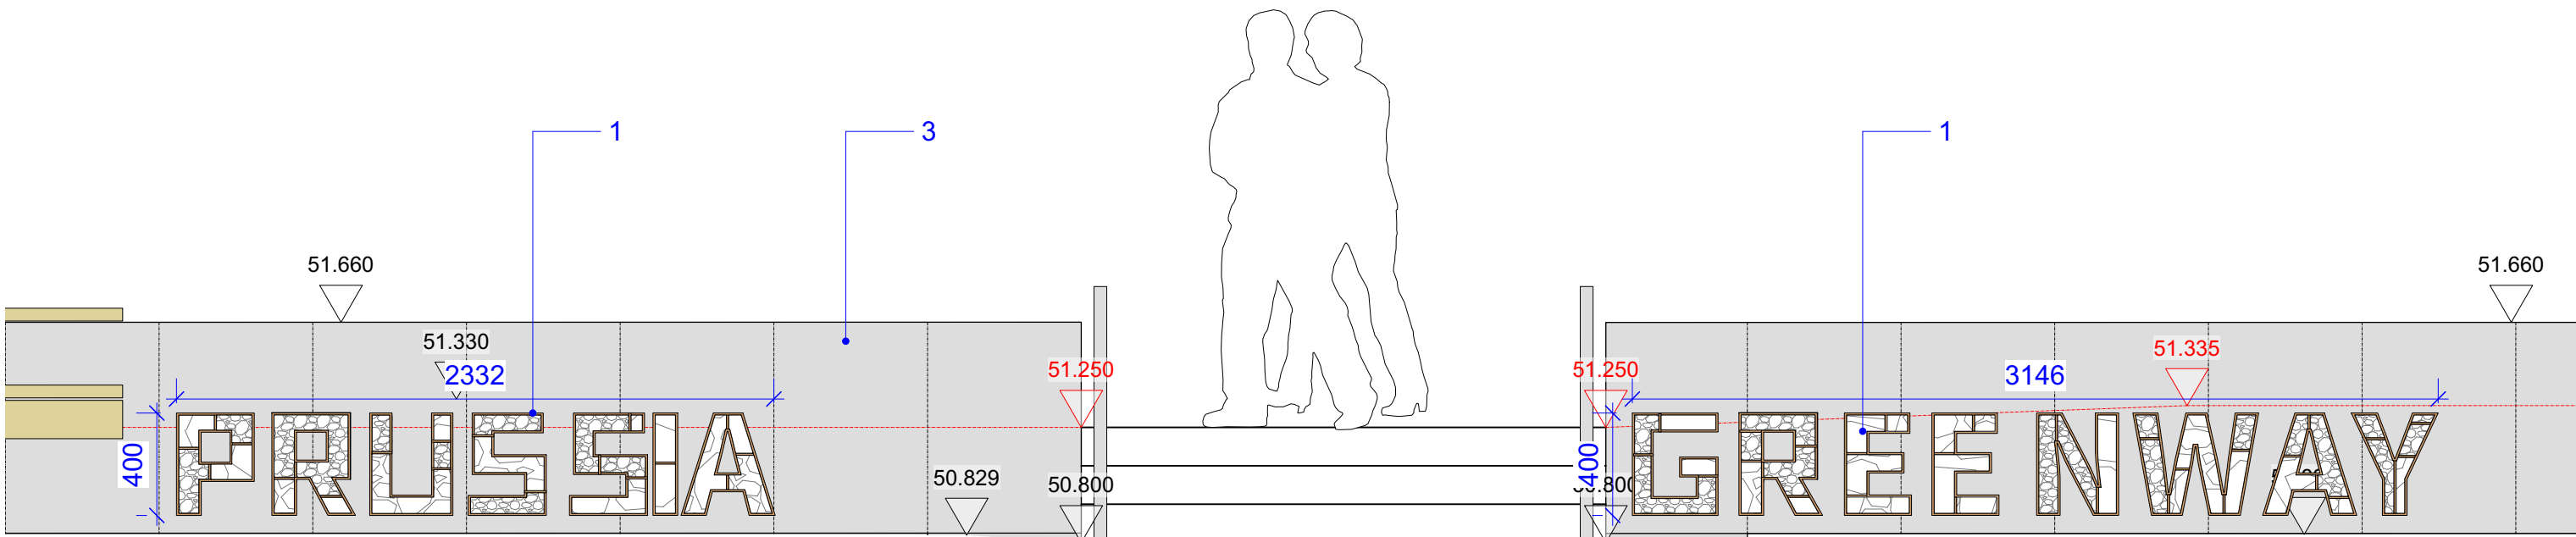

5 **Feature Bug Hotel SF11 - Elevation (B)**
Scale: 1:25

1 - Feature Bug Hotel Frame (B)
Timber frame spelling 'PRUSSIA GREENWAY'
Materials: Timber
Size: Varies Sizes (L) 2332/3146 x (H)400 X (D) 300mm
Supplier: Urban Street Design or similar approved.
[Refer to Q50/341A](#)

2 - Infill
Material: dried leaves, twigs, hollow stems, pine cones and other organic matter proposed and agreed by the community

3 - Gabion Wall
Bug hotel installed within gabion wall infill

©

THIS DRAWING IS COPYRIGHT PROTECTED AND MAY NOT BE REPRODUCED IN WHOLE OR PART WITHOUT WRITTEN AUTHORITY FROM THE OWNER.

NOTES:
1. Do not scale from this drawing.
2. Always work to noted dimensions.
3. All dimensions are in millimetres unless otherwise stated.
4. All setting out, levels and dimensions to be agreed on site.
5. The dimensions of all materials must be checked on site before being laid out.
6. This drawing must be read with the relevant specification clauses and detail drawings.
7. Order of construction and setting out to be agreed on site.

P01 05/02/25 Tender Issue AS AM

Revision	Date	Description	Drawn	Apprvd.
----------	------	-------------	-------	---------

Planit I.E. Limited
E: info@planit-ie.com W: planit-ie.com
MANCHESTER
2 Back Grafton St., Altrincham, WA14 1DY
T: 0161 928 9281
LEEDS
No.1 Aire Street, Leeds Station, Leeds, LS1 4PR
T: 0113 824 6413
LIVERPOOL
Tempest 5.3, 12 Tithebarn Street, Liverpool, L2 2DT
T: 0151 363 1230
LONDON
Unit 6 Waterside, 44-48 Wharf Road, London, N1 7UX
T: 0207 253 5678
STANDISH
Standish Gatehouse, Stonehouse, Gloucestershire, GL10 3BZ
T: 0145 360 7080

Client **MCC**

Project **Ancoats Green**

Drg Title **Furniture Details - Bird box &. Bug Hotel**

Created on	Created by	Approved by
05/02/25	AS	AM

Scale	Size	Workstage
Vaires	A1	Planning

Drg No.	Suitability	Revision
2895-PLA-XX-XX-DR-L-7033	S4	P01

© Planit I.E. Limited