


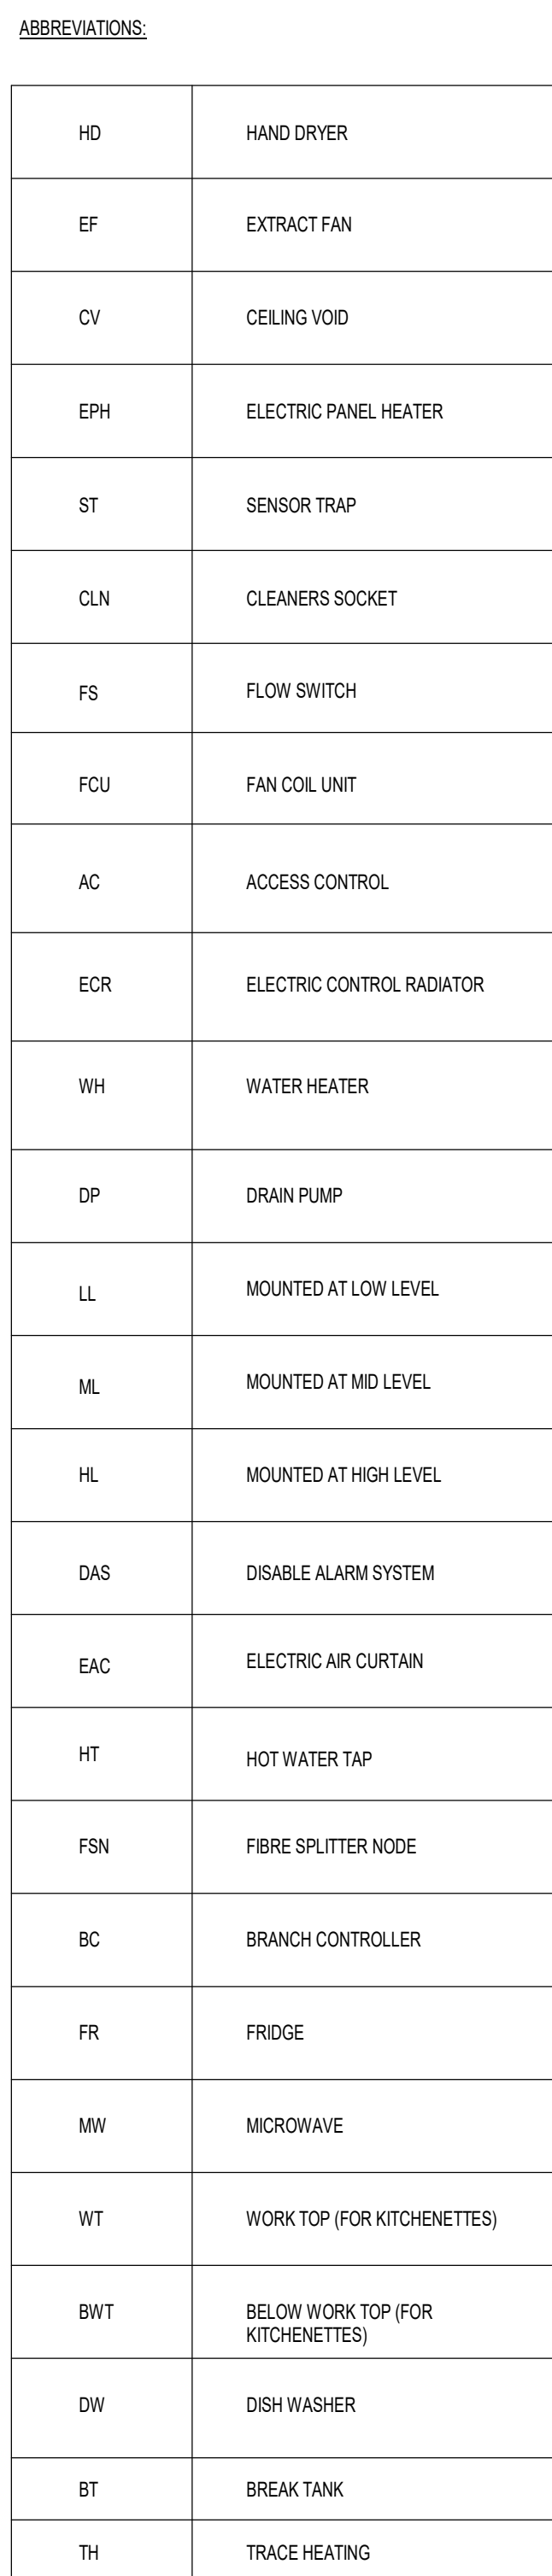

CLIENT	
G&H BUILDING SERVICES	
PROJECT	
SUNLIGHT HOUSE	
LITTLE QUAY STREET	
MANCHESTER M3 3HP	
TITLE	
ELECTRICAL SERVICES SMALL POWER AND DATA	
LAKE VIEW	
SCALE @ 1:100	
CAD REF:	CSD 1208
DRAWN: MW	ENGINEER: DB
ISSUED: JUNE 24	REVISED: NOVEMBER 24
CHECKED: DB	APPROVED: BW
DRAWING NO.	REV.
1298-CSD-XX-04-DR-E-6205	C01

ARCHITECTURE IS BASED ON ANOMALY DESIGN
ARCHITECTS DRAWING NO. SLH-ANO-PO-04-DR-A-0510
(C01) LEVEL 04 PLAN
RECEIVED 05/06/2024