



PIZZA PILGRIMS, MANCHESTER - DEANSGATE, PROPOSED SHOPFRONT & SIGNAGE


SIDE ELEVATION ( NORTH )

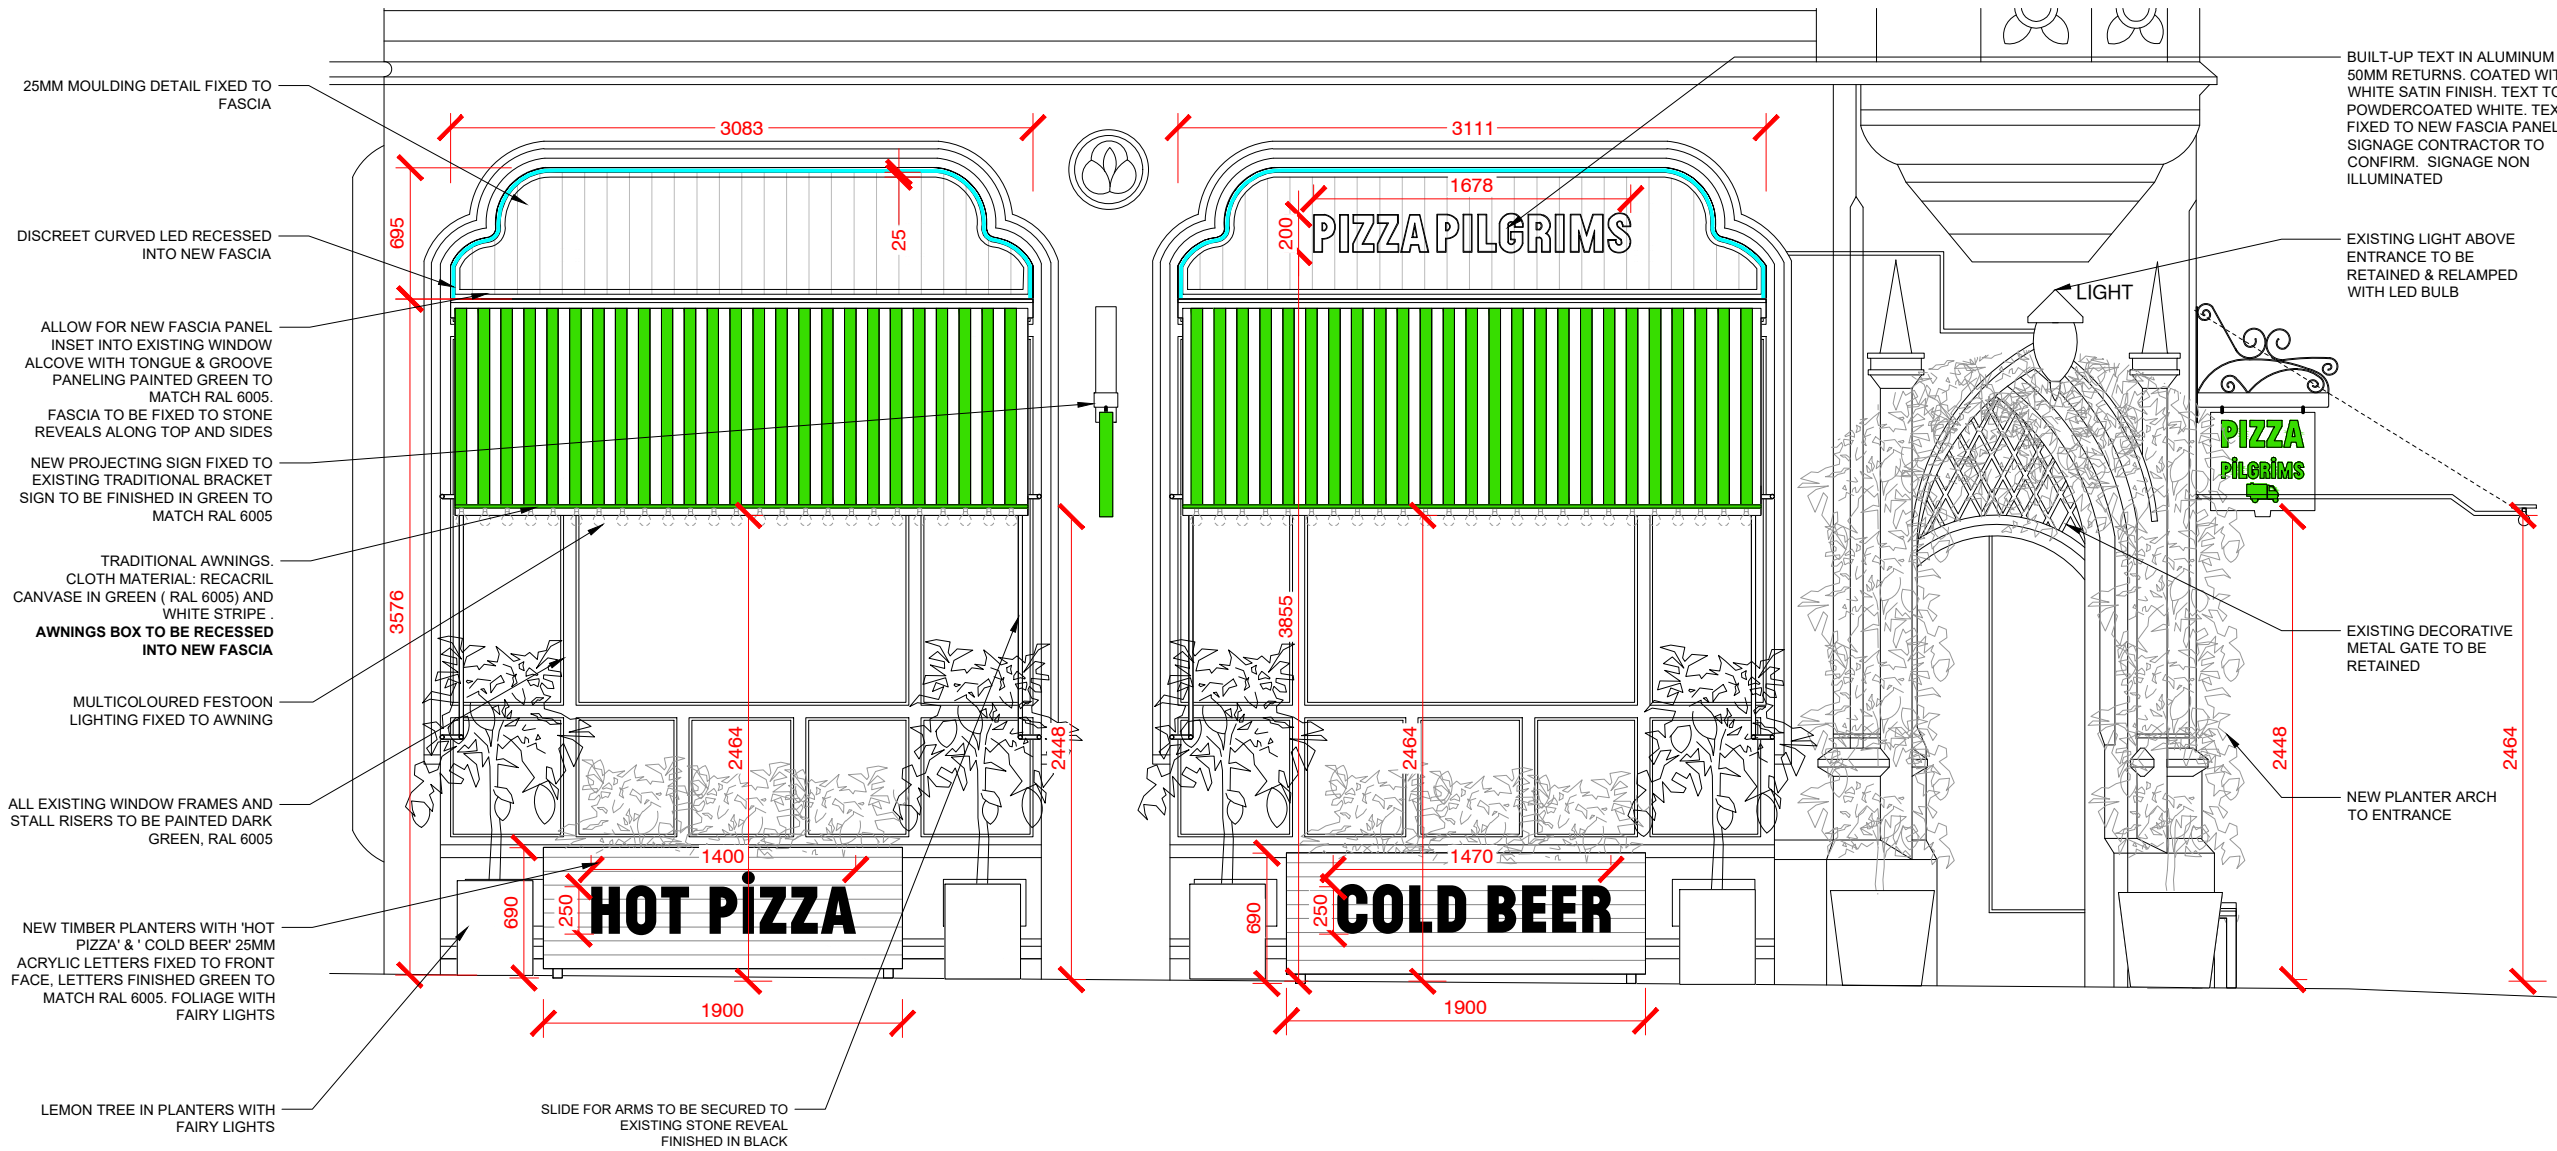

SECTION THROUGH - FASCIA & AWNING DETAIL

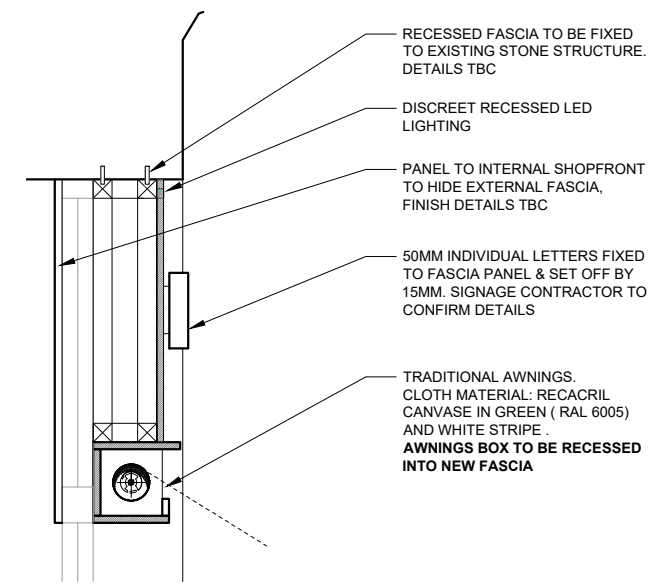

SECTION THROUGH - OPEN AWNING DETAIL

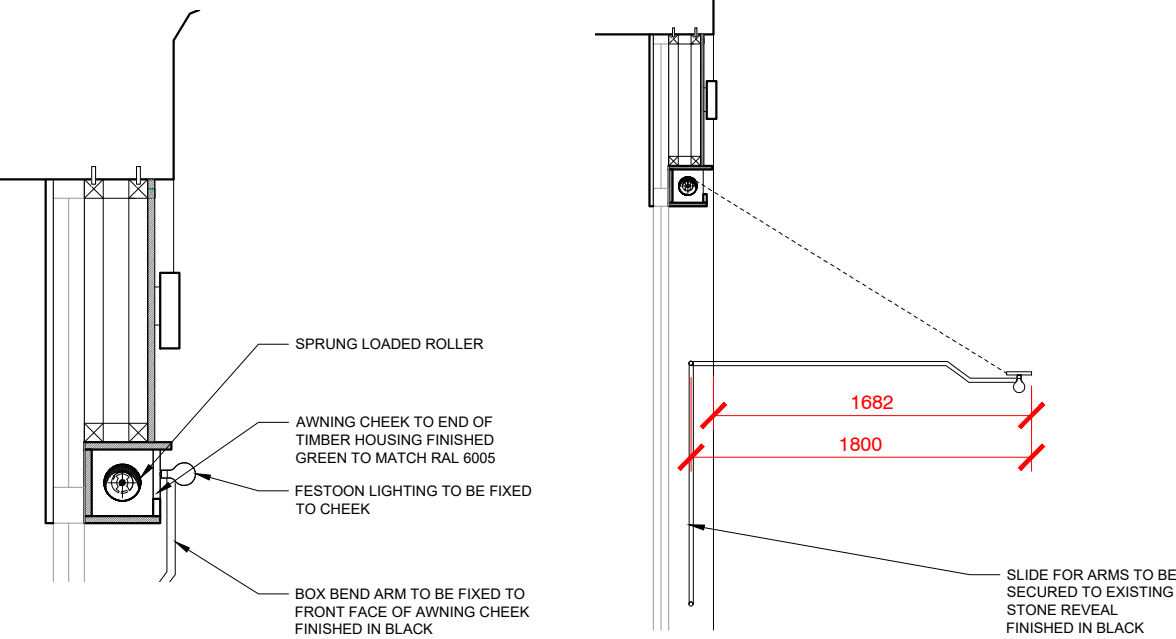

FULL SIDE ELEVATION ( NORTH )



GENERAL NOTES:

- DRAWING BASED ON PLANS PROVIDED BY LANDLORD AND SURVEY BY MOBILE CAD SURVEYING SOLUTIONS. ALL MEASUREMENTS MUST BE CHECKED ONSITE BY THE MAIN CONTRACTOR.
- SIGNAGE CONTRACTOR TO PROVIDE DRAWINGS/DETAILS FOR ALL SIGNAGE AND AWNINGS.

|                                                                                        |                                                   |                                      |      |
|----------------------------------------------------------------------------------------|---------------------------------------------------|--------------------------------------|------|
| A                                                                                      | SHOPFRONT UPDATED TO SUIT AW COMMENTS ON 10.01.24 | 13.01.24                             | JB   |
| REV                                                                                    | DESCRIPTION                                       | DATE                                 | NAME |
| <b>PIZZA PILGRIMS</b>                                                                  |                                                   |                                      |      |
| CLIENT ADDRESS<br>PIZZA PILGRIMS PIZZA BASE,<br>3 KINGLY STREET,<br>LONDON,<br>W1B 5PD |                                                   |                                      |      |
| Shop Name<br>DEANSGATE - MANCHESTER                                                    |                                                   |                                      |      |
| Title<br>PROPOSED SHOPFRONT & SIGNAGAE                                                 |                                                   |                                      |      |
| Site Address<br>105- 107 DEANSGATE,<br>GREATER,<br>MANCHESTER<br>M3 2BQ                |                                                   |                                      |      |
| Gross FOH Area<br>N/A m <sup>2</sup>                                                   |                                                   | Gross BOH Area<br>N/A m <sup>2</sup> |      |
| Drawing No.<br>055_25_09                                                               |                                                   | Rev.<br>A                            |      |
| Date<br>19.11.2024                                                                     |                                                   | Status<br>FOR APPROVAL               |      |
| Scale<br>0 200 400 600 800 1000mm<br>SCALE 1:20                                        |                                                   | Drawn by<br>JB @ A1                  |      |

0 1000 2000 3000 4000 5000mm  
SCALE 1:100

DO NOT SCALE THIS DRAWING