


As 'ASD' Highway Diamond Elite Black IP66 4000K LED 0630 - F0 Optic + Rear Light Shield - 4m Column Mount



Twin Outlet Electic Charging Point (3.6kW) 7.0kW
Manufacturer T.B.C

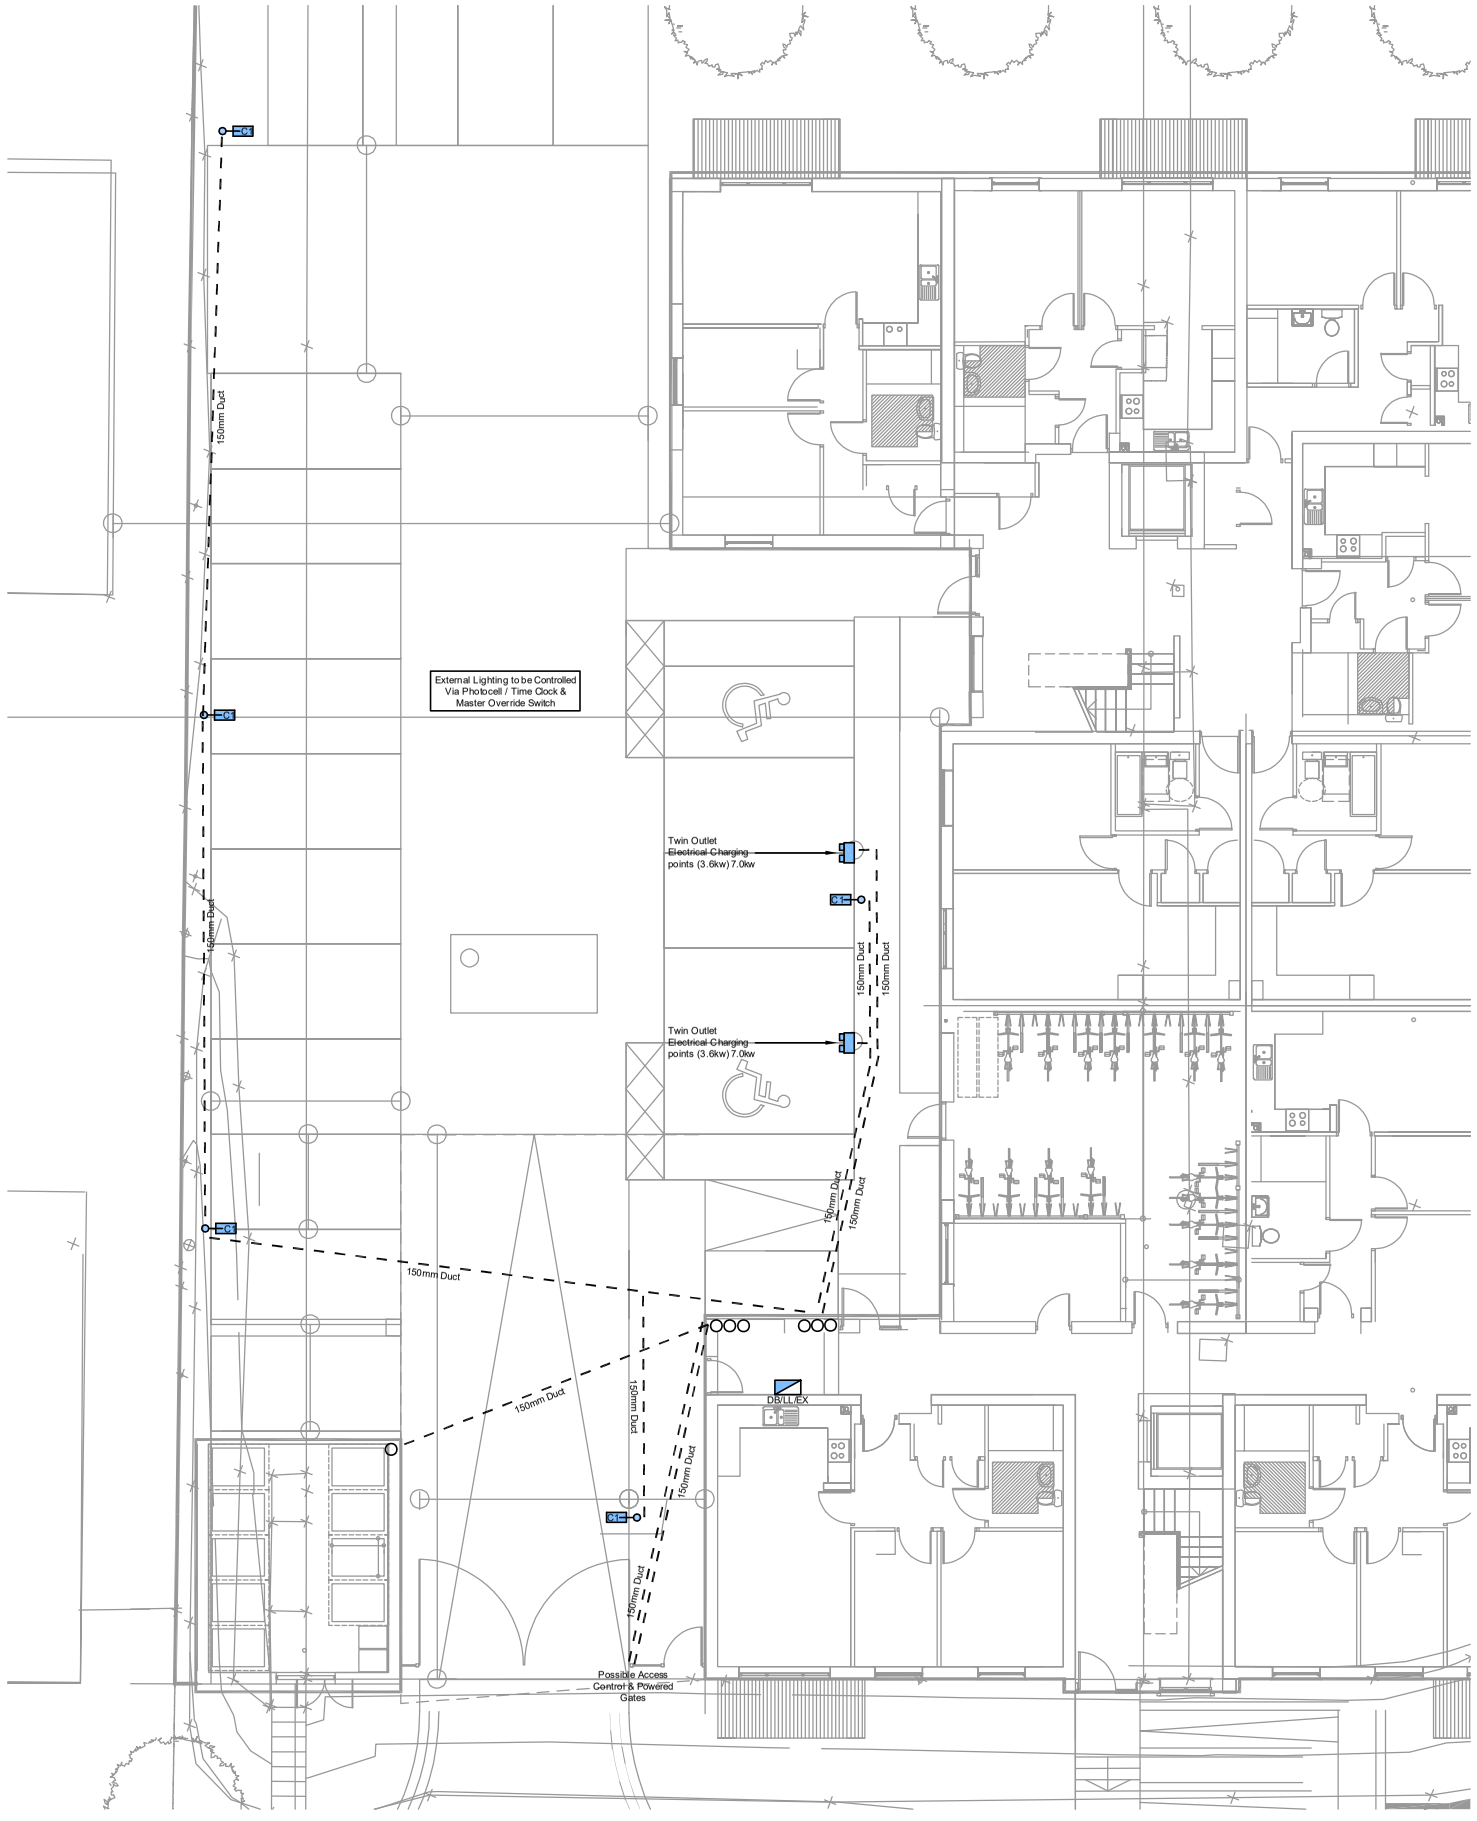

This drawing was produced in AutoCAD, DO NOT change manually.
DO NOT scale from this drawing. The contractor must verify all site dimensions.

This drawing is the property of Mullins Associates (Group) Ltd. It must not be copied or lent to any third party without the written consent of Mullins Associates (Group) Ltd, and must be returned to Mullins Associates (Group) Ltd on request.

Notes

1.

Revision:	Date:	Description:	Drawn:	Checked:
C1	30 01 25	Comment Issue Only.	K.K	C.M

MULLINS ASSOCIATES Ltd (GROUP)
Building Services Consultants
Suite 4, Harewood Business Centre
2 Fairfield Road, Buxton, SK17 7DP

Project:

Challenger Building Services Ltd

Apartment Development
Albany Road, Chorlton

Title:

External Electrical Services Layout

Drawing no:	Revision:
0507-EX-E500	C1

Status: COMMENT ISSUE

Drawn:	K.K	Checked:	C.M
Date:	JAN 2025	Scale:	1:100@A1