




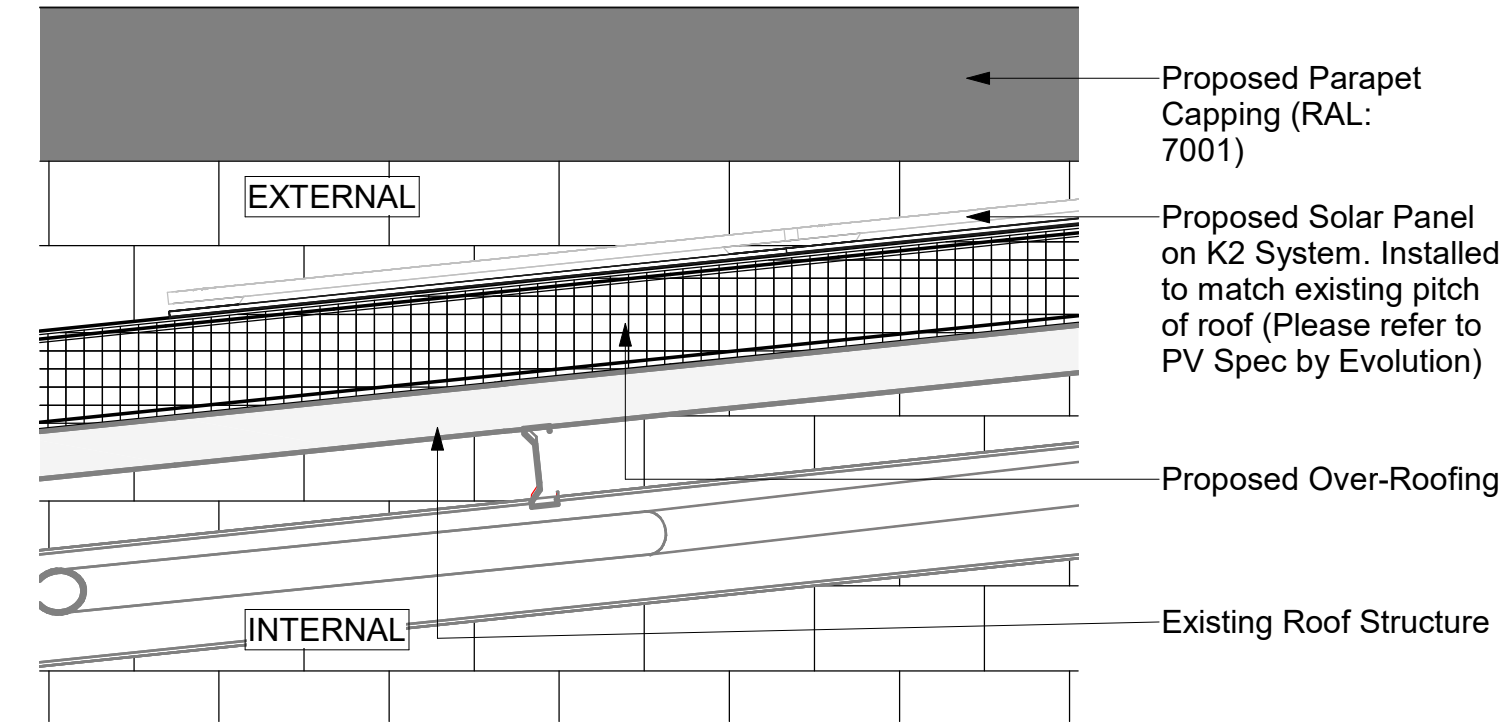


D05 Proposed Re-Roofing Detail
1 : 20

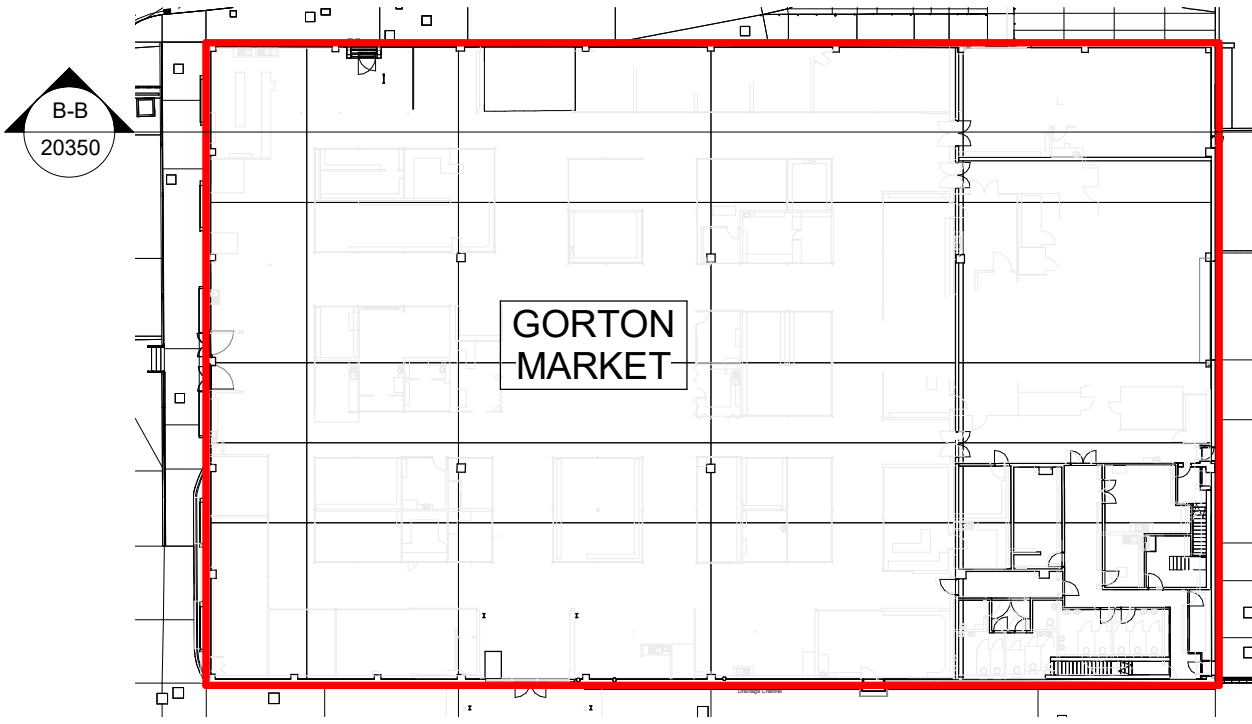

Key Plan
1 : 500

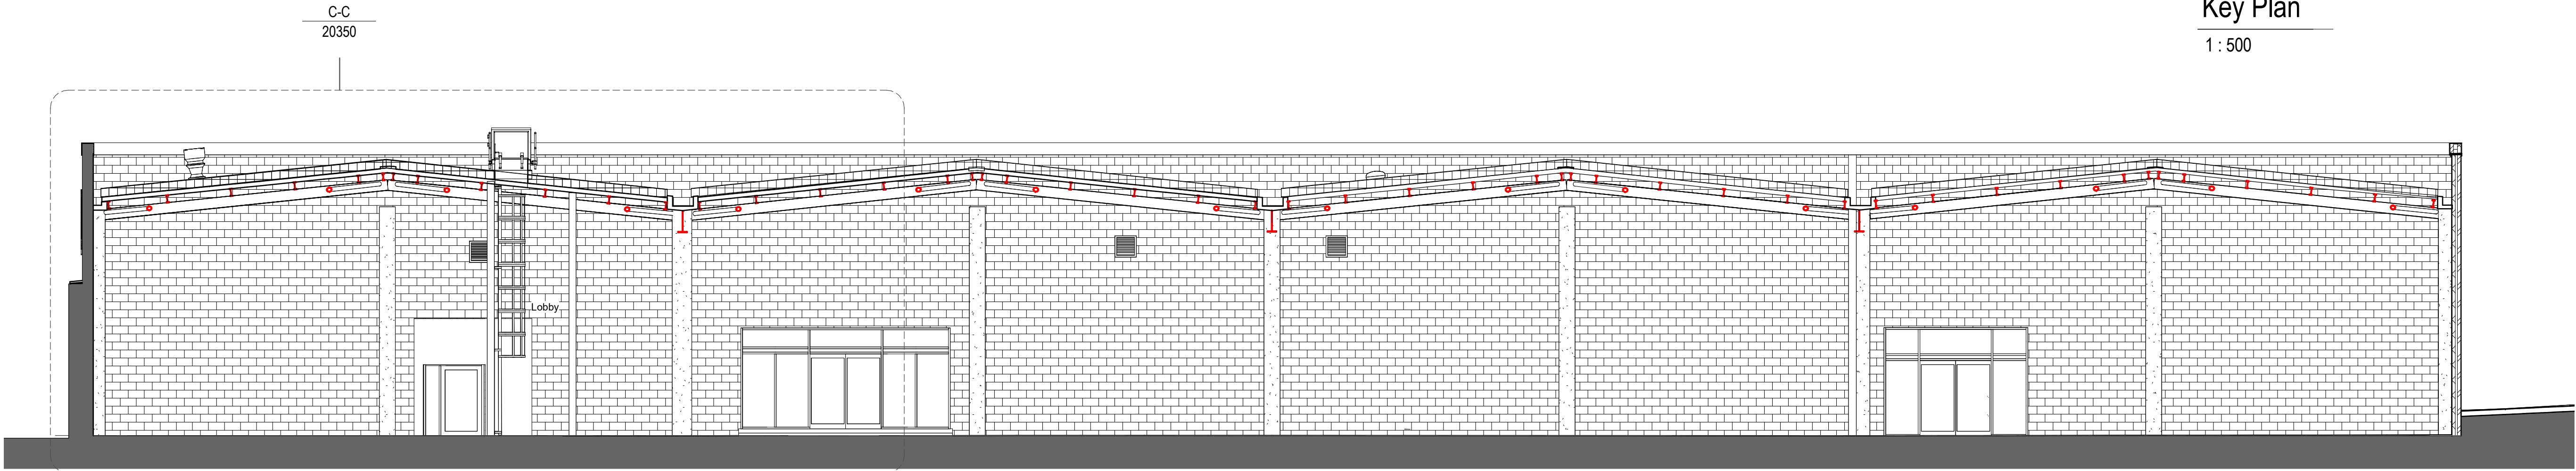

B-B Market Cross Section
1 : 100

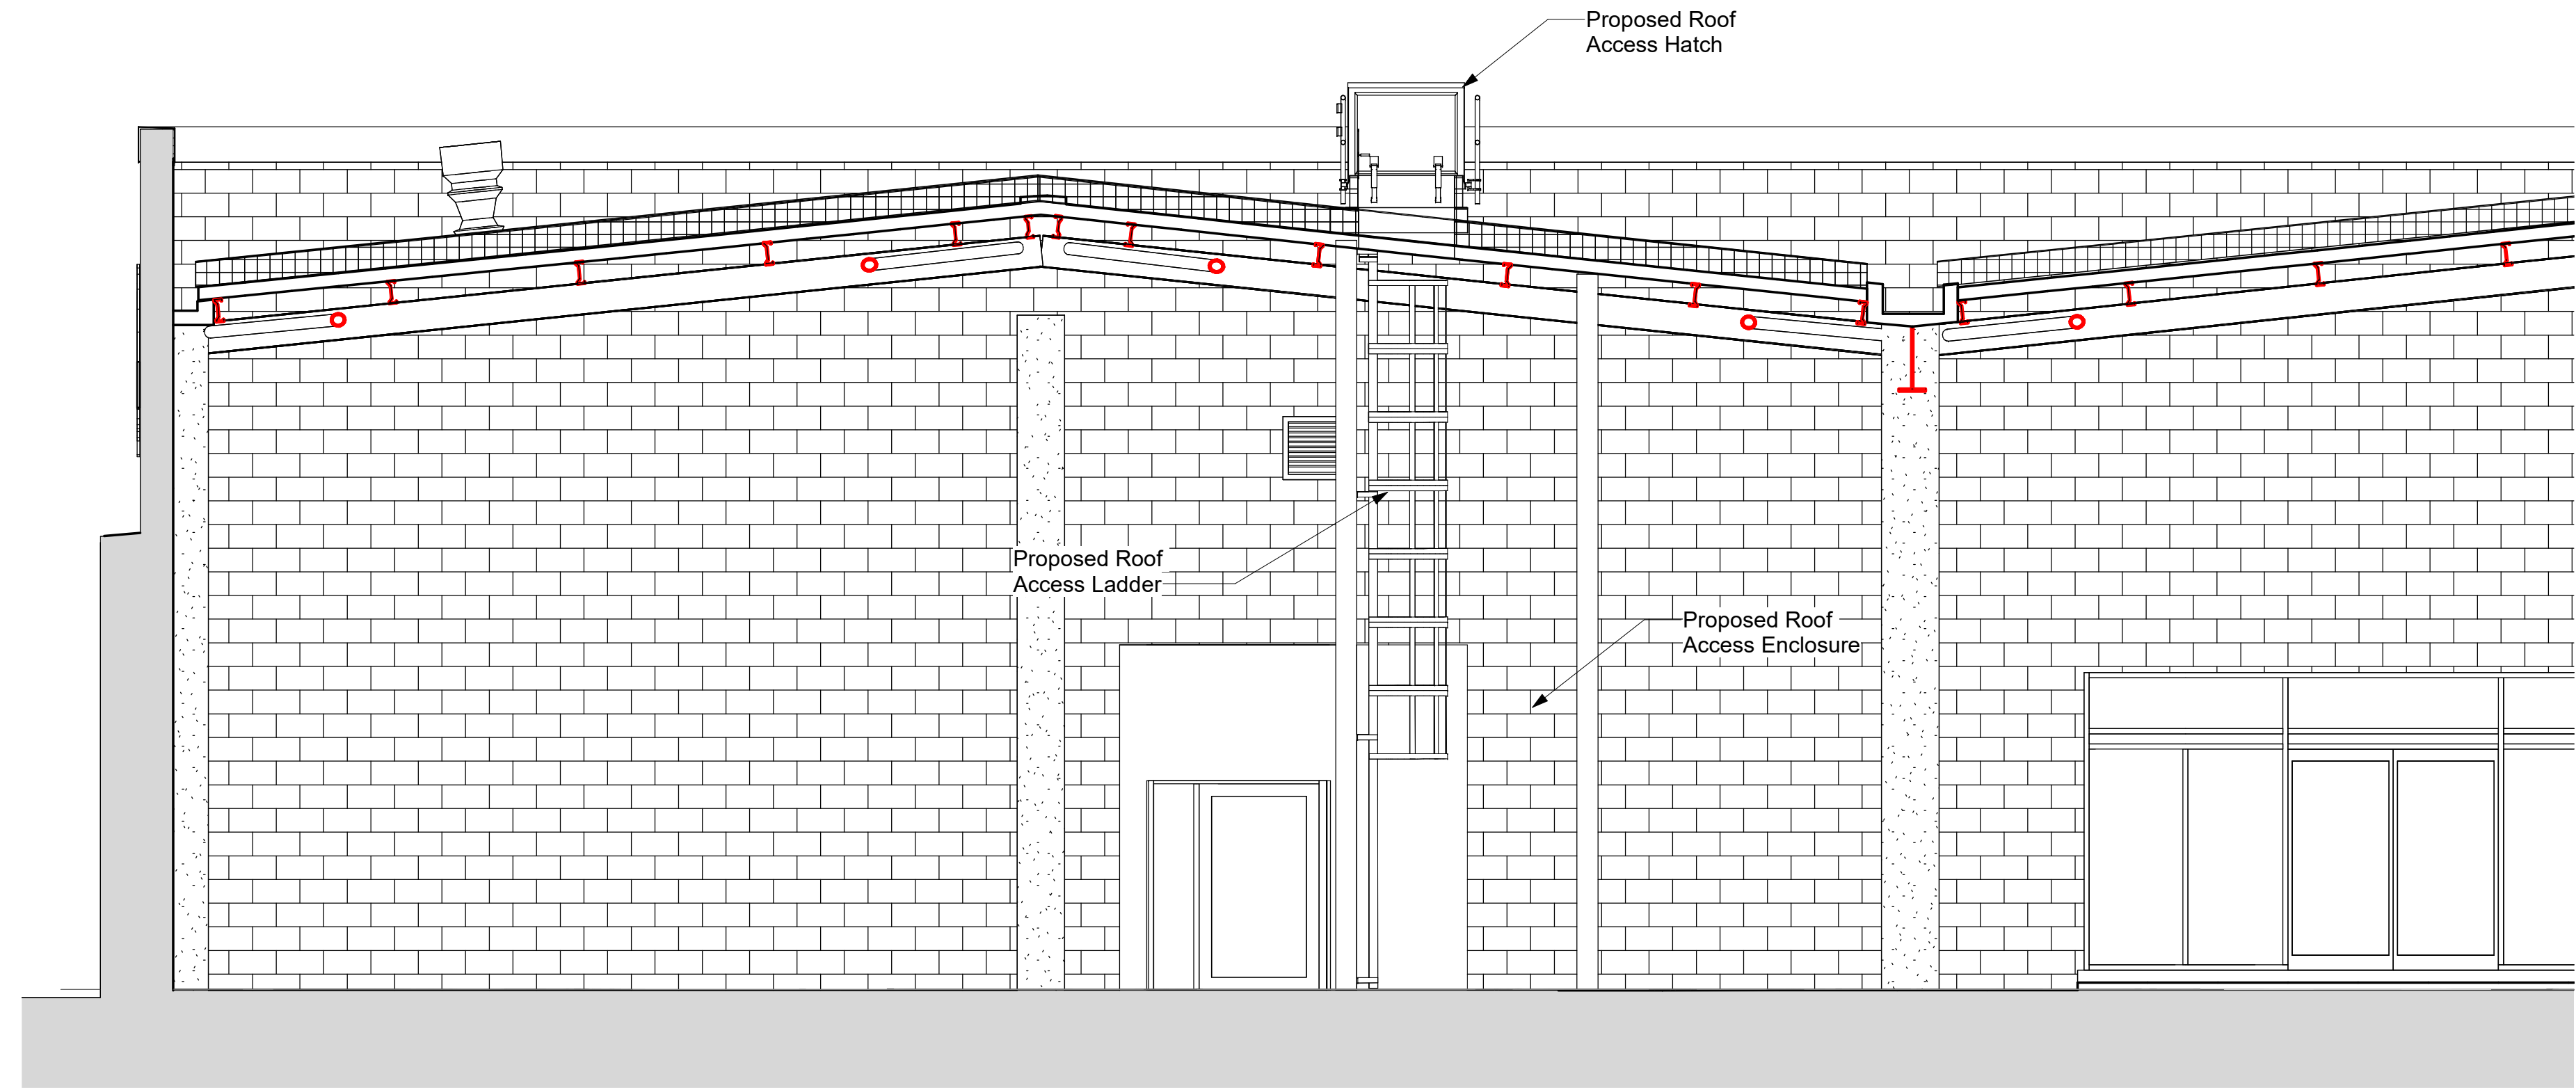

C-C Section Through Proposed Roof Access Lobby
1 : 50

P03	Issued for Planning	17/02/25	GC	EA
P02	Initial Issue for Comments	11/02/25	GC	EA
P01	Issued for information	07/02/25	EA	TF

Revision	Description	Date	Drawn	Checked
----------	-------------	------	-------	---------

Halliday Meecham Architects Limited

111 Piccadilly Manchester M1 2HY
+44 (0)161 661 5566

4 Devonshire Street London W1W 5DT
+44 (0)203 440 5175

hma@hallidaymeecham.com
www.hallidaymeecham.com



Client:		Manchester City Council				
Project:		Gorton Market				
Phase/ Location:		Gorton District Centre				
Drawing:		Section Through Proposed Roof Access Lobby				
Scale @ A1 varies	Scale @ A3 varies	Date: 07/31/24	Drawn: EA	Checked: TF	Job No. 5719	Drawing No. 20350
Scale 0 1m 2m 1:50				Stage / Suitability: Planning		Status:
Drawing Ref. 5719-HMA-V-XX-DR-A-20350						Revision P03