

NOTES:


THE CONTRACTOR IS RESPONSIBLE FOR CHECKING DIMENSIONS, TOLERANCES AND REFERENCES. ANY DISCREPANCIES ARE TO BE VERIFIED WITH THE ARCHITECT BEFORE PROCEEDING WITH THE WORKS ON SITE OR OFF SITE FABRICATION

WHERE AN ITEM OR DETAIL IS COVERED OR DESCRIBED ON DRAWINGS OF DIFFERENT SCALES THE LARGER SCALE DRAWING IS TO BE WORKED TO.


DO NOT SCALE FROM THIS DRAWING. FIGURED DIMENSIONS TO BE WORKED TO IN ALL CASES.

THIS IS A COPYRIGHT (C) DRAWING AND IS NOT TO BE REPRODUCED WITHOUT THE WRITTEN PERMISSION OF THE ARCHITECT.


DRAWINGS WITH COLOURED LEGENDS SHOULD BE PRINTED IN COLOUR AT A1.

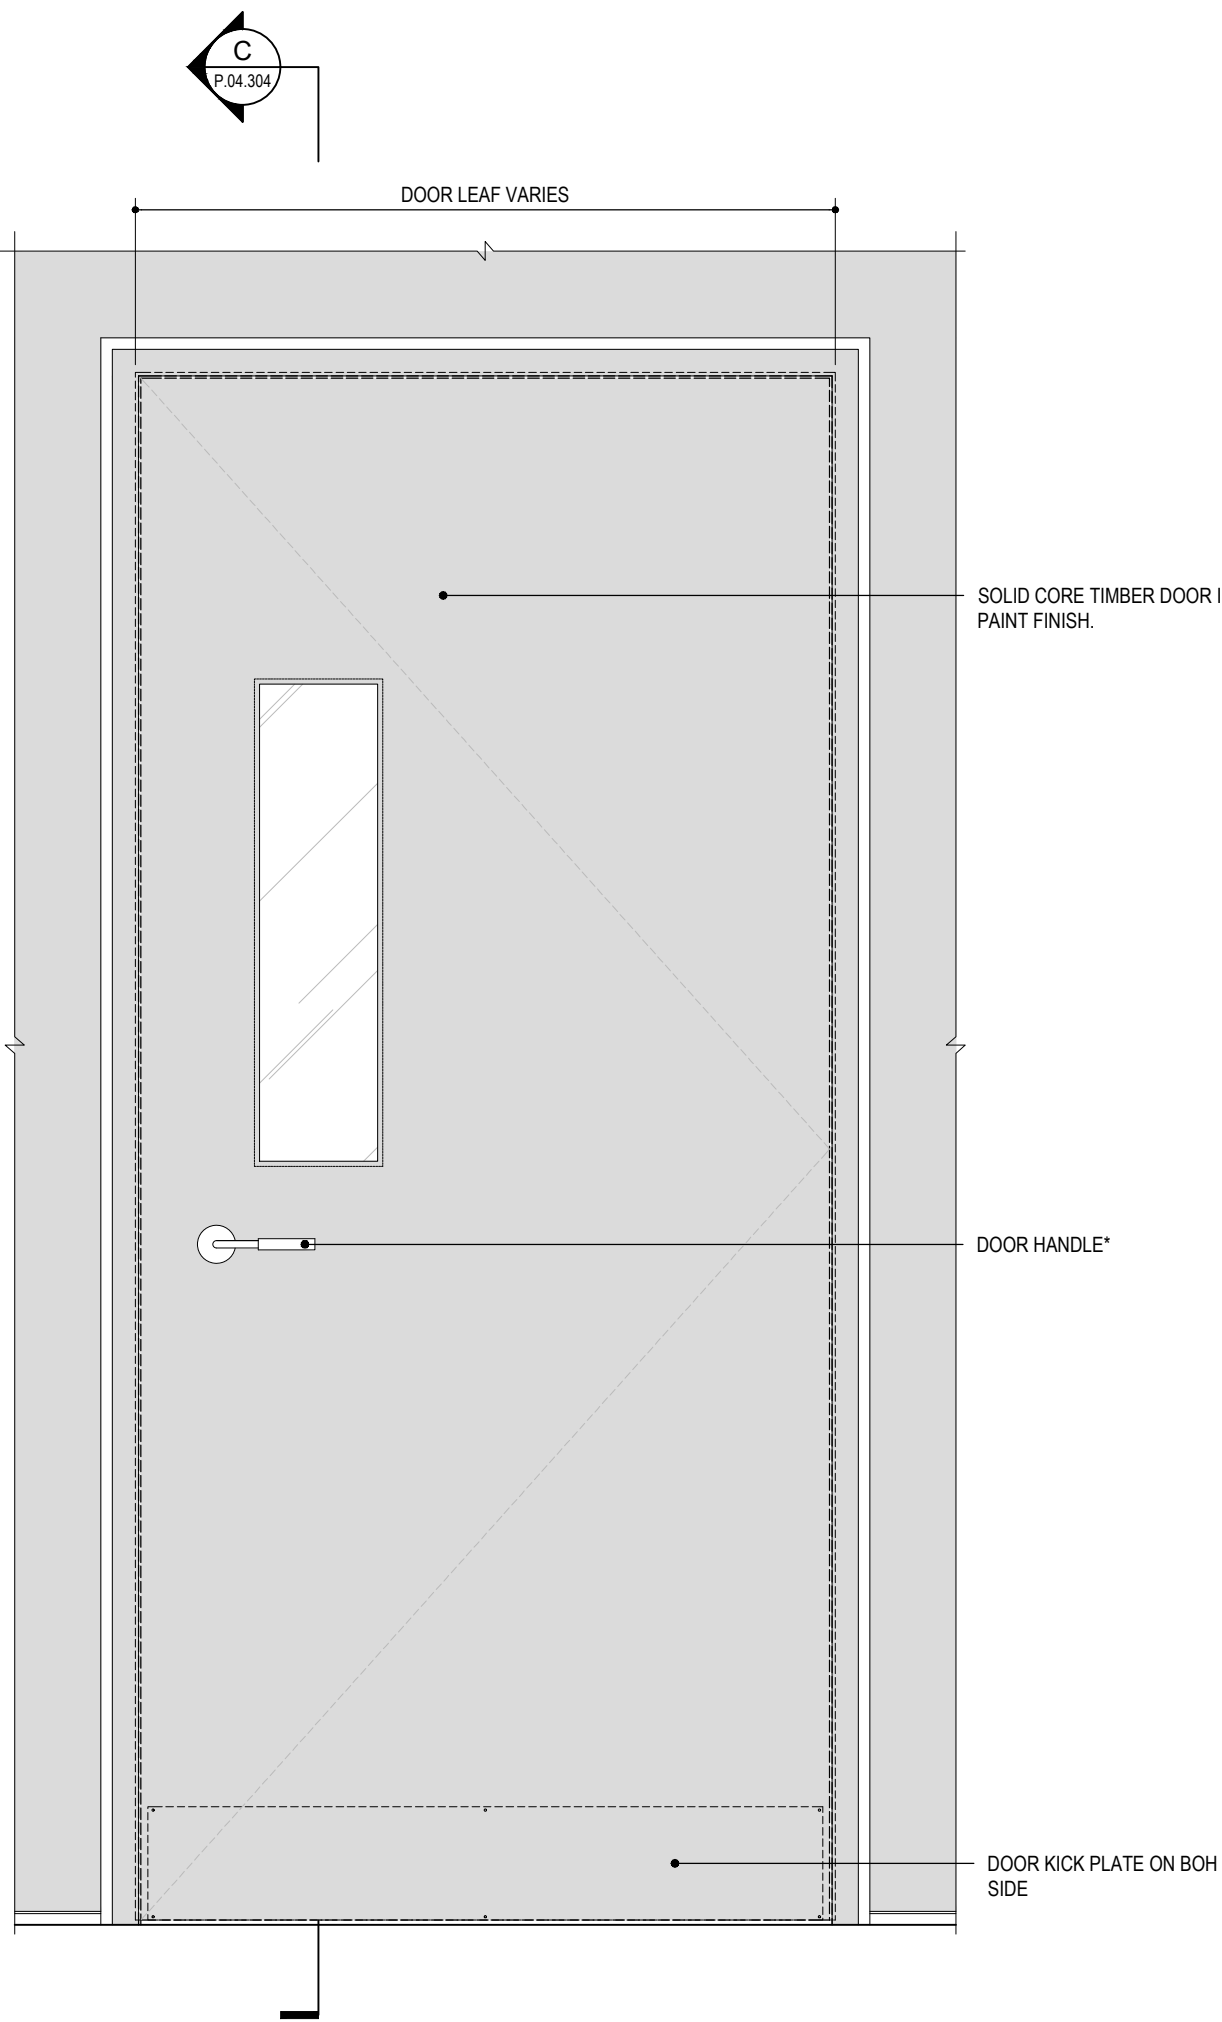


A DOOR TYPE F2 FD30S - ELEVATION
SCALE 1:10@A1; 1:20@A3

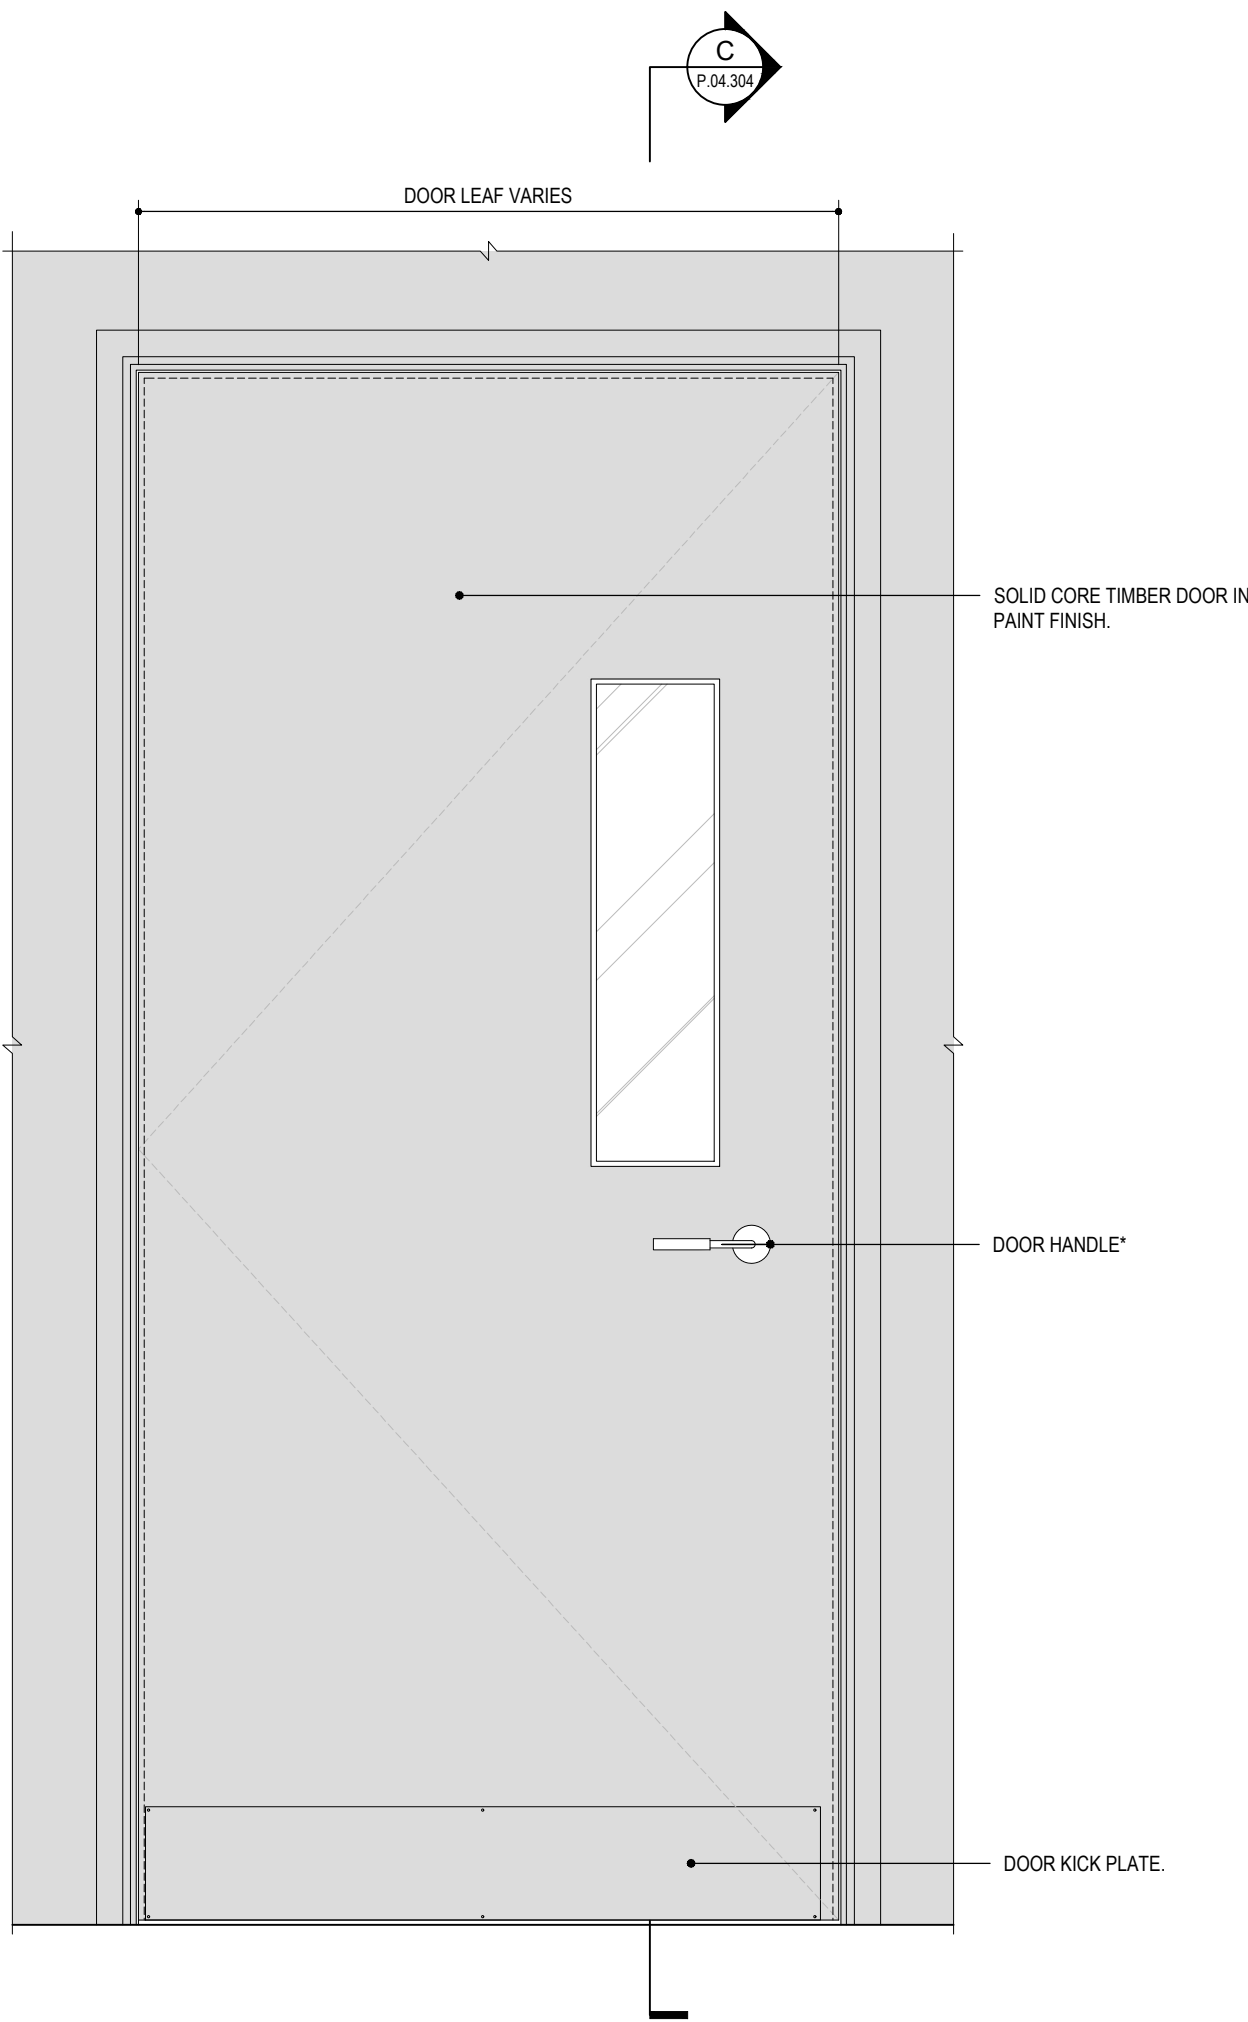

B DOOR TYPE F2 FD30S - ELEVATION
SCALE 1:10@A1; 1:20@A3

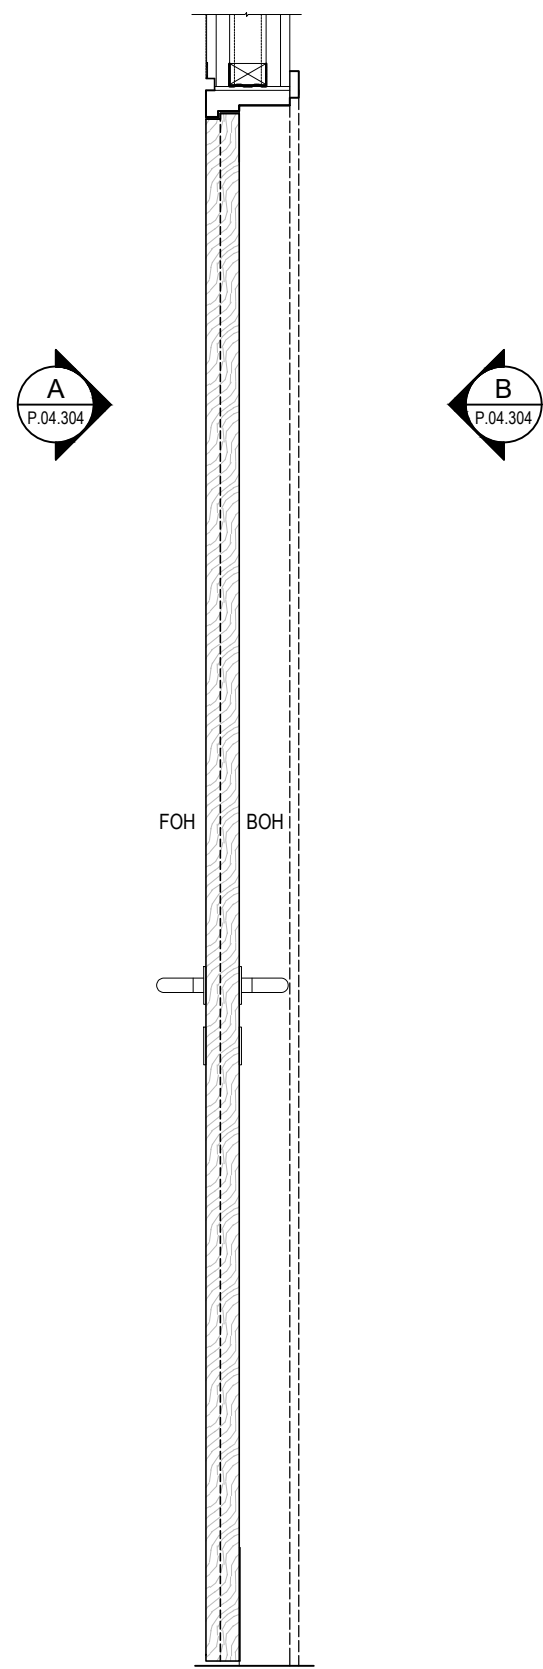

C DOOR TYPE F2 FD30S - SECTION
SCALE 1:10@A1; 1:20@A3

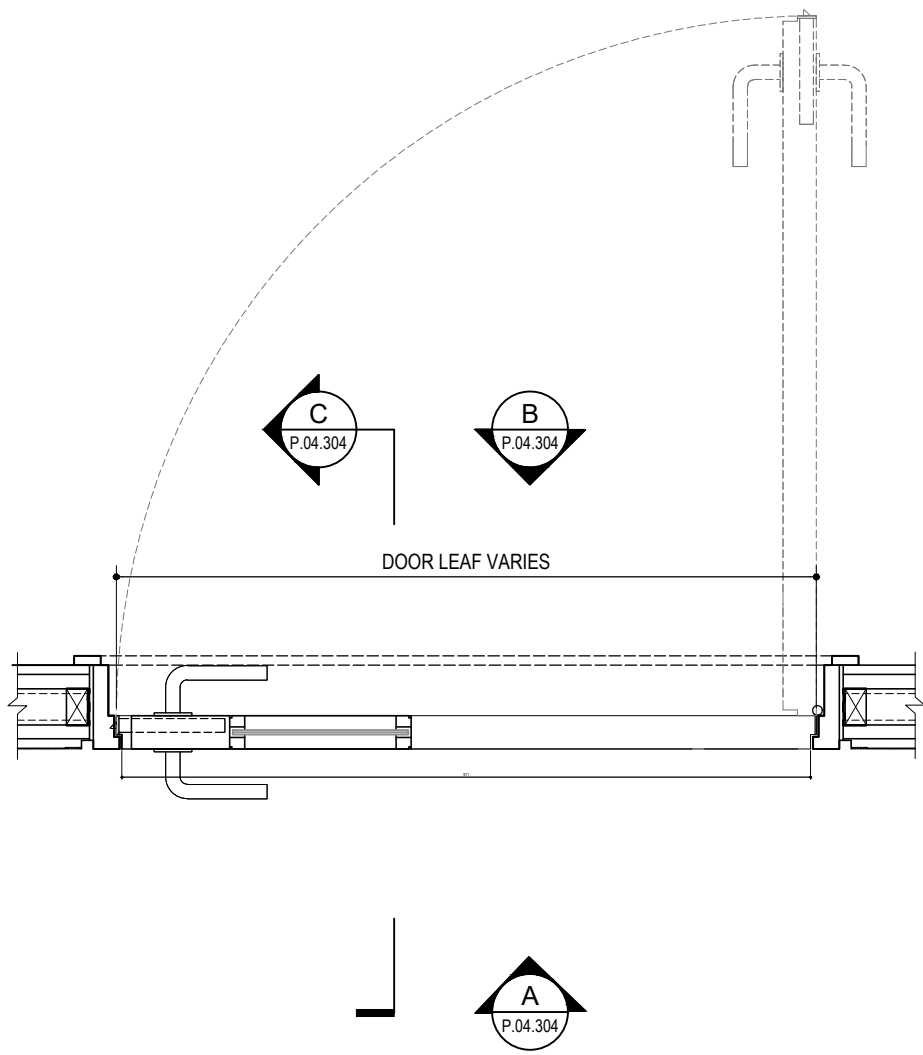


F DOOR TYPE F2 FD30S - PLAN
SCALE 1:10@A1; 1:20@A3

DOOR TYPE T03

M&W MANCHESTER
17-21 ST ANNS SQUARE, MANCHESTER

JOB NUMBER: 1357
CREATED DATE: 03.02.25
DRAWN BY: PG
SCALE: 1:10@A1; 1:20@A3

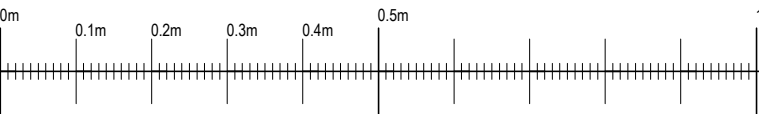

REV: DATE: DESCRIPTION: BY:

PLANNING

1357.P.04.304