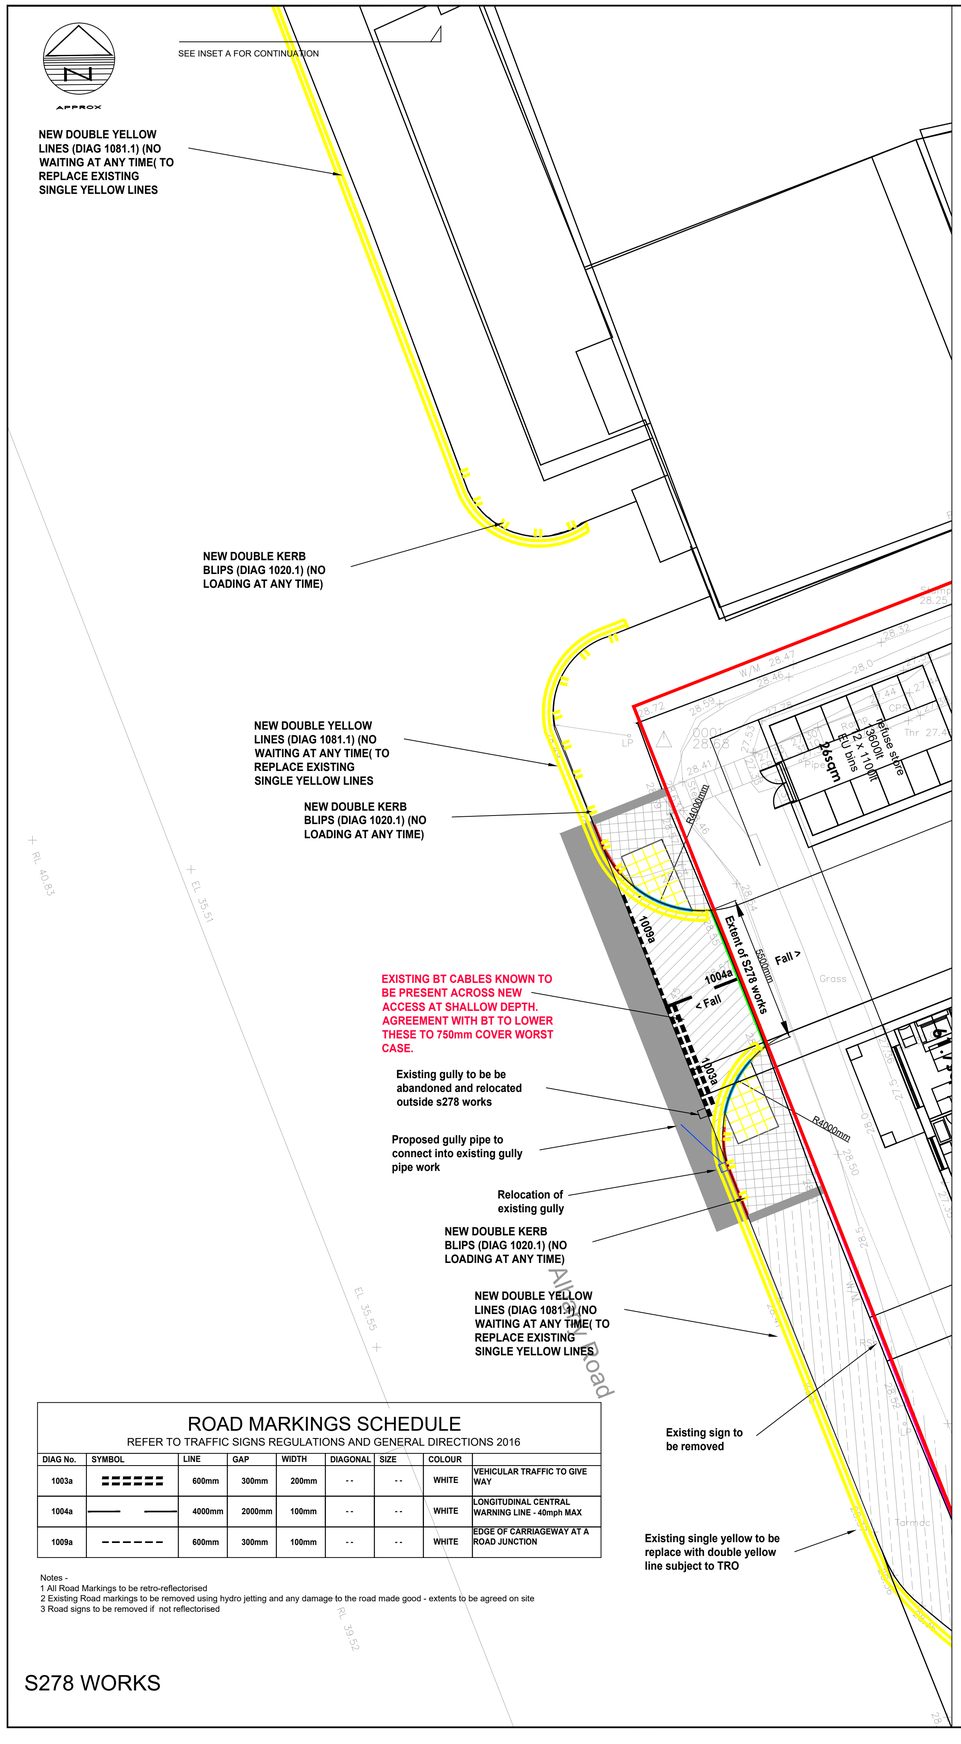


ROAD MARKINGS SCHEDULE

REFER TO TRAFFIC SIGNS REGULATIONS AND GENERAL DIRECTIONS 2016

DIAG No.	SYMBOL	LINE	GAP	WIDTH	DIAGONAL	SIZE	COLOUR	
1003a		600mm	300mm	200mm	- -	- -	WHITE	VEHICULAR TRAFFIC TO GIVE WAY
1004a		4000mm	2000mm	100mm	- -	- -	WHITE	LONGITUDINAL CENTRAL WARNING LINE - 40mph MAX
1009a		600mm	300mm	100mm	- -	- -	WHITE	EDGE OF CARRIAGEWAY AT A ROAD JUNCTION

Notes -
1 All Road Markings to be retro-reflectorised
2 Existing Road markings to be removed using hydro jetting and any damage to the road made good - extents to be agreed on site
3 Road signs to be removed if not reflectorised

S278 WORKS



VISIBILITY SPLAY

Notes:

1. This drawing is to be read in conjunction with all relevant architect's and engineer's drawings.

2. It is assumed that all works will be carried out by a competent contractor working, where appropriate, to an approved method statement.

This drawing is copyright of DART Engineers Ltd and must not be copied or reproduced in any way without written consent.


DO NOT SCALE OFF THIS DRAWING

Status

No.	Revision	Date	Drwn

KEY

- EDGING KERB - EF(0)
- HALF BATTERED KERB - HB2
- BULL NOSE 6mm UPSTAND - BN(6)
- TRANSITION KERB
- UPSIDE DOWN BN6 KERB LAID FLUSH
- TIE IN CONSTRUCTION
- FOOTWAY CONSTRUCTION
- CARRIAGEWAY CONSTRUCTION
- EXISTING SURFACE PLANED OFF AND RESURFACED
- PROPOSED TACTILES 400 x400mm BUFF BLISTER PAVING

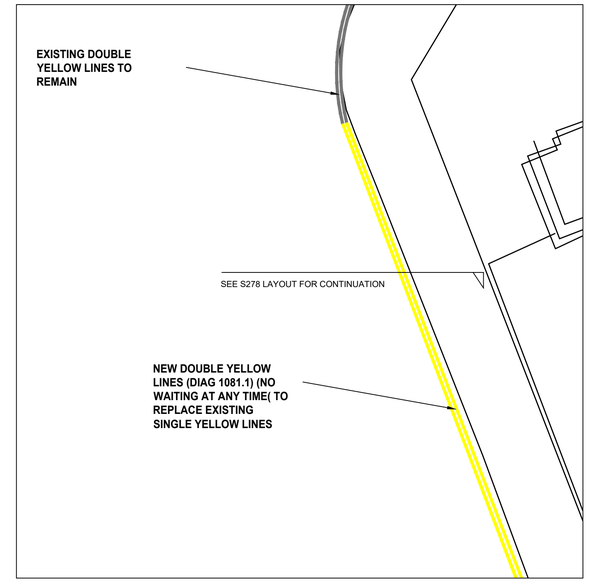

DART ENGINEERS LTD
CIVIL AND STRUCTURAL ENGINEERING

CONTACT
e: andy@dart-engineers.com
e: robt@dart-engineers.com
m: 07725281902
w: www.dart-engineers.com

CLIENT
CHALLENGER BUILDING SERVICES LTD

PROJECT
ALBANY STREET, CHORLTON

DRAWING TITLE
S278 HIGHWAY WORKS
ACCESS JUNCTION WORKS

Drawn	Chkd	Date	Scale
EC	RT	APRIL 2024	1:100
Sheet Size	Drawing No.		Revision
A1	23111-DR-C-0851		P5