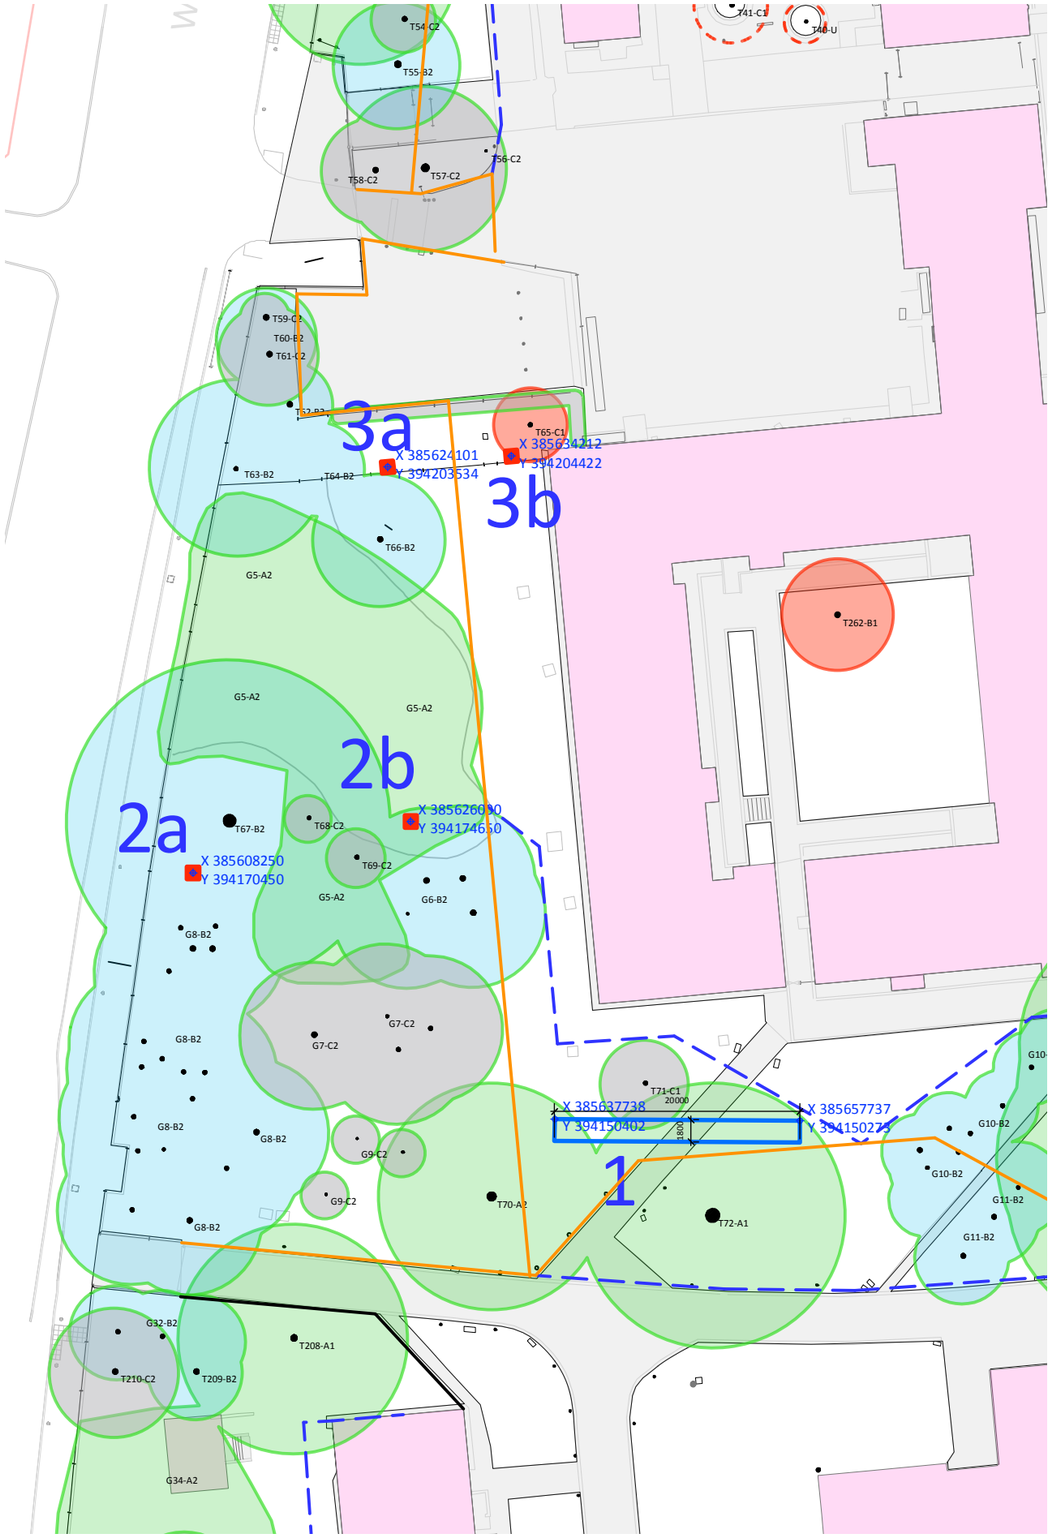


© All information contained within this document remains copyright of Landscape Projects Ltd. and shall not be reproduced without prior consent.

(1) Do not scale from this drawing - use written dimensions only. (2) All dimensions are in millimeters unless noted. (3) All dimensions shall be verified on site before proceeding with the work. (4) Contractor to report and discreoancies or errors before proceeding on site. (5)Landscape Projects shall be notified of any discrepancies. (6) Engineer to specify all sub-bases. Any below ground construction is indicative.

TREE PROTECTION

- Proposed tree protective fencing to BS 5837.
- Existing fencing used as tree protection fencing
- Existing site hoarding used as tree protection fencing
- Proposed site hoarding
- Tree Exclusion Zone. Temporary interventions, if required, should not compromise health of existing trees within zone.

Root Protection Areas of trees to be retained

- Category A
- Category B
- Category C/Category U

KEY

- Footprint of existing building
- Base of excavations for proposed buildings with 1:3 batter up to existing levels shown.
- Archaeology trial trenches 1.8m wide
- Archaeology trial pit 1 x 1m

Drawing to be read with Civic Heritage's document: *Owens Park, Fallowfield (UoM) Risk and Method Statement: Evaluation*
SEPTEMBER 2024

REV P1	RD 2024-11-26 First Issue

landscapeprojects

31 BLACKFRIARS ROAD
SALFORD
MANCHESTER
M3 7AQ

+44 (0) 161 839 8336

www.landscapeprojects.co.uk
post@landscapeprojects.co.uk

JOB TITLE	UoM Residences DBFO
CLIENT	University of Manchester
TITLE	Archaeological Trial Trenches/Pits
SCALE	1:500 @ A3
DATE	2024-11-26
STATUS	S3
PURPOSE	Review/Comment
DRAWN	RCD
CHECKED	NS
REFERENCE	UMRF-LAP-XX-00-DR-L-00026
REV	P1