


Elevation C
1 : 100

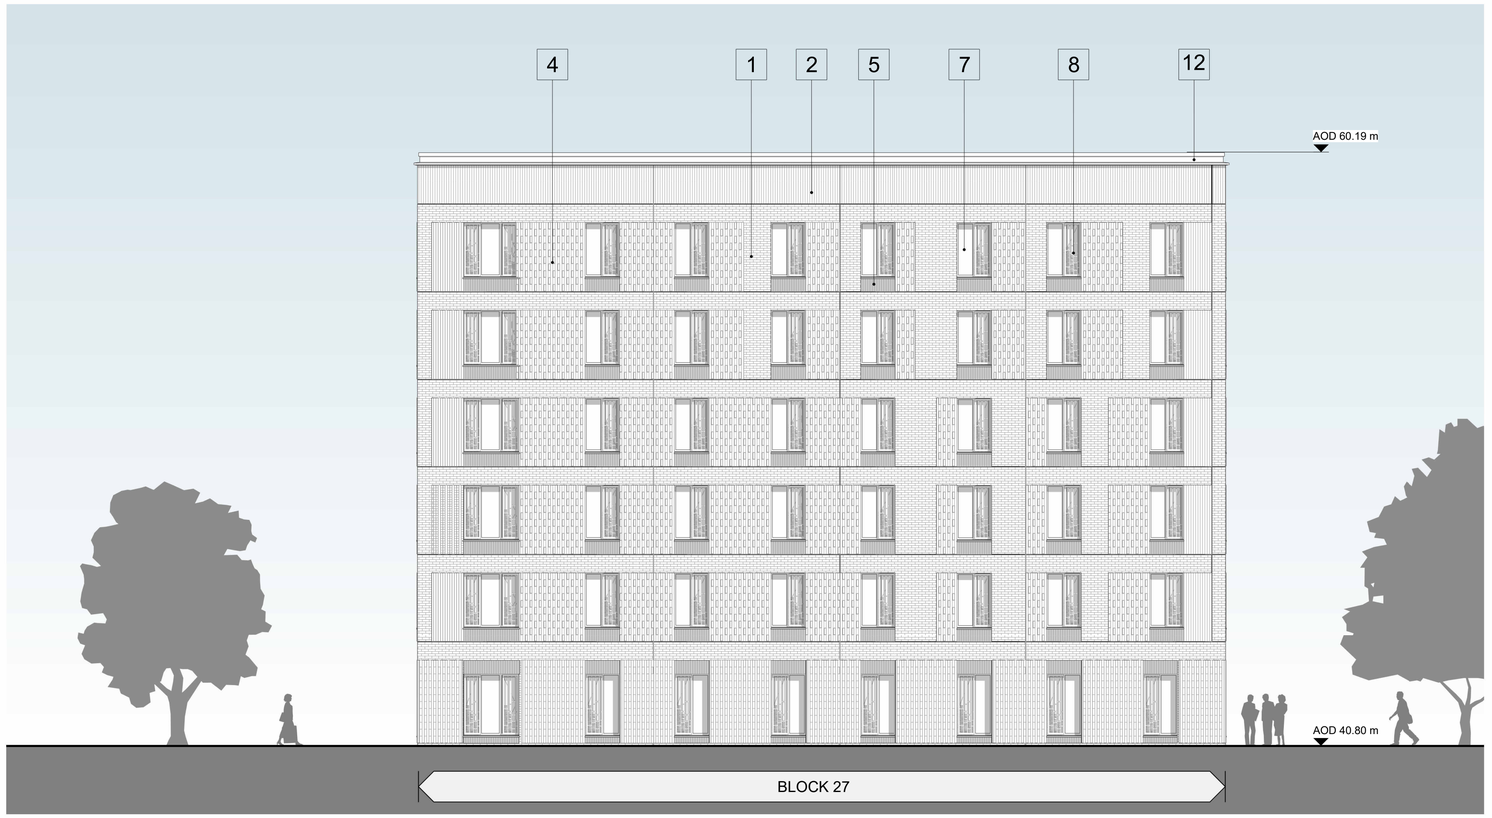

Elevation D
1 : 100

A1

© COPYRIGHT
The copyright in this drawing is vested in Sheppard Robson and no license or assignment of any kind has been, or is, granted to any third party whether by provision of copies or originals or otherwise unless agreed in writing.


DO NOT SCALE FROM THIS DRAWING
The contractor shall check and verify all dimensions on site and report any discrepancies in writing to Sheppard Robson before proceeding work

FOR ELECTRONIC DATA ISSUE
Electronic Data / drawings are issued as "read only" and should not be interrogated for measurement. All dimensions and levels should read, only from those values stated in text on the drawing.

NOTES

Materials	
1	Stringer course Light Red Tone TBC
2	Soldier course Light Red Tone TBC
3	Projecting Brick Pattern Type 01 (see dwg 02861)
4	Projecting Brick Pattern Type 02 (see dwg 02863)
5	Type 05 Glazed Brick beneath window
6	Polished Reconstituted Stone Colonnade in Feature Colour
7	PPC Aluminium window frame with clear glazing RAL TBC
8	Decorative Screen in PPC Aluminium RAL to match window frame
9	Glazed door with PPC Aluminium frame RAL to match windows
10	Louvered Metal Plant room door RAL to match window
11	Lightweight Metal Entrance Canopy RAL TBC
12	Profiled Metal Coping RAL TBC
13	Aluminium Louvered Plant Screen RAL TBC

KEYPLAN

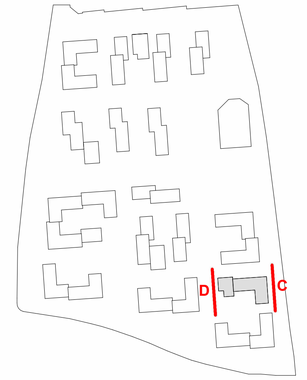

REVISIONS

REV.	DATE	AMENDMENT
P01	13/12/24	Draft Planning Issue
P02	20/02/25	FINAL PLANNING ISSUE

Materials	
20	PPC Aluminium Curtain Wall with 'U' channel vertical capping to mullions, clear glazing and louvre band RAL TBC
21	Back Painted Glazed Curtain Wall Panel
22	PPC Aluminium Cladding RAL TBC
23	PPC Aluminium Perforated Panels with Mesh Backing RAL and perforation design TBC
24	Profiled Aluminium Coping RAL TBC
25	Openable Clerestory Windows with Aluminium Frame colour TBC
26	Glazed Door with Aluminium Frame col TBC
27	Steel Column colour to match curtain wall frame
28	PPC Aluminium Fascia RAL TBC
29	Lightweight Metal Canopy with Aluminium Fascia and Soffit RAL TBC

CLIENT

GRAHAM

SHEPPARD ROBSON

77 Parkway Camden Town London NW1 7PU
T: +44 (0)20 7504 1700 E: enquiries@sheppardrobson.co.uk

PROJECT
UoM Residences DBFO

SCALE@A1	DATE	ORIGINATOR	CHECKED	AUTHORISED
1 : 100	**20/02/25**	**SA**	**MM**	**NM**

DESCRIPTION
Zone M - Blocks 26 and 27 - General Arrangement Elevation Sheet 2

STAGE
Stage 3

STATUS	PURPOSE FOR ISSUE	SR NO.
S2	**Planning**	**7172**

DRAWING NO.	REV.
UMRF-SRA-ZM00-XX-DR-A-02822	**P02**