



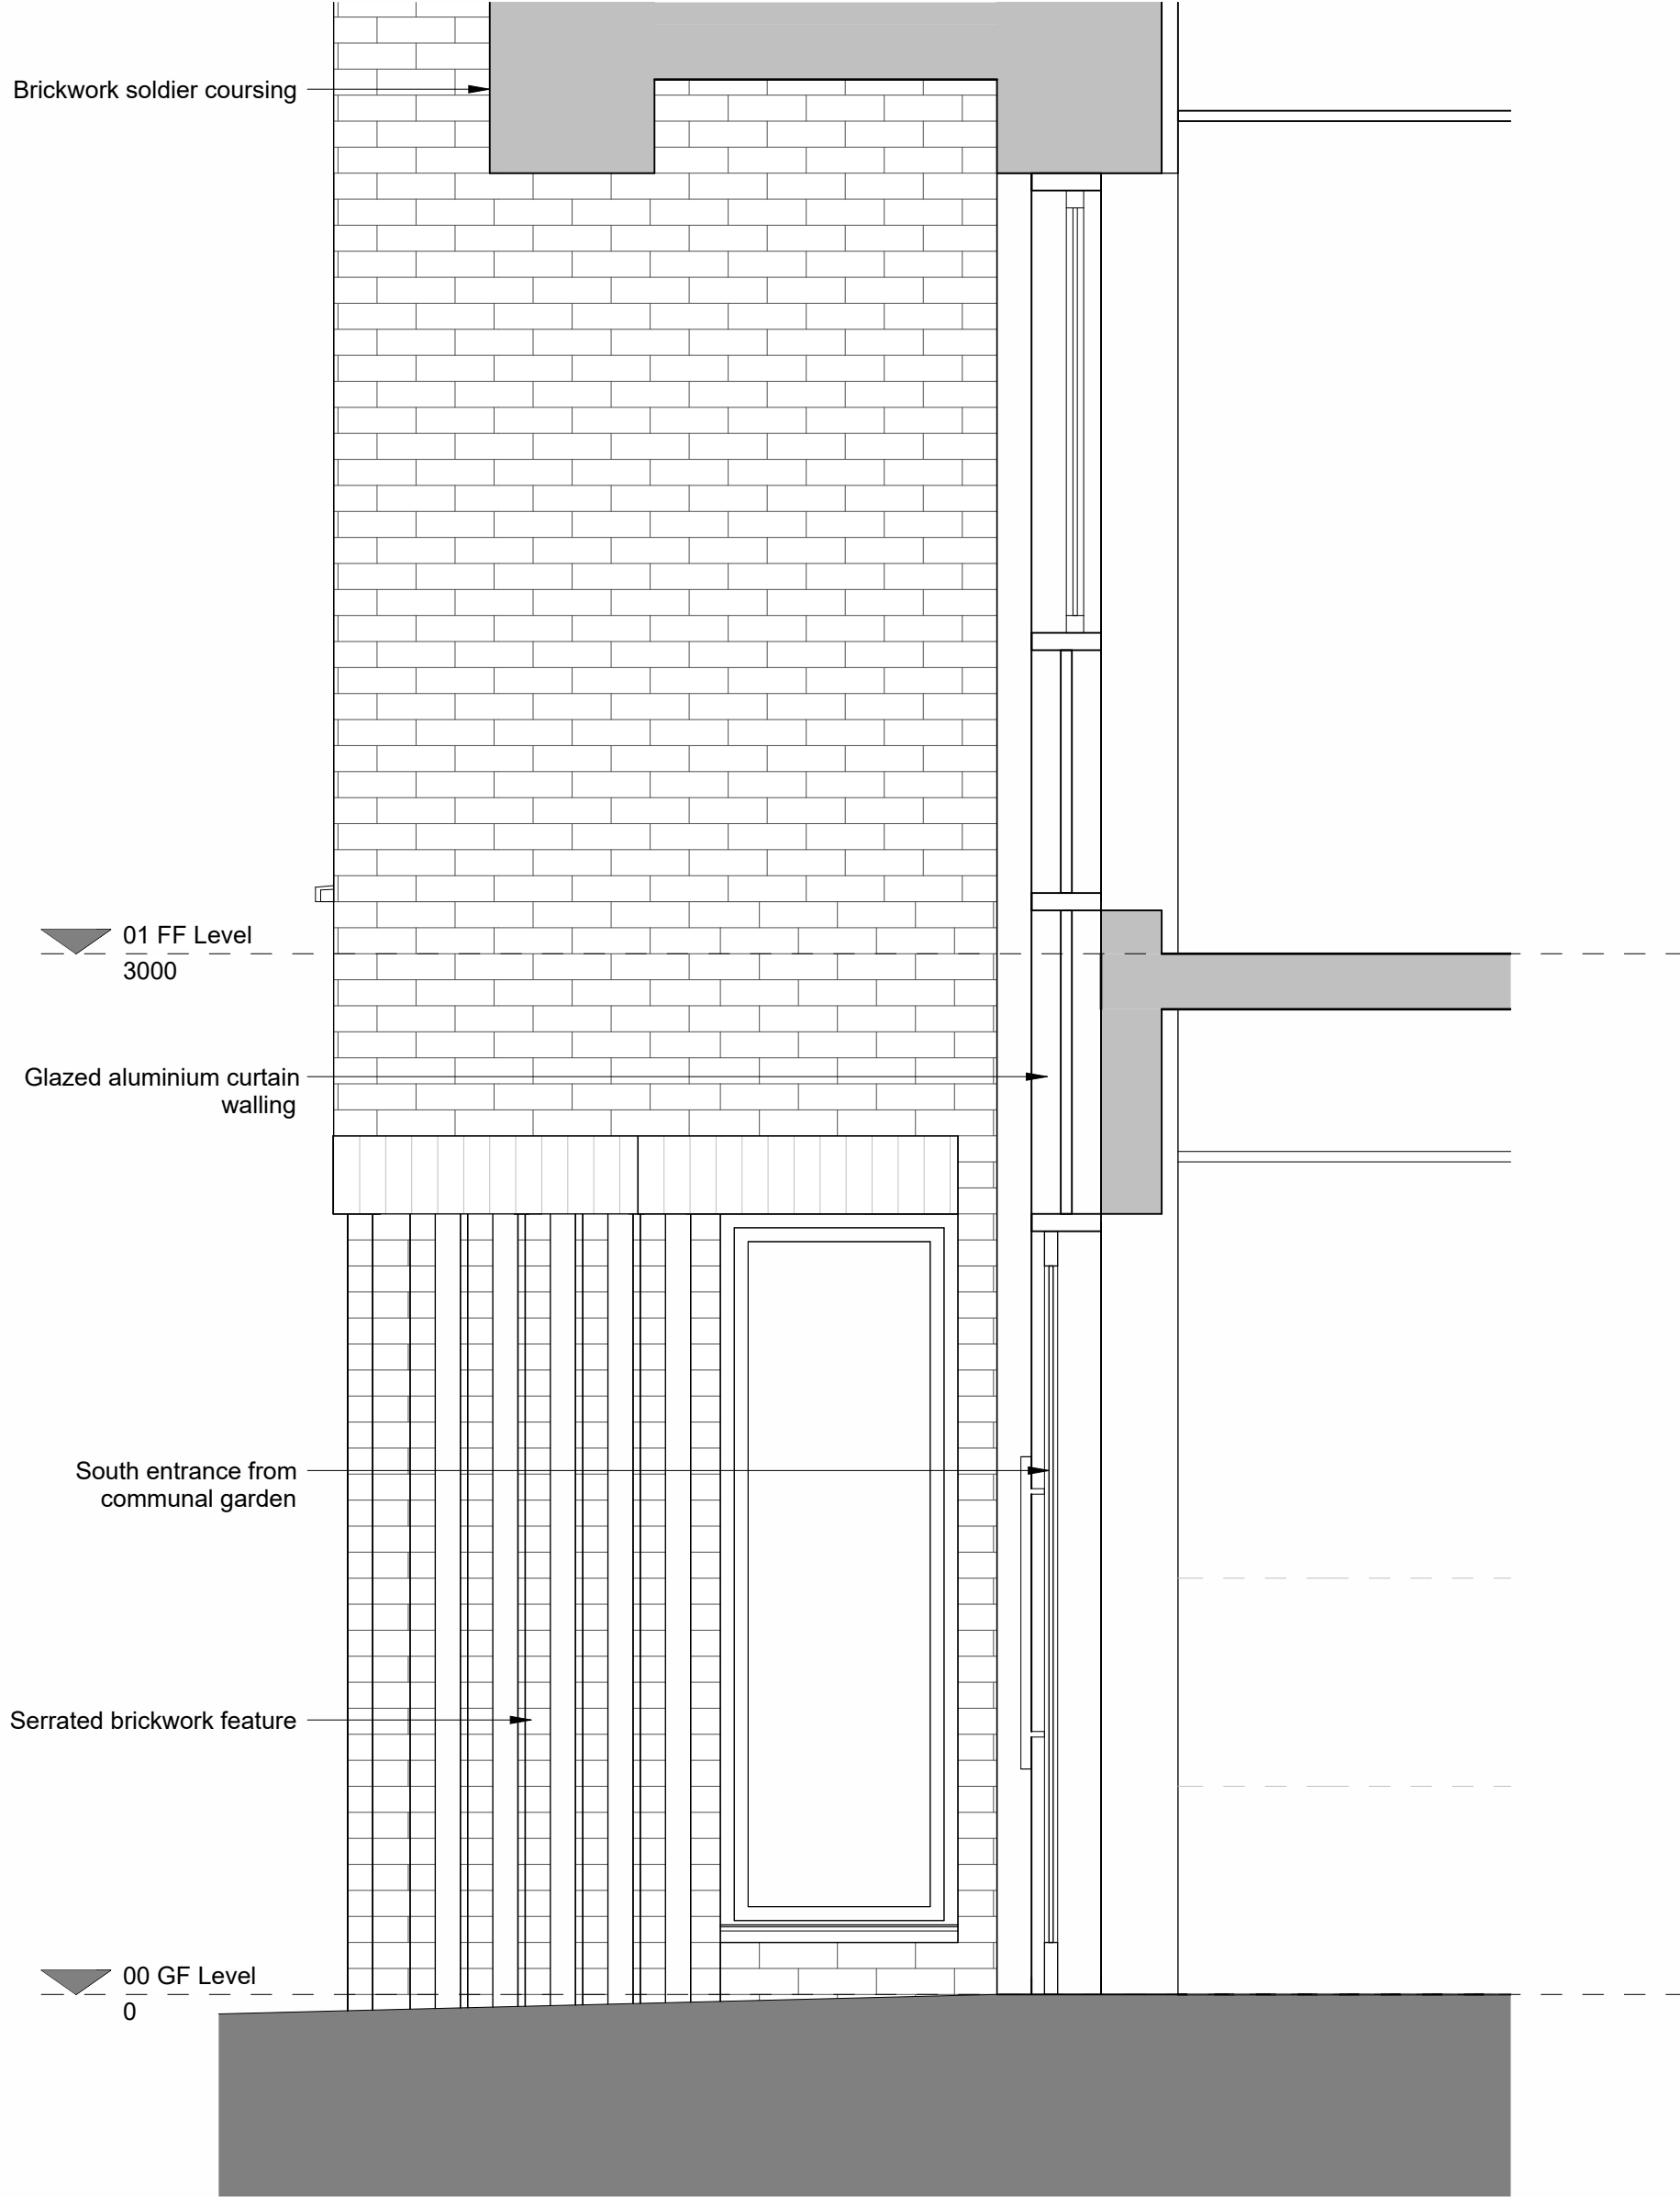

1 Bay Study Elevation South Entrance
1 : 20



4 South Entrance Bay Study Section
1 : 20

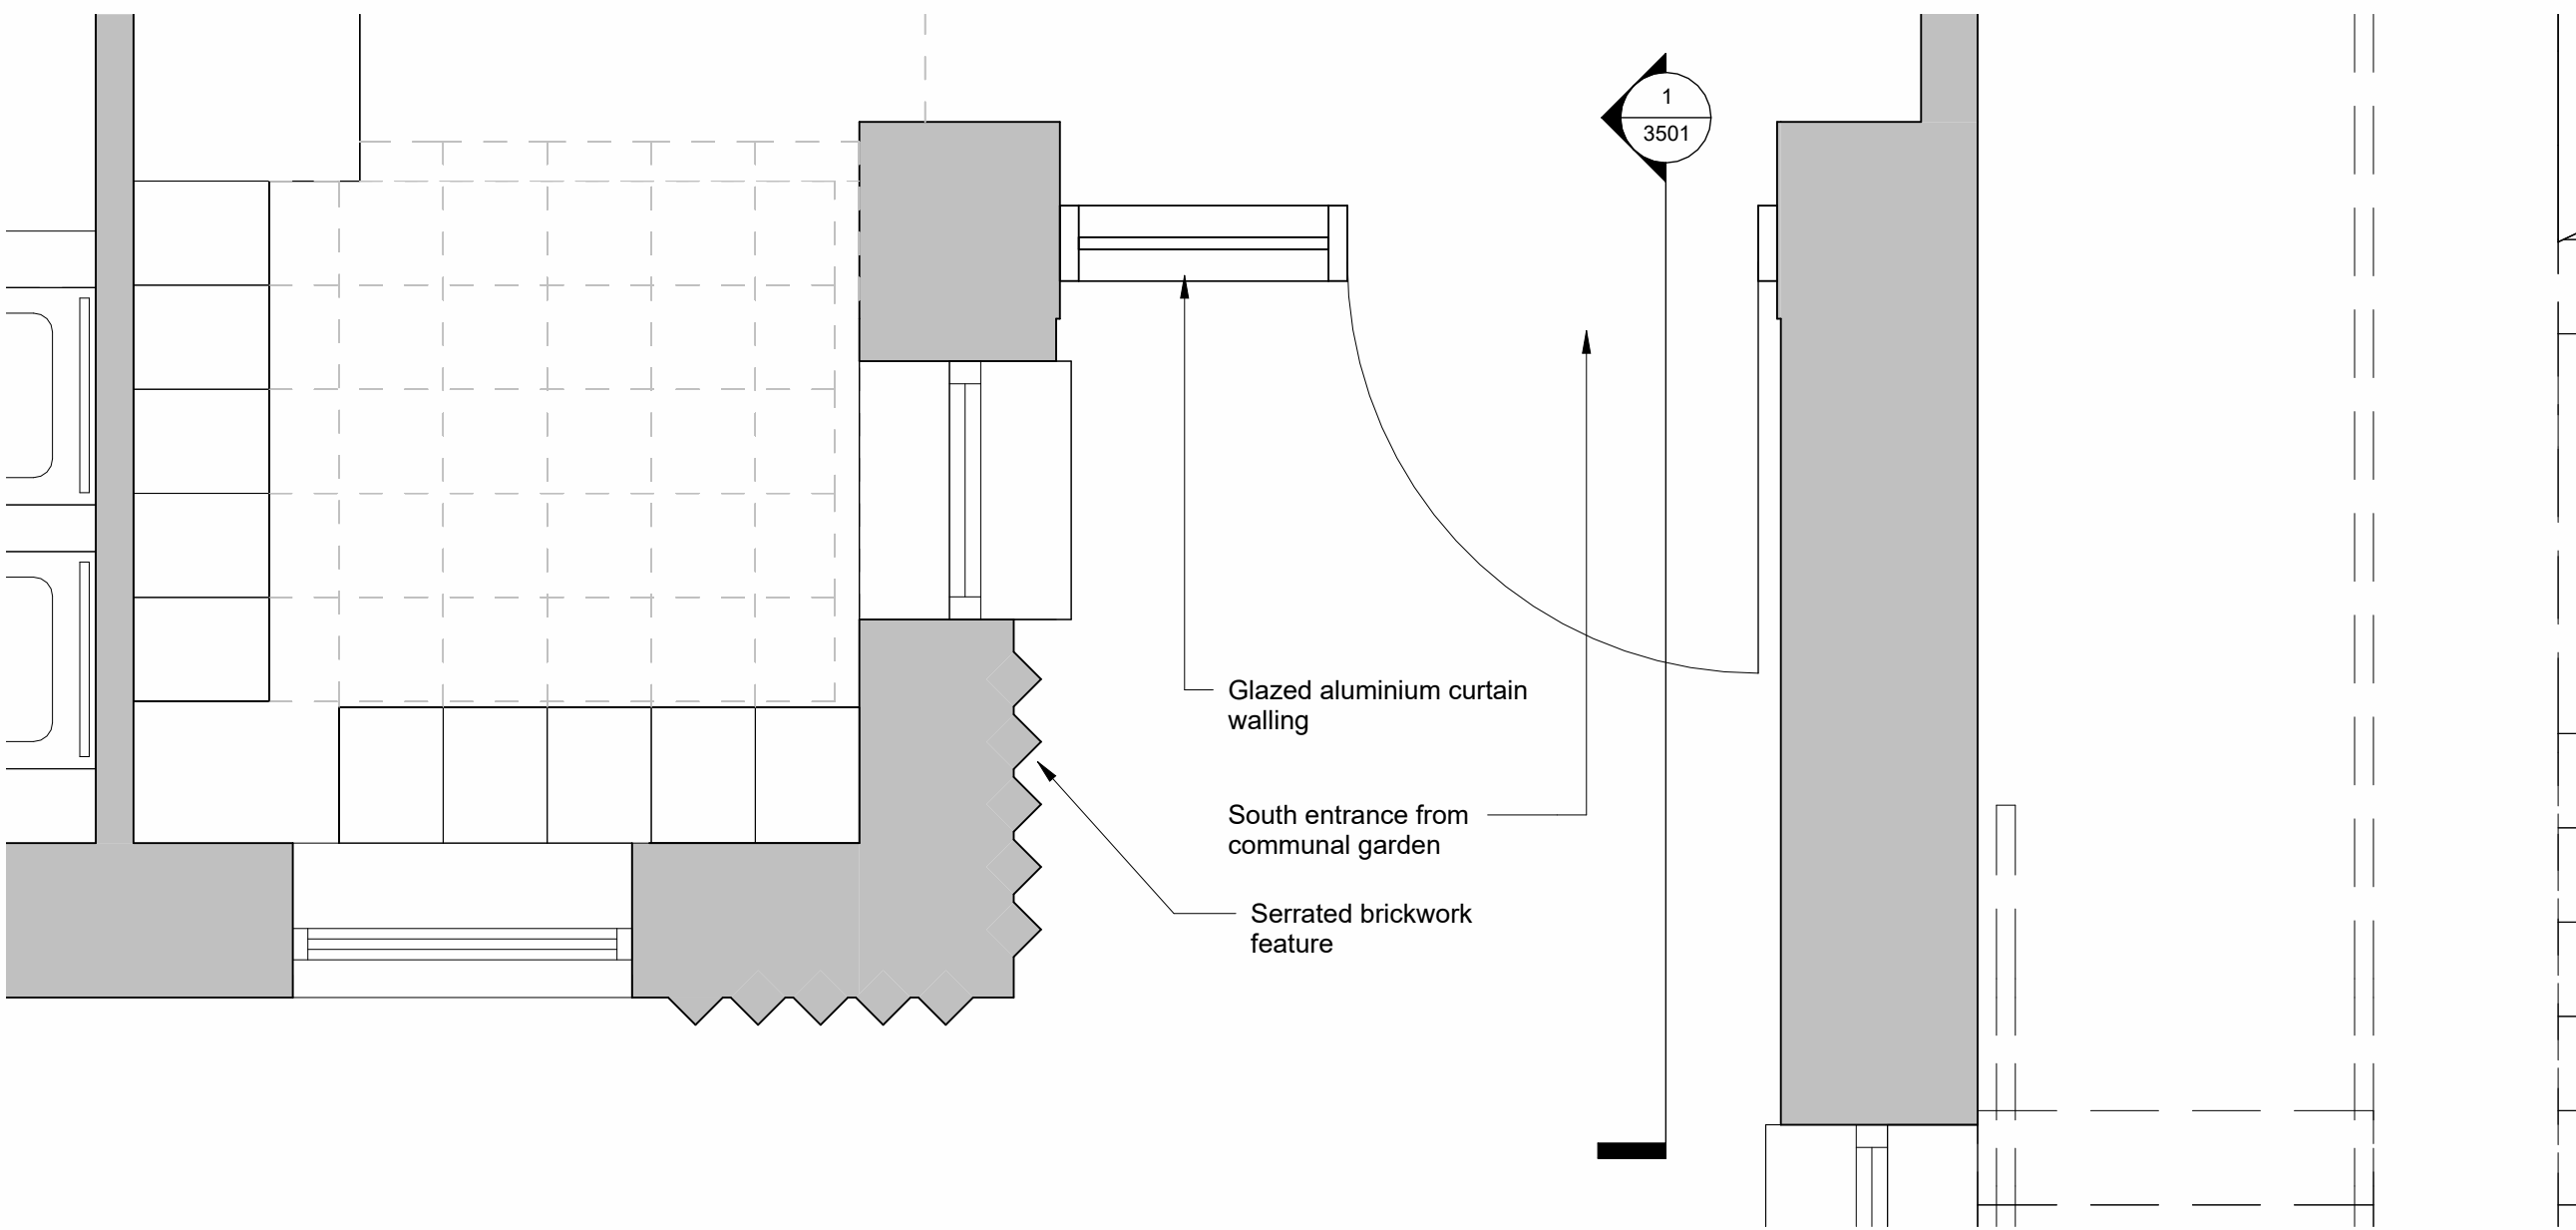

2 Main Entrance Bay Study Plan
1 : 400



3 Elevation Key (South)
1 : 400