



2 Tilson Road Elevation

1 : 100

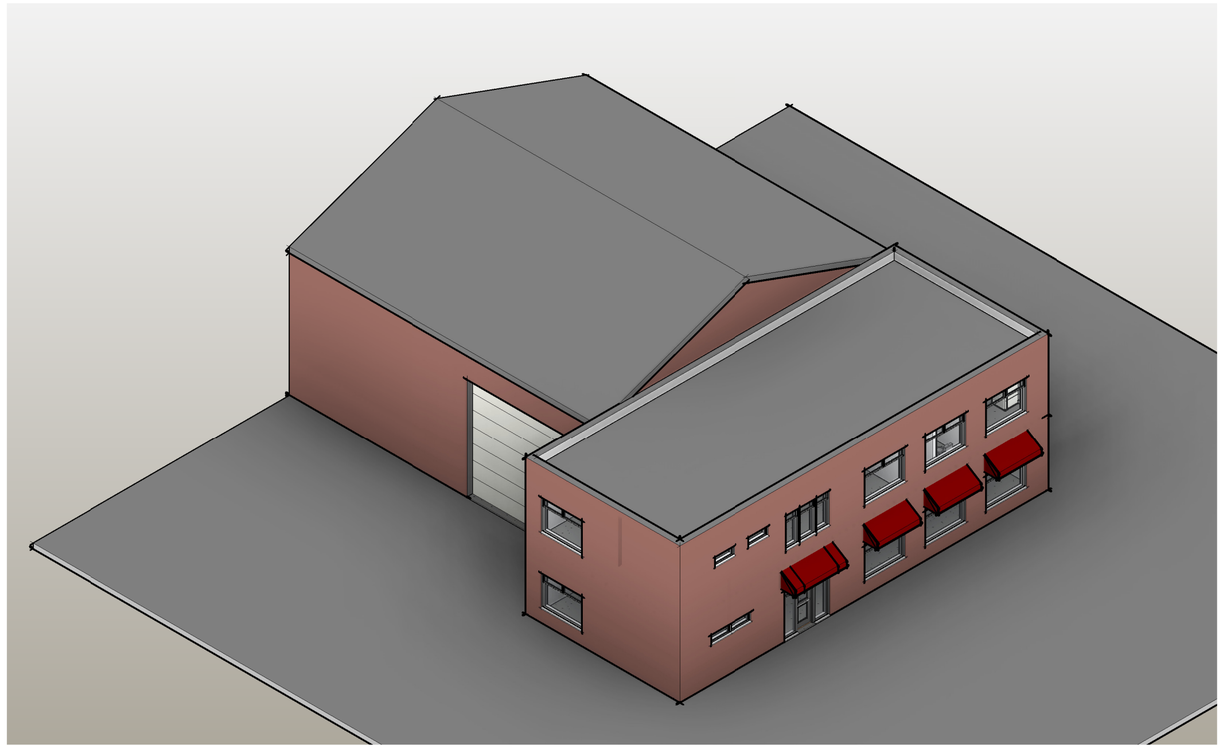

3 Sidcup Rd & Tilson Rd 3D view

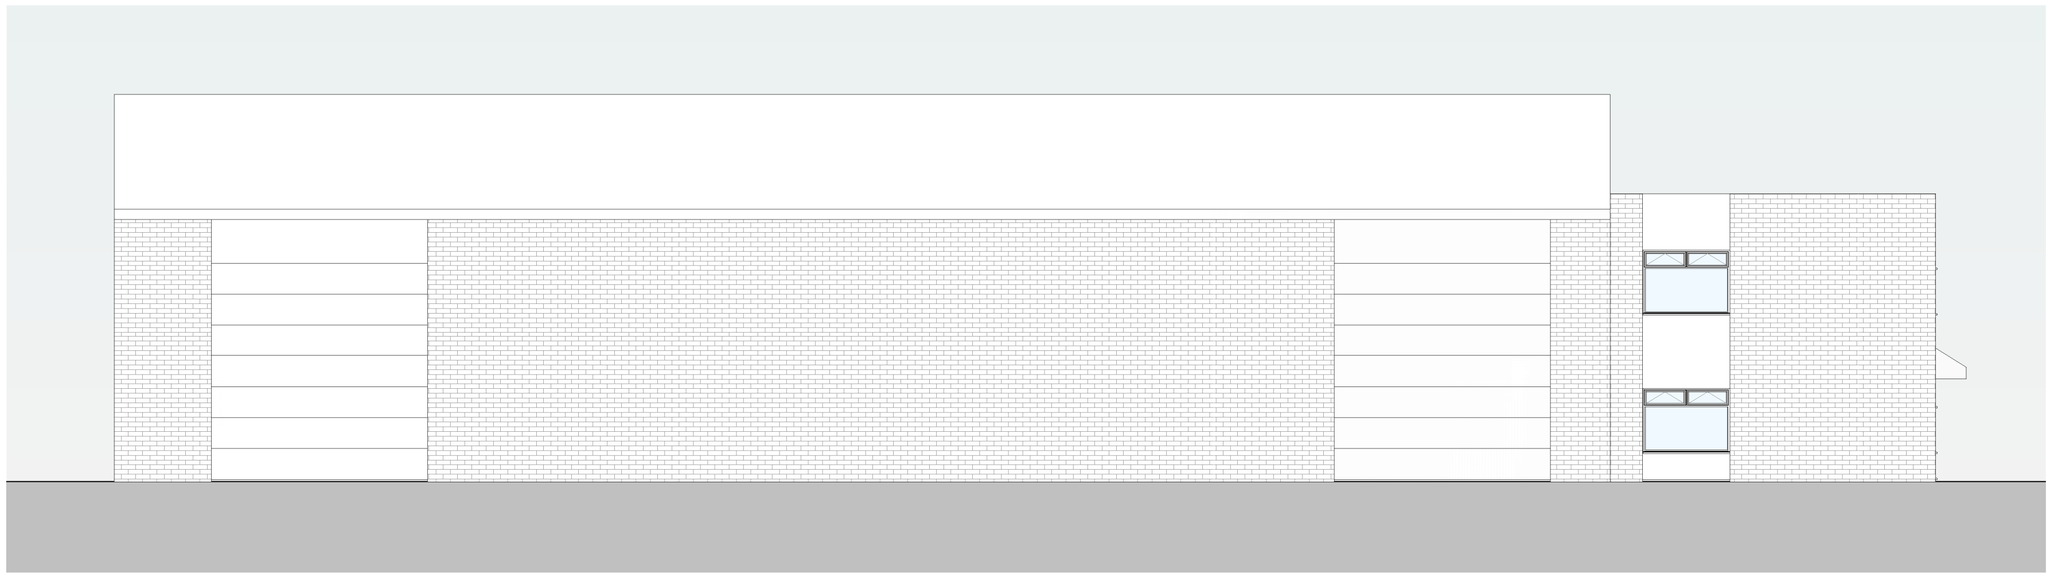

1 Side Elevation

1 : 100

SCALE 1 : 100

0 2m 4m 6m

Rev	Description	By	Date
P1	Planning Issue		02/04/25

MUSE Architects

PROJECT: Project Name

Elevation

DRAWING

Planning

DRAWING

DRAW	IU	CHECKE	MM
APPROVE	MM	DAT	31-03-25

SCAL	DRAWING	RE
1 : 100	180_10.004	P1

(A2)