




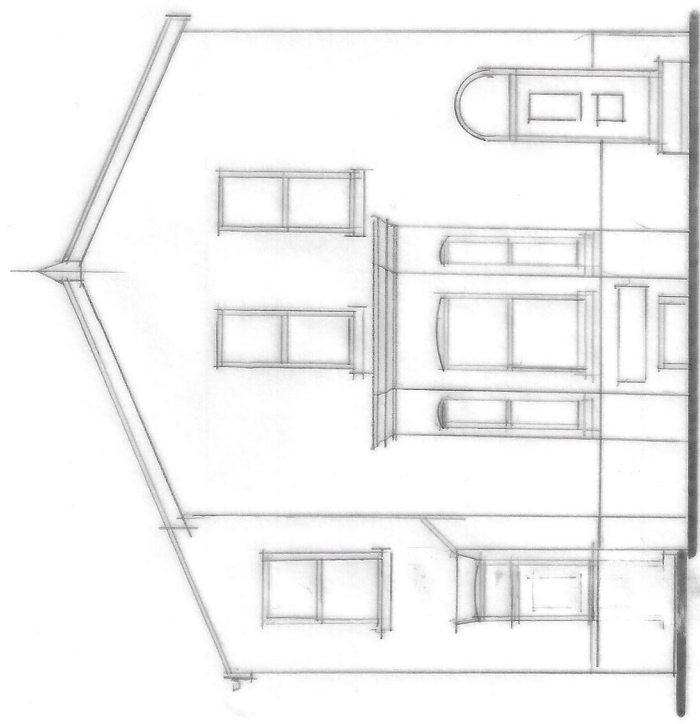


front

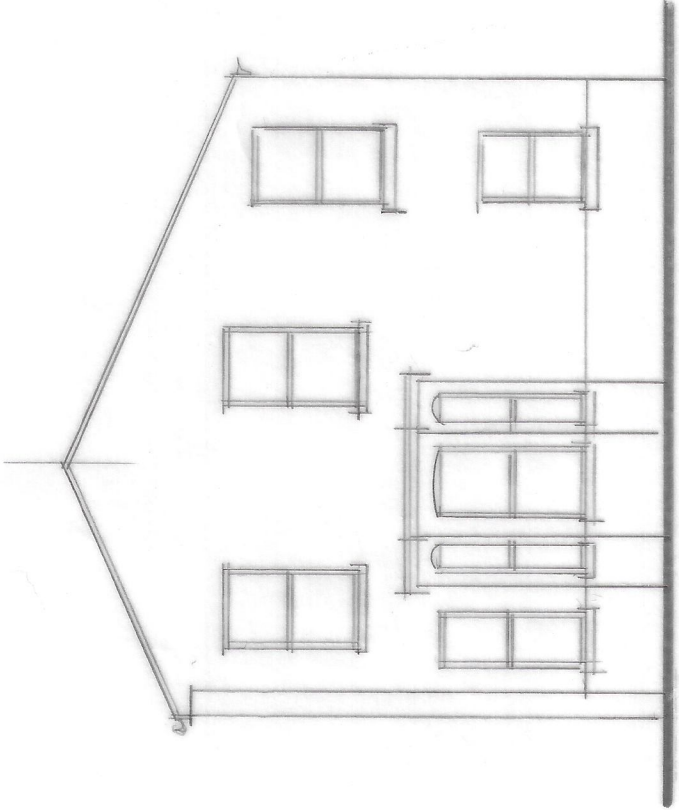



rear

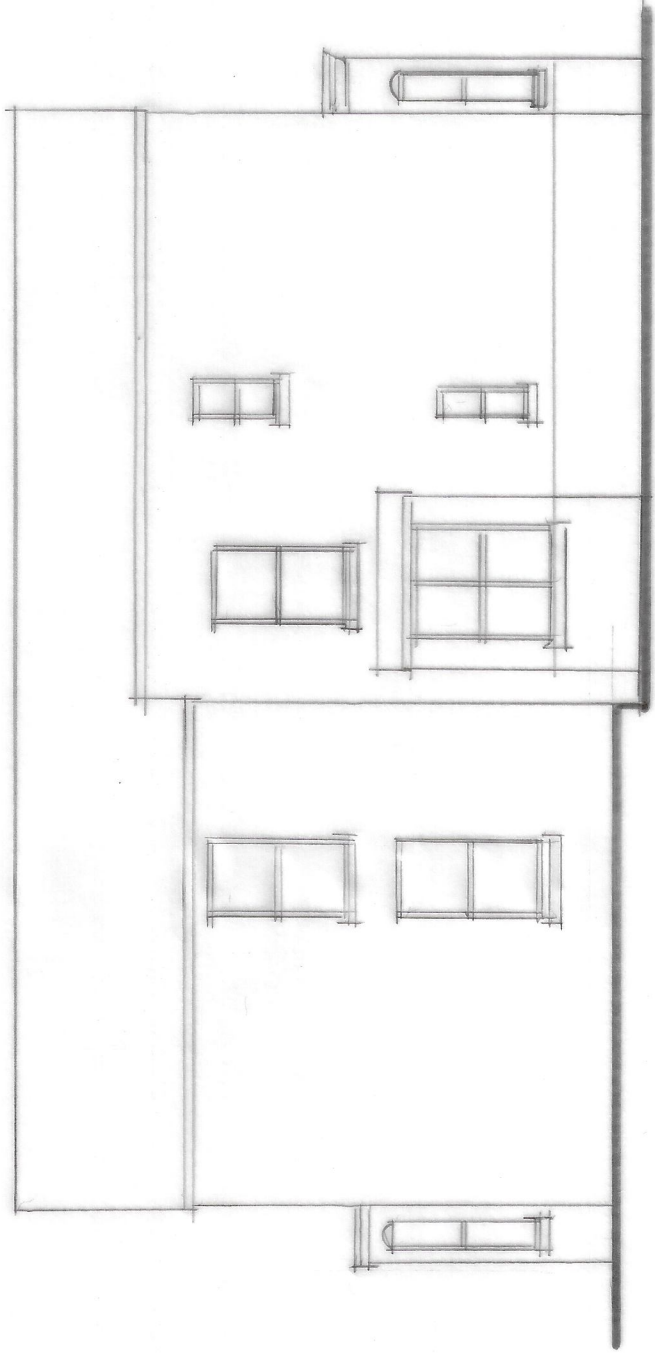


side

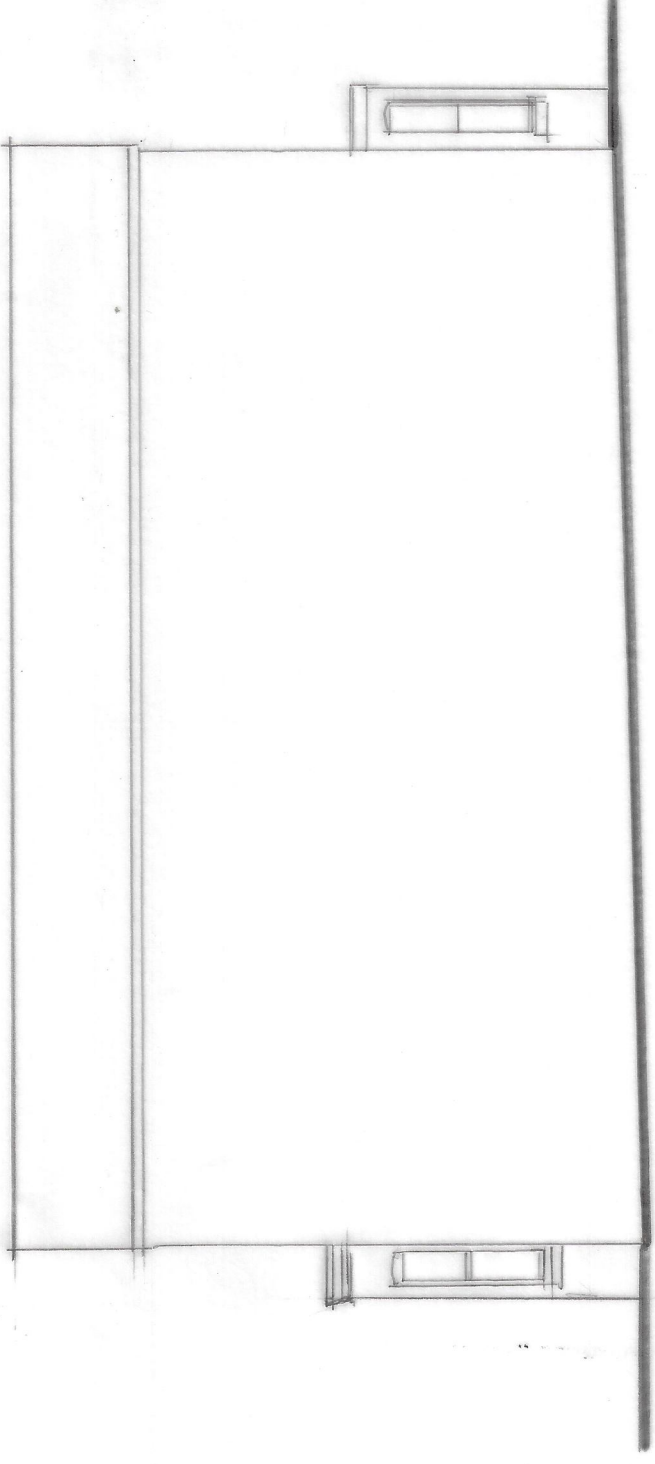

side

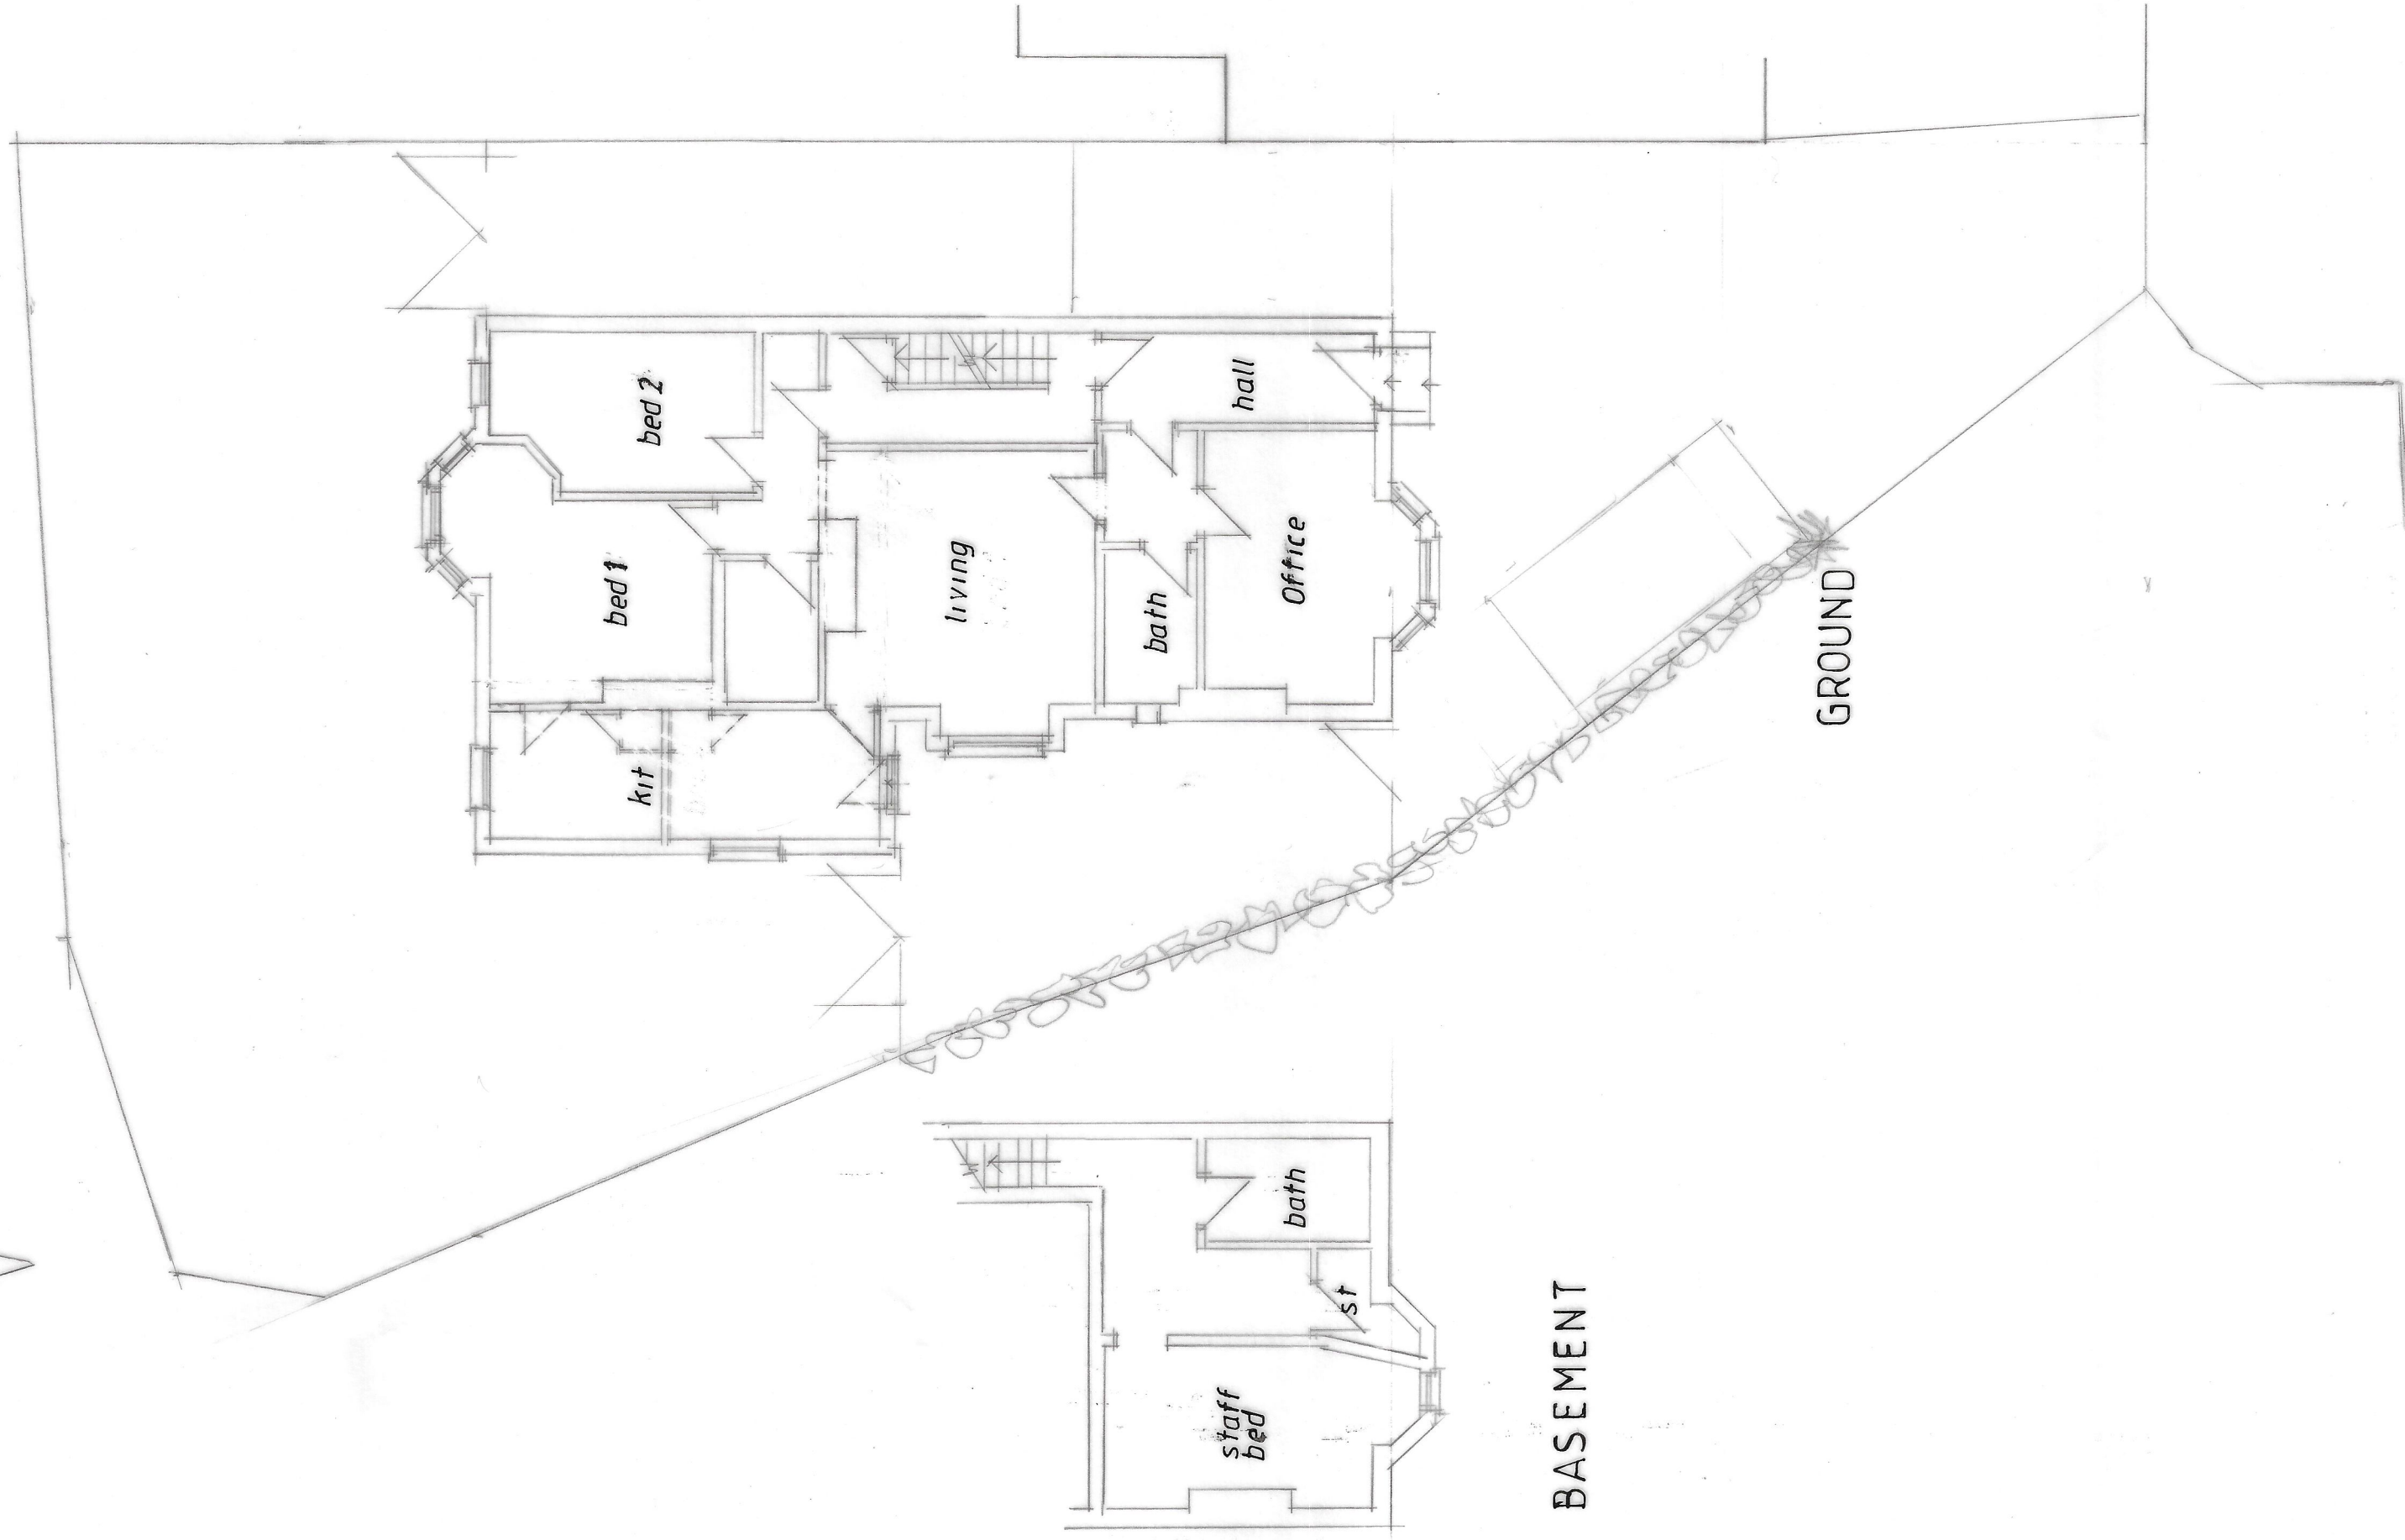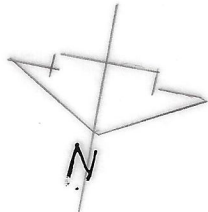

BASEMENT

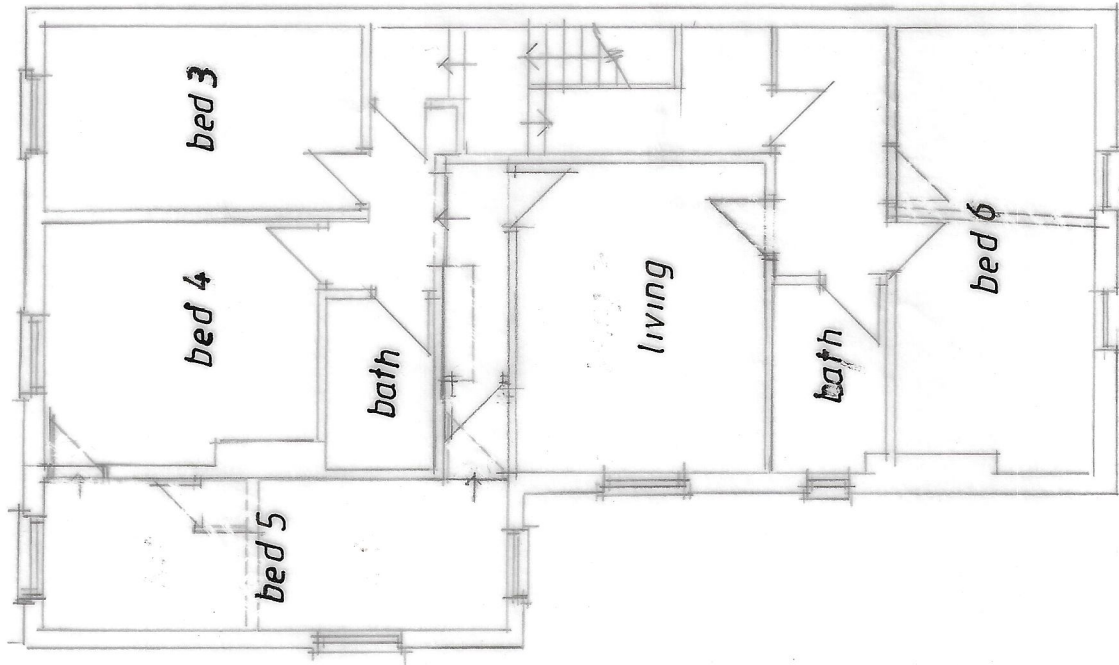

FIRST

CLIENT	WA PROPERTIES LTD 102 A NORTHMOOR ROAD MANCHESTER M12 5RS
JOB TITLE	PROPOSED CHILDRENS HOME 46 BUCKHURST ROAD MANCHESTER M19 2DS
DRAWING TITLE	PLANS AND ELEVATIONS AS PROPOSED
HOLBOROW + ORMESHER LIMITED	
architectural & interior design	
COMPANY ADDRESS: 15 OVERTON CLOSE MIDDLEWICH CHESHIRE CW10 0PZ PHONE 0770 834 939	
DATE	1 2 3 4 5 6 7
ISSUED	
REVISED	
APPROVED	
DRAWING NUMBER	23611 24102 ^A