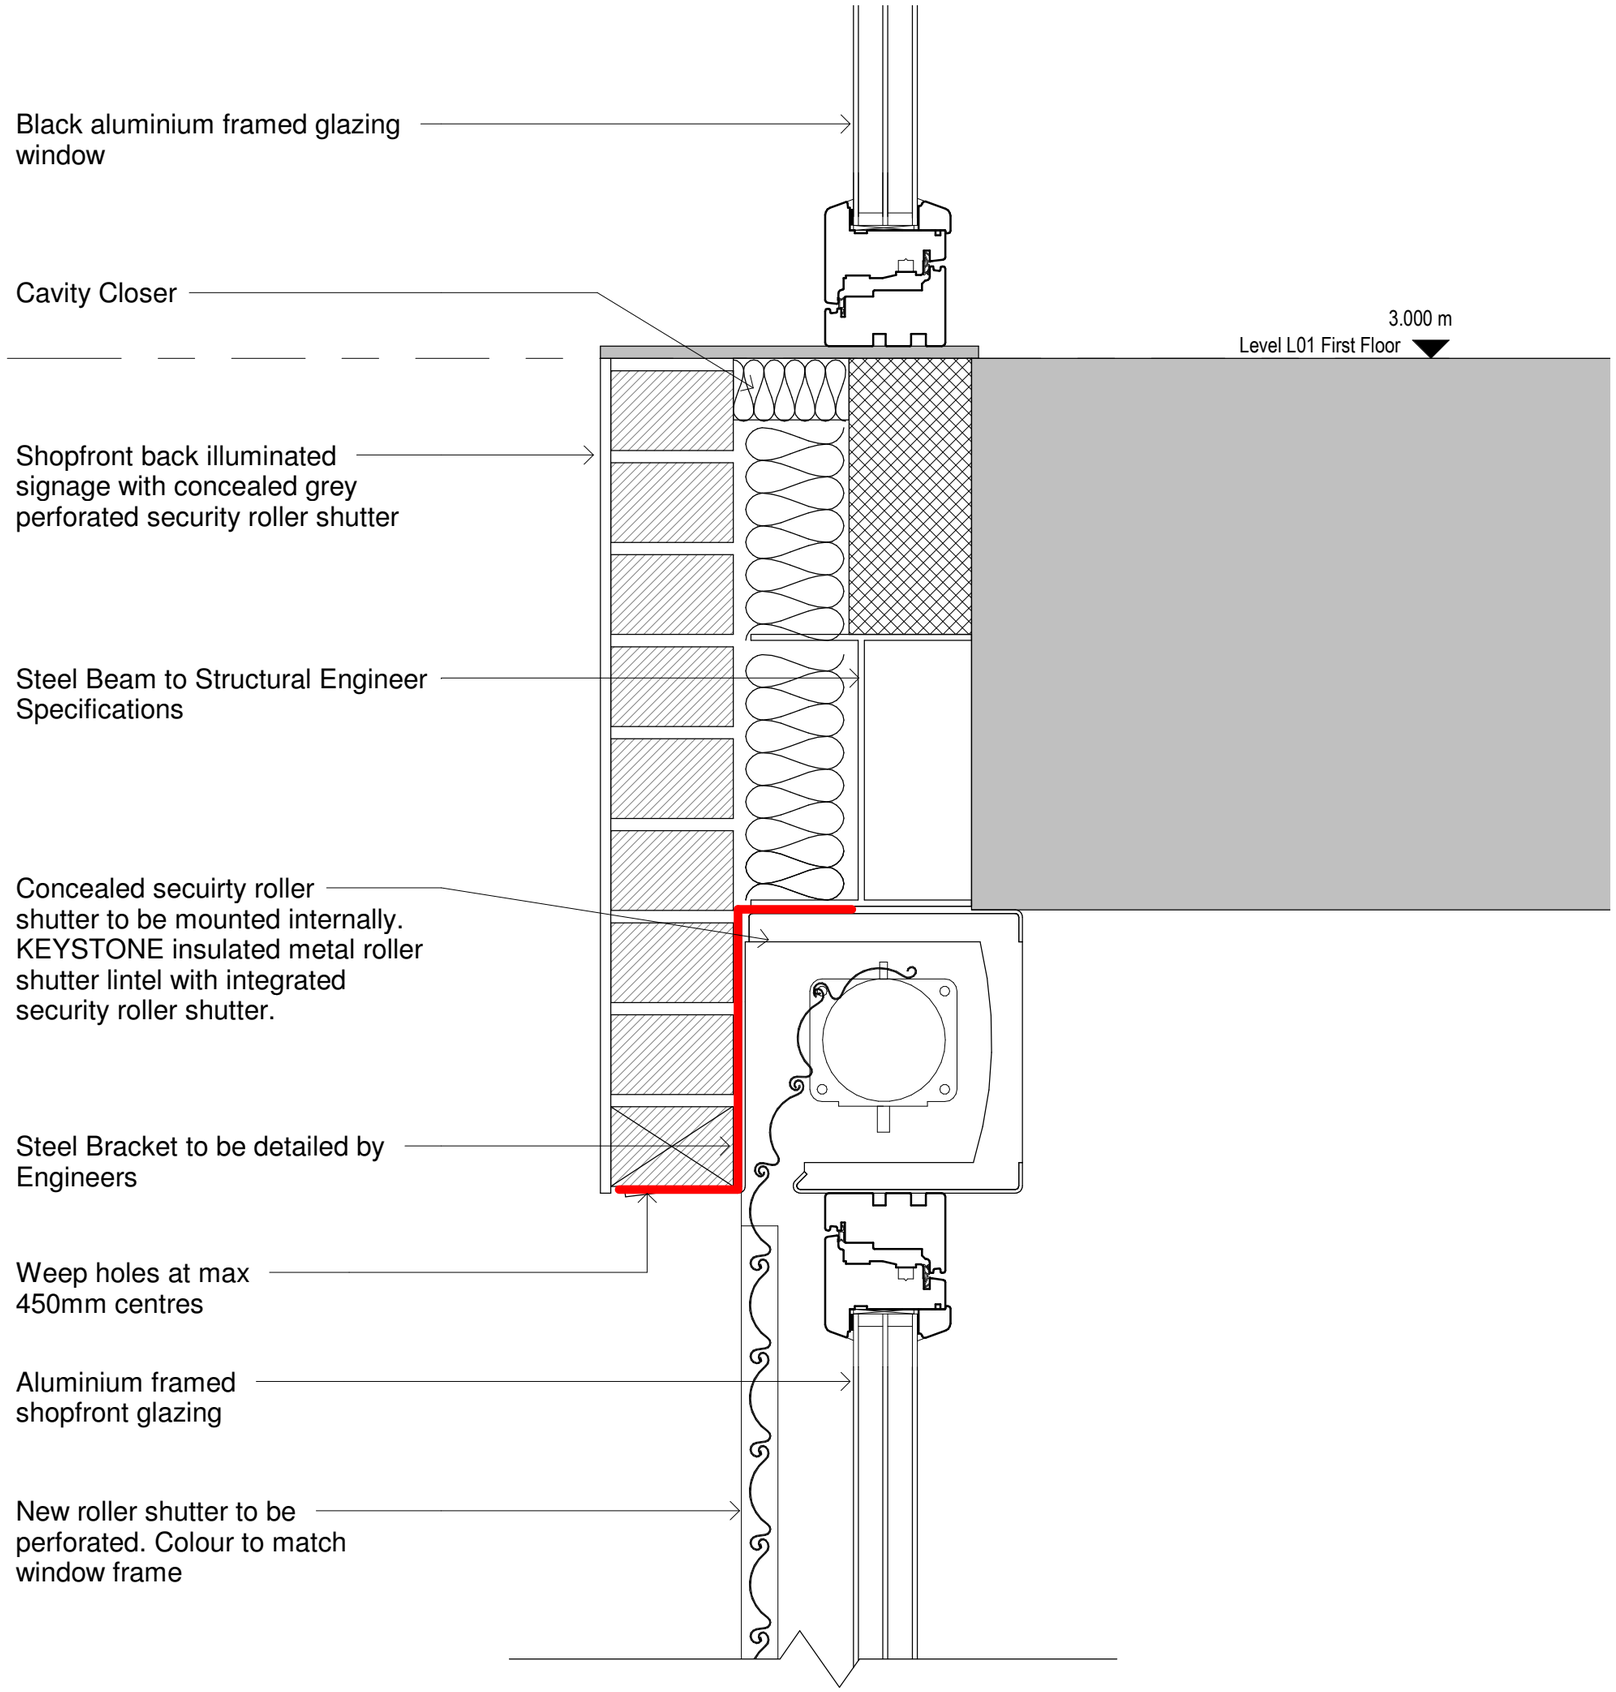

General Notes

The Architect shall have no responsibility for any use made of this document other than for that which it was prepared and issued.

All dimensions should be checked on site. Do not scale from this drawing

To be read in conjunction with all other Consultant's drawings.

The Architect to be immediately notified of any discrepancies.

Copyright on this drawing retained by the Architect.

No.	Date	Dwn	Chk	App	Revision or reason for issue
P1	03/03/25	SA	SH		Initial Issue

Client

Brightwise Constructions Ltd

Create It Studios (NW) Ltd
Universal Square
Devonshire Street North
Manchester
M12 6JH

info@createitstudios.co.uk

Project Title

67 Cheetham Hill Rd

Scale / North Point

1 : 5

Drawing Title

Proposed Roller Shutter Details

Drawing Number

A1488(02)AP004

Revision

P1

Drawing Status

Preliminary