
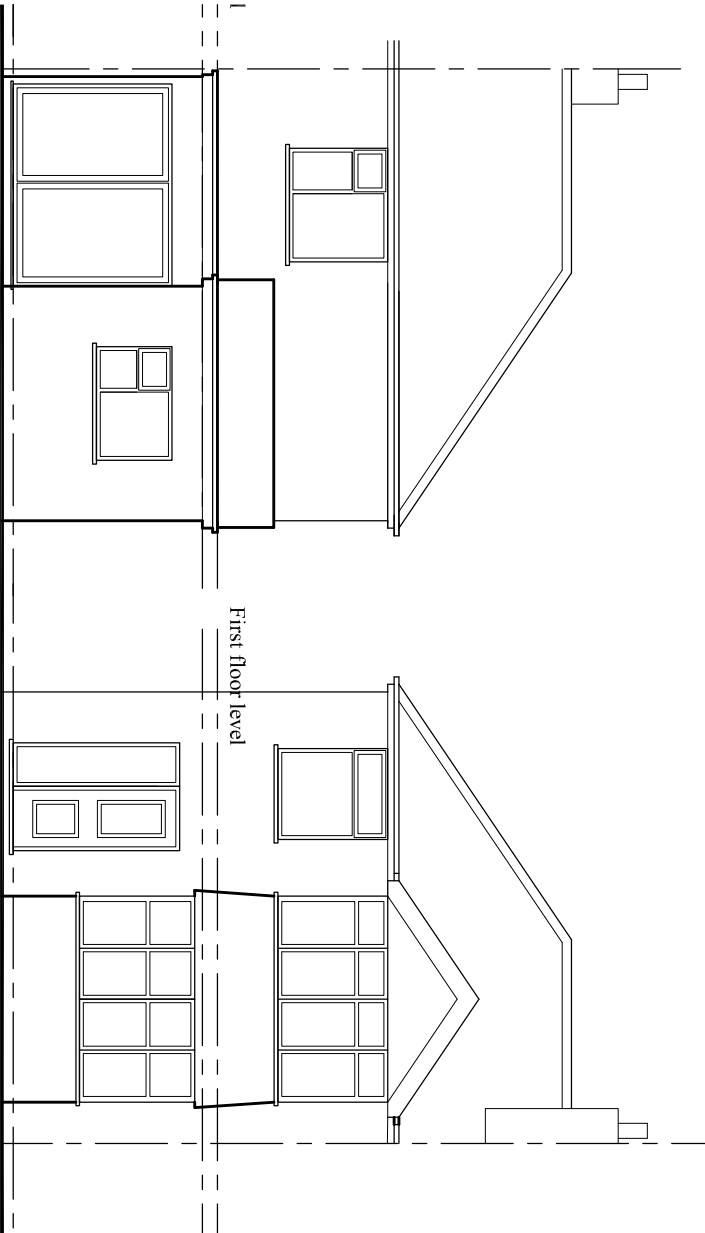
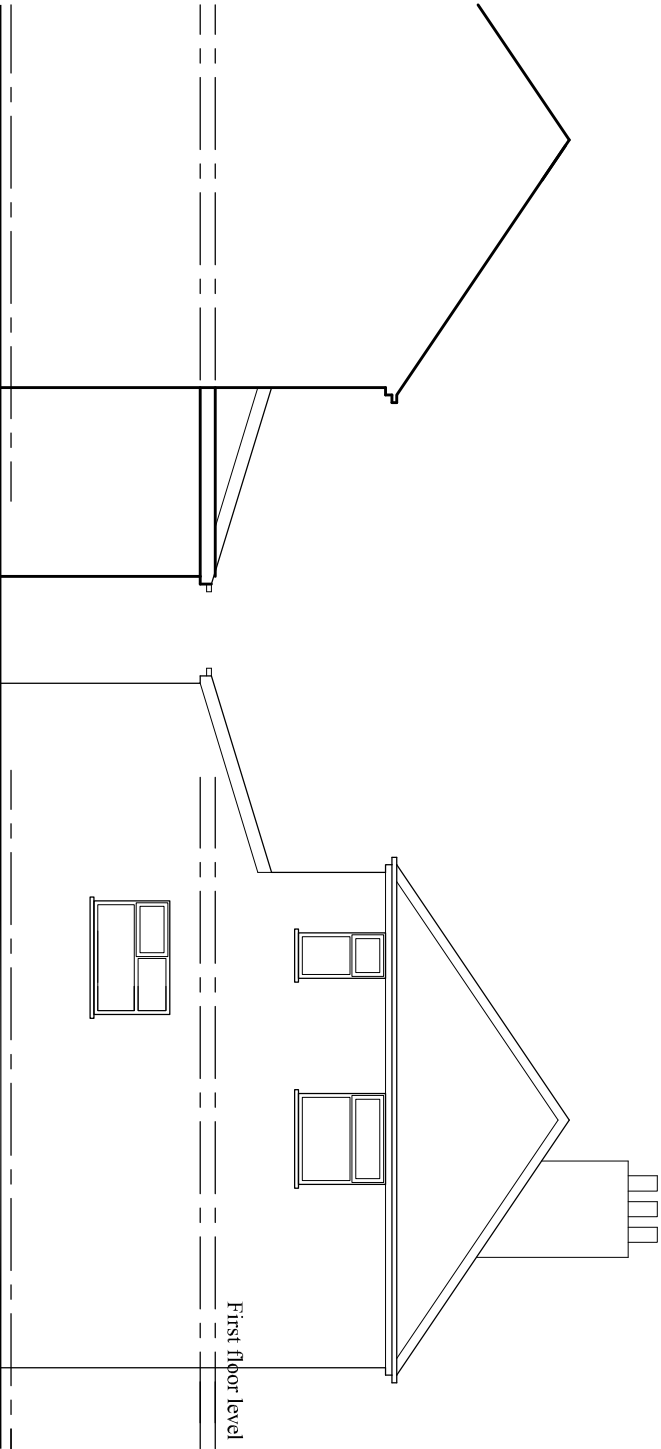
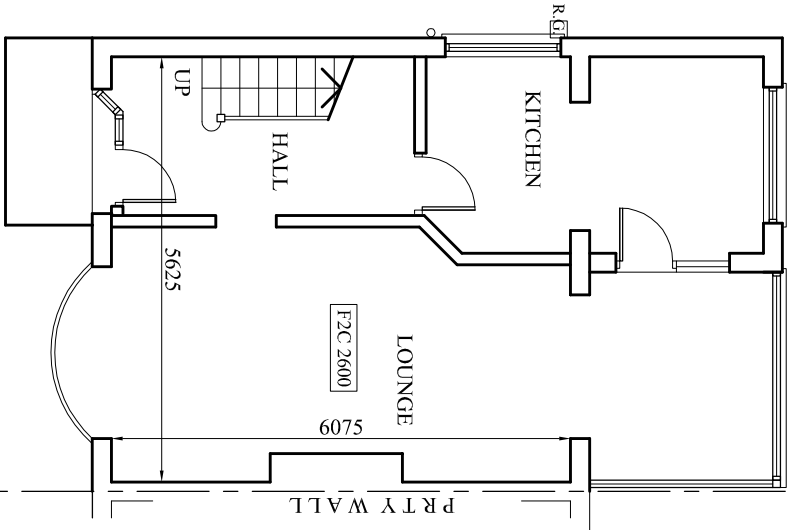


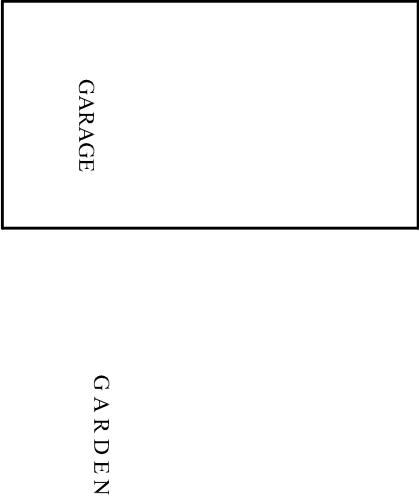

EXISTING REAR ELEVATION

EXISTING FRONT ELEVATION

EXISTING GROUND FLOOR PLAN