
Location Plan

Site Address: **21, Brooklands Road, Crumpsall, Manchester, M8 4JH**

PlanningPortal

Date Produced: **20-Mar-2025**

Scale: **1:1250 @A4**

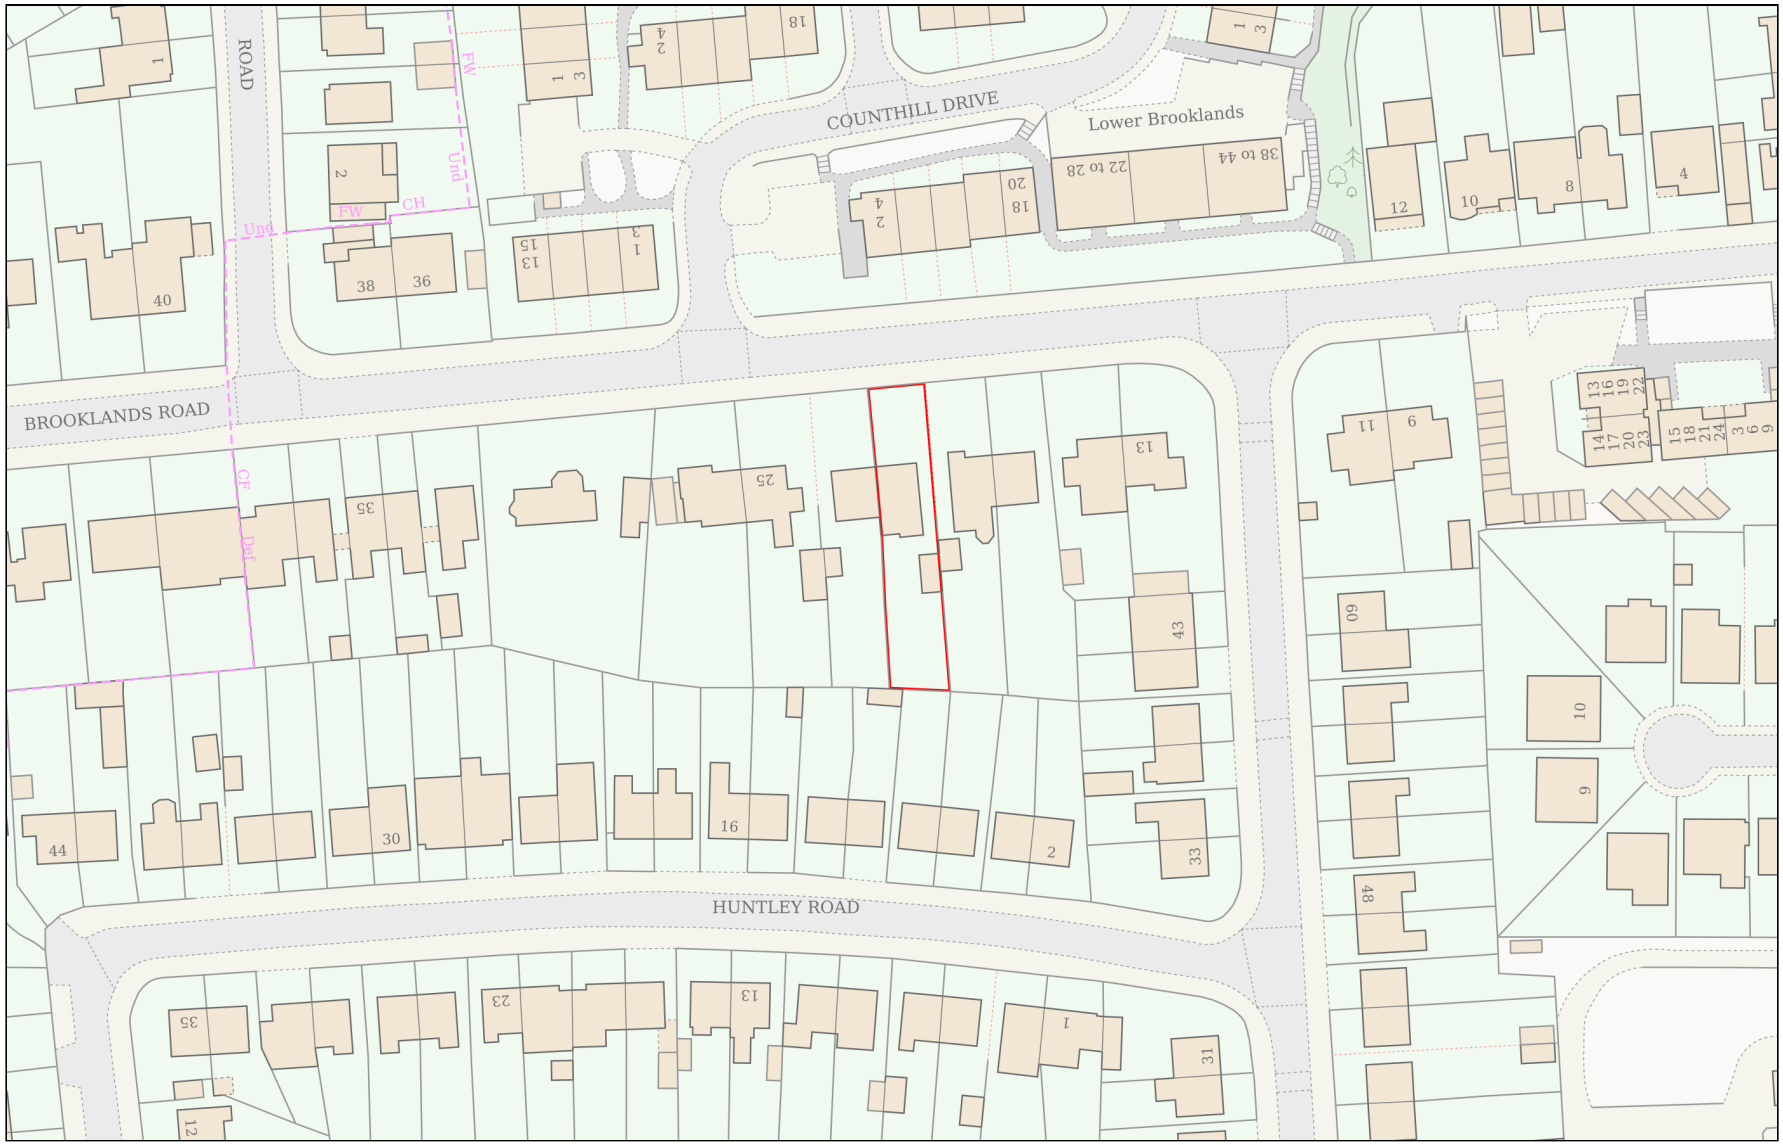

Planning Portal Reference: **PP-13872591v1**

Powered By TerraQuest

© Crown copyright and database rights 2025 OS 100042766