



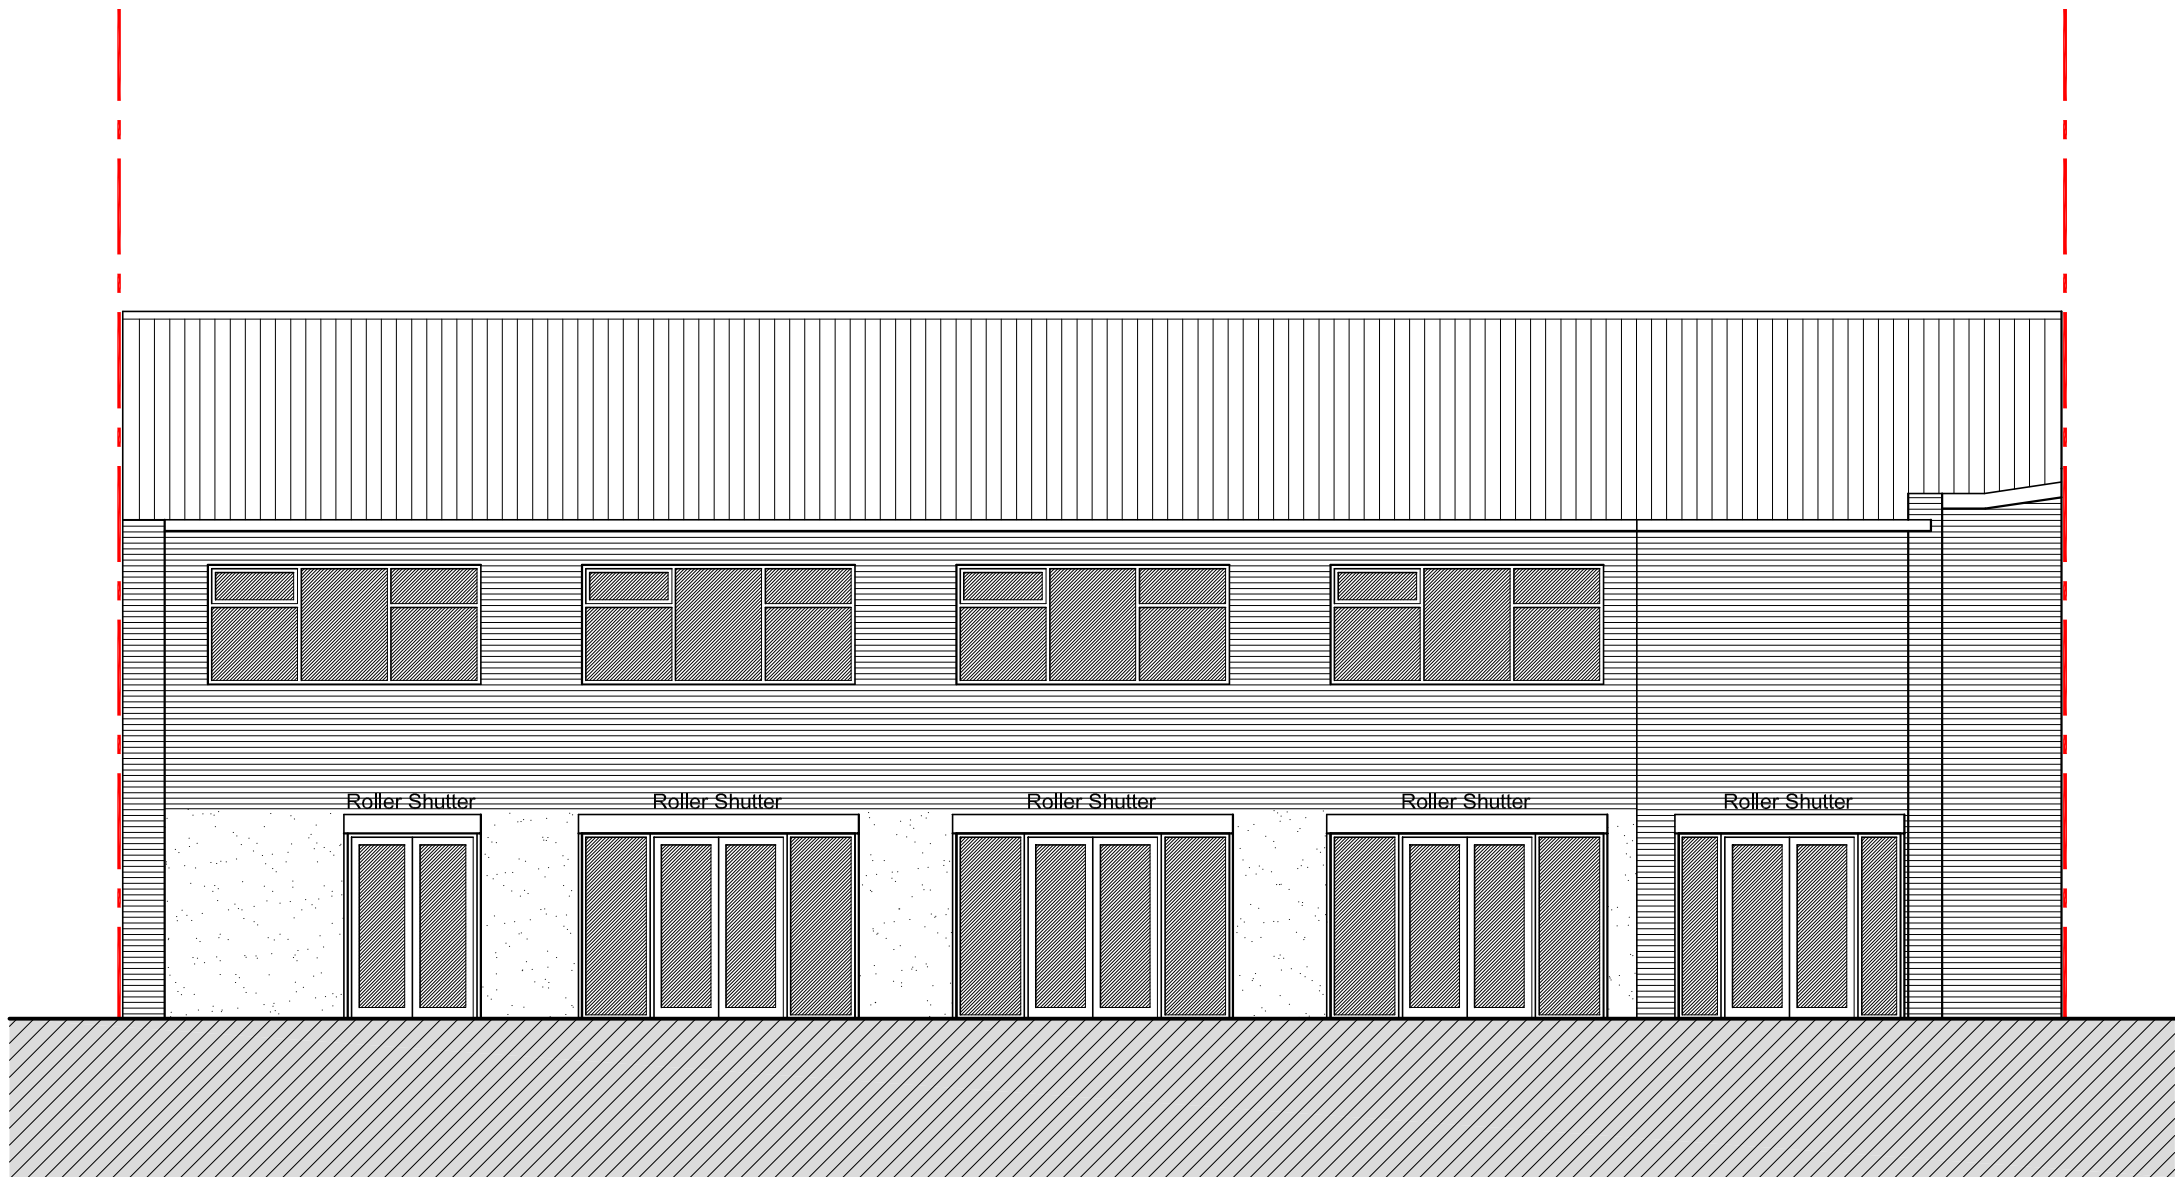

Proposed Derby Street Elevation 1:100




Proposed Stocks Street Elevation (Unchanged) 1:100

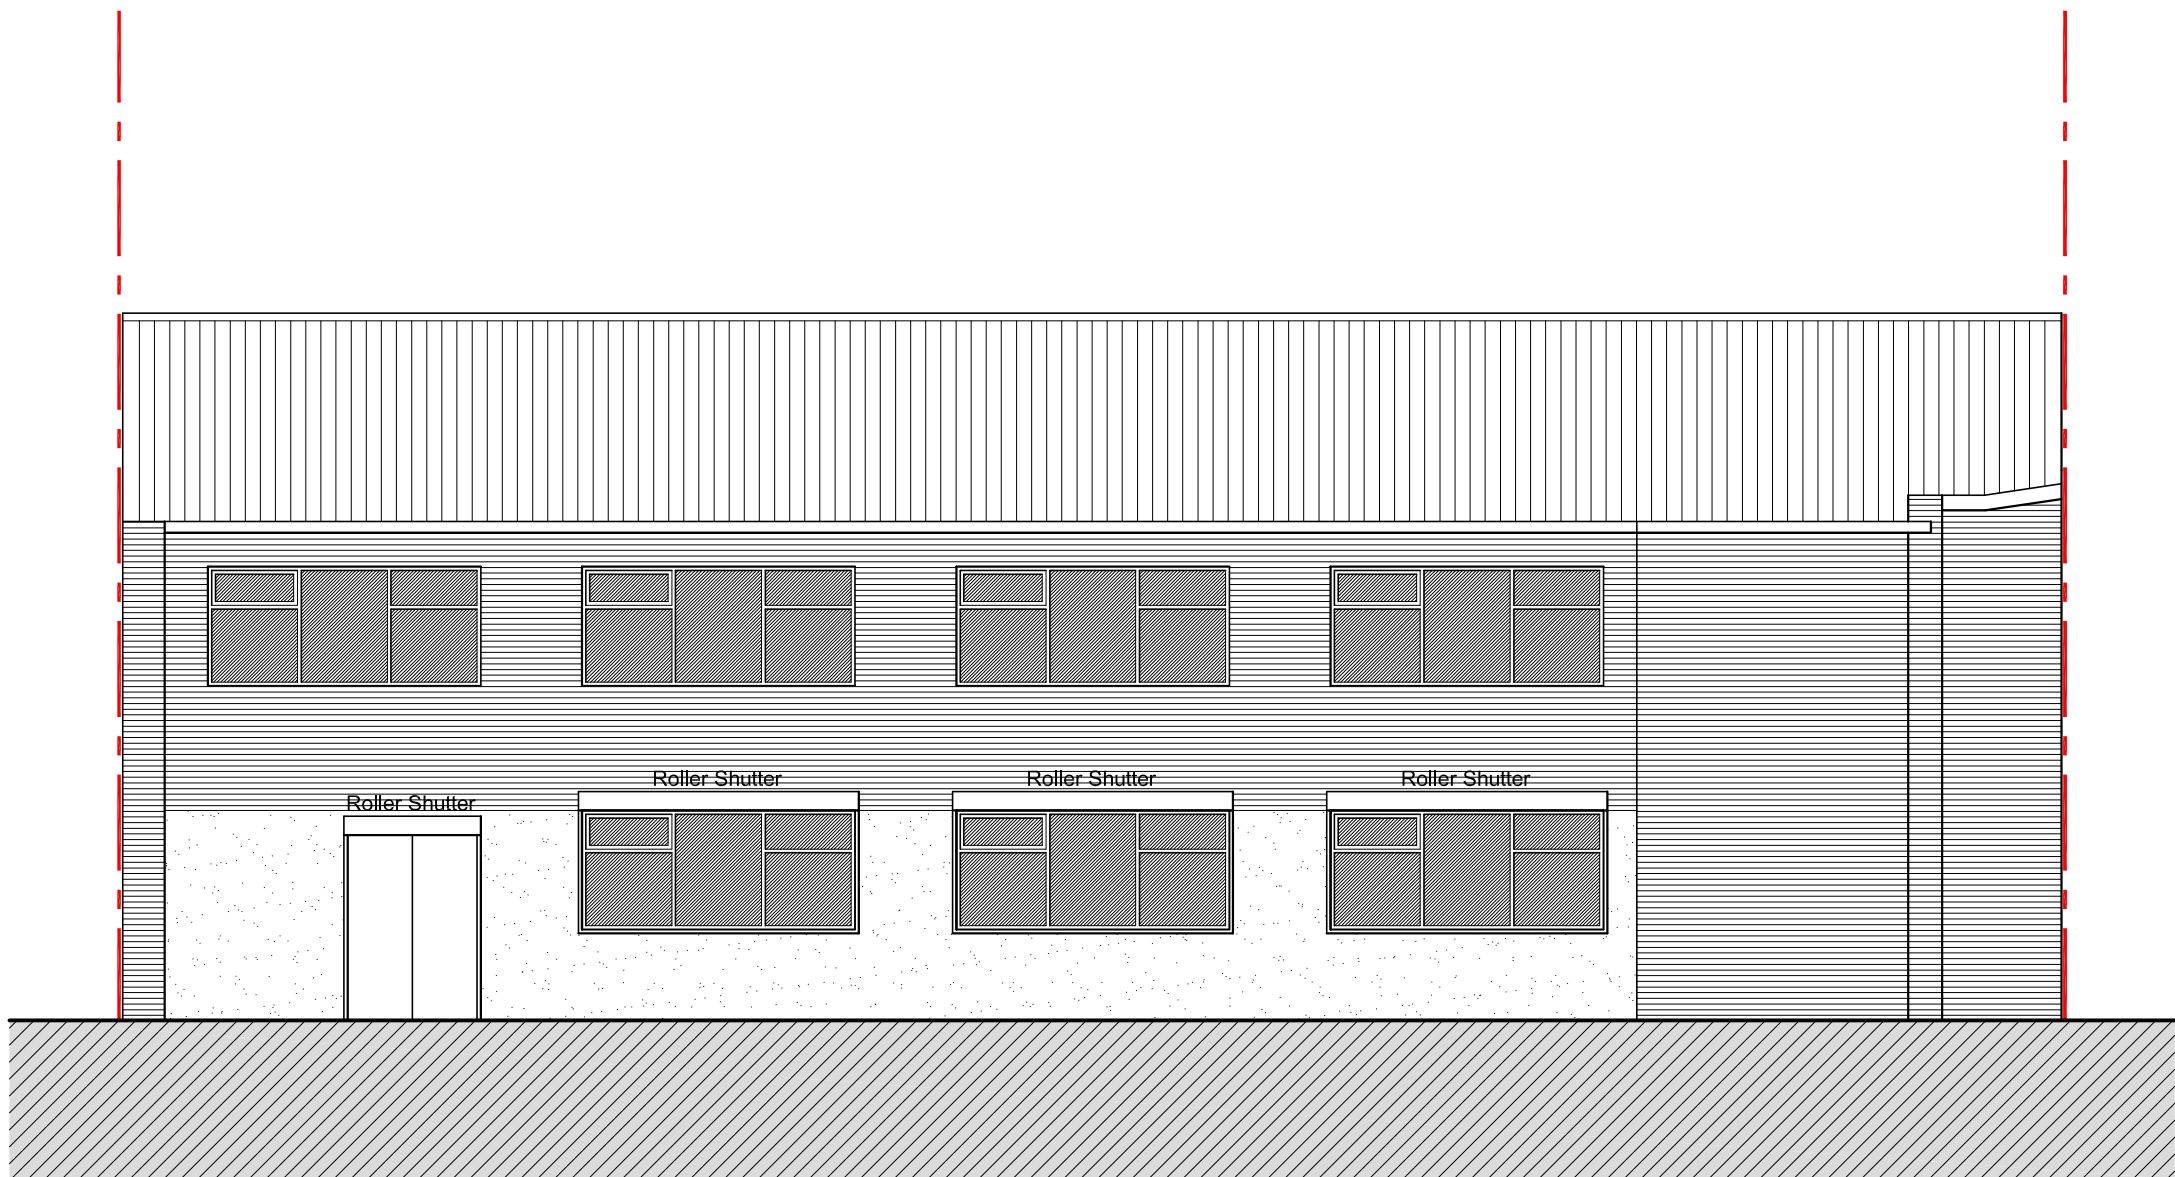

Existing Derby Street Elevation 1:100

Scale Bar 1:100

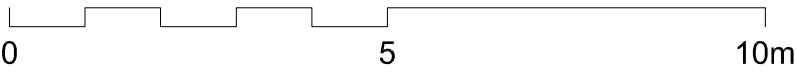

Existing Stocks Street Elevation 1:100