



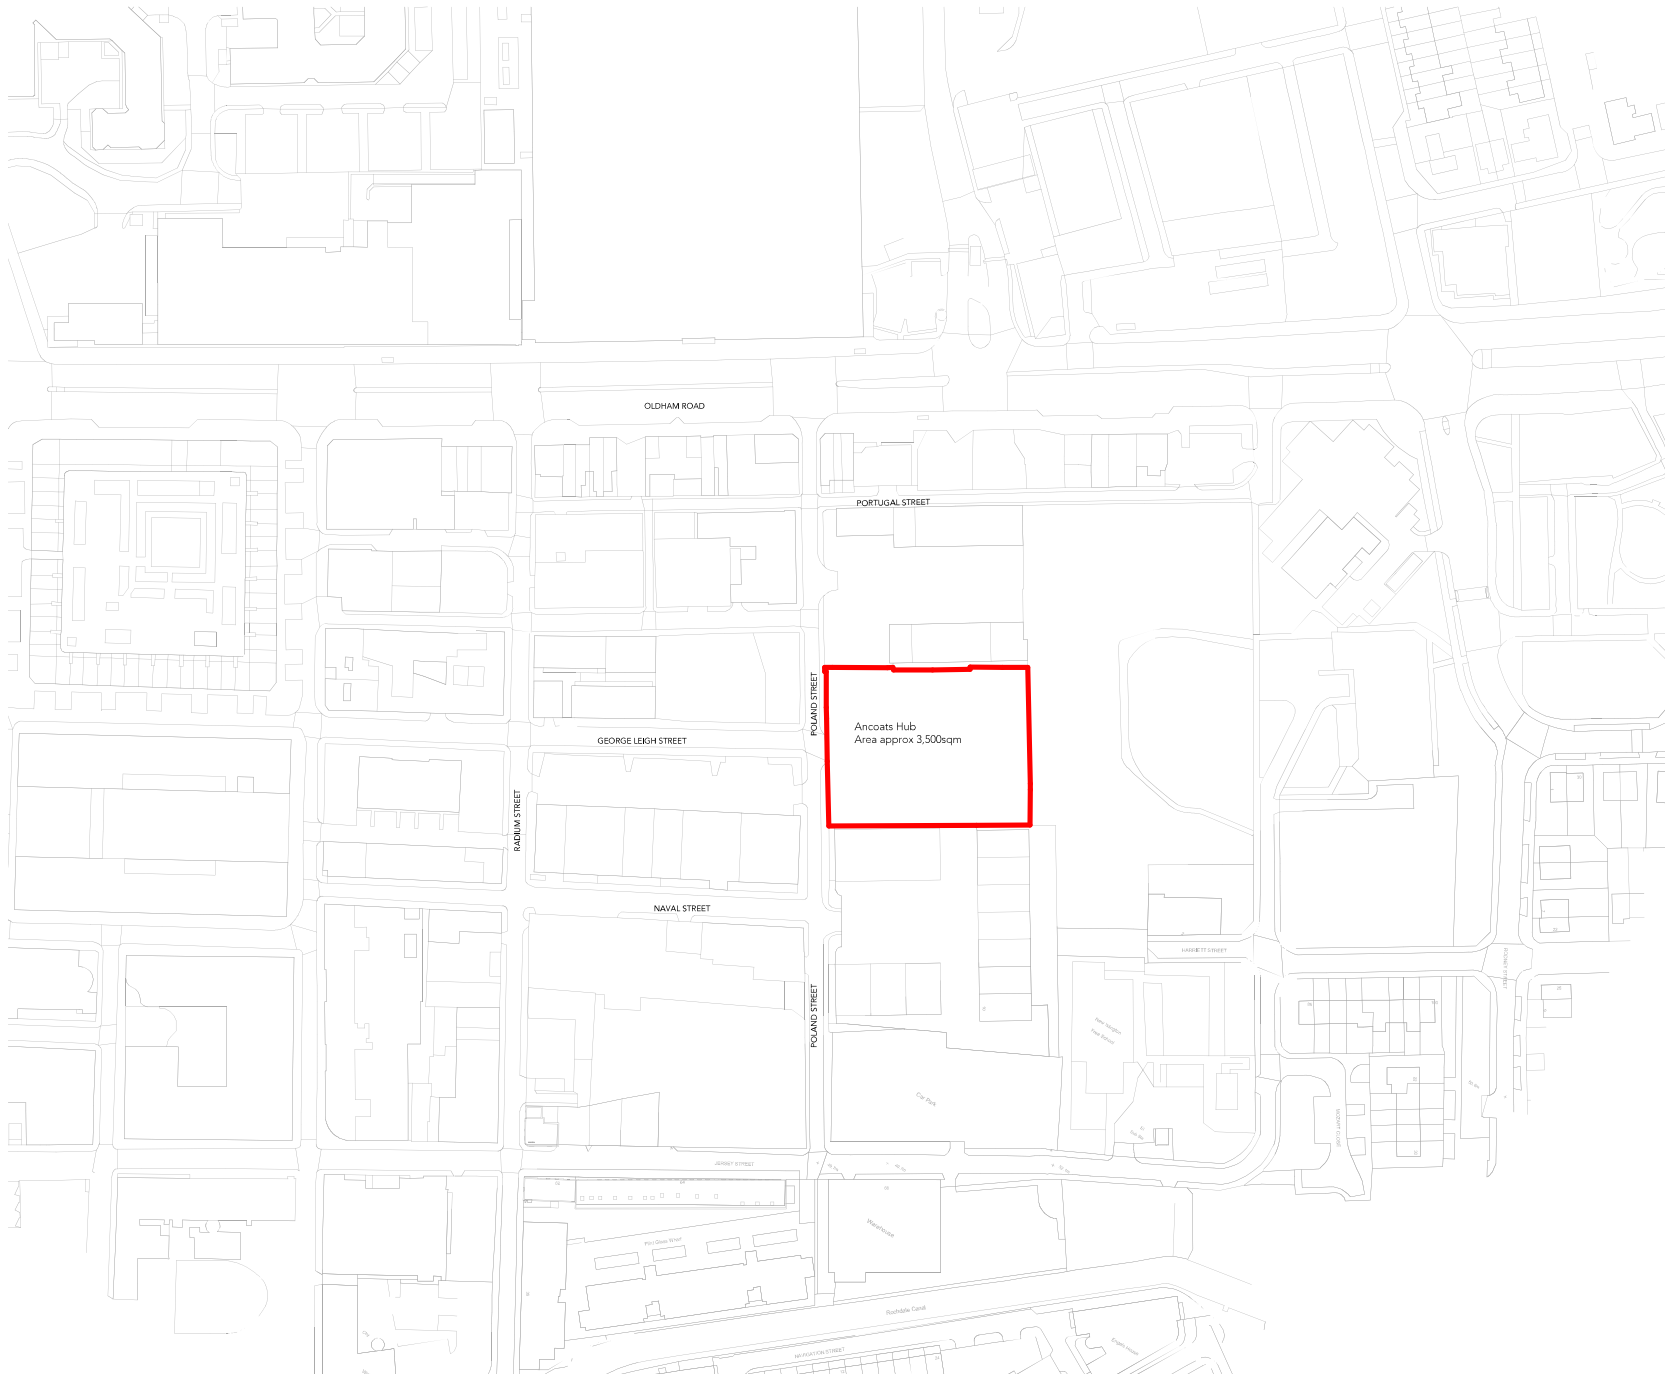

Site Location Plan

1 : 1250

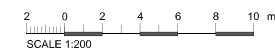

Note:
Do Not Scale from this drawing.
Dimensions are to be checked on site.
If in doubt please ask.

P0 29/04/21 AMP Planning

Rev Date Ints Details

© The moral rights of the author are hereby asserted.
This drawing and design is the sole property of Buttress Ltd and must not be reproduced without permission.
Buttress Ltd is Registered in England and Wales: 5365573

Buttress

41 Bengal Street
Manchester
M4 6AF

T 0161 236 3303
E contact@buttress.net
W www.buttress.net

Project Title Ancoats Hub
Client Manchester Life
Location Poland Street
Manchester

Drawing ref Site Location Plan

Date 26/04/2021 15:57:42 **Scale** 1 : 1250
Checker MB **Orig Paper Size** A2

Job No: 9032 **Status** PLANNING

Project: Origin: Zone: Level: Type: Disc: Number: Rev:

9032-BA-XX-00-DR-A- (01)000- P0