


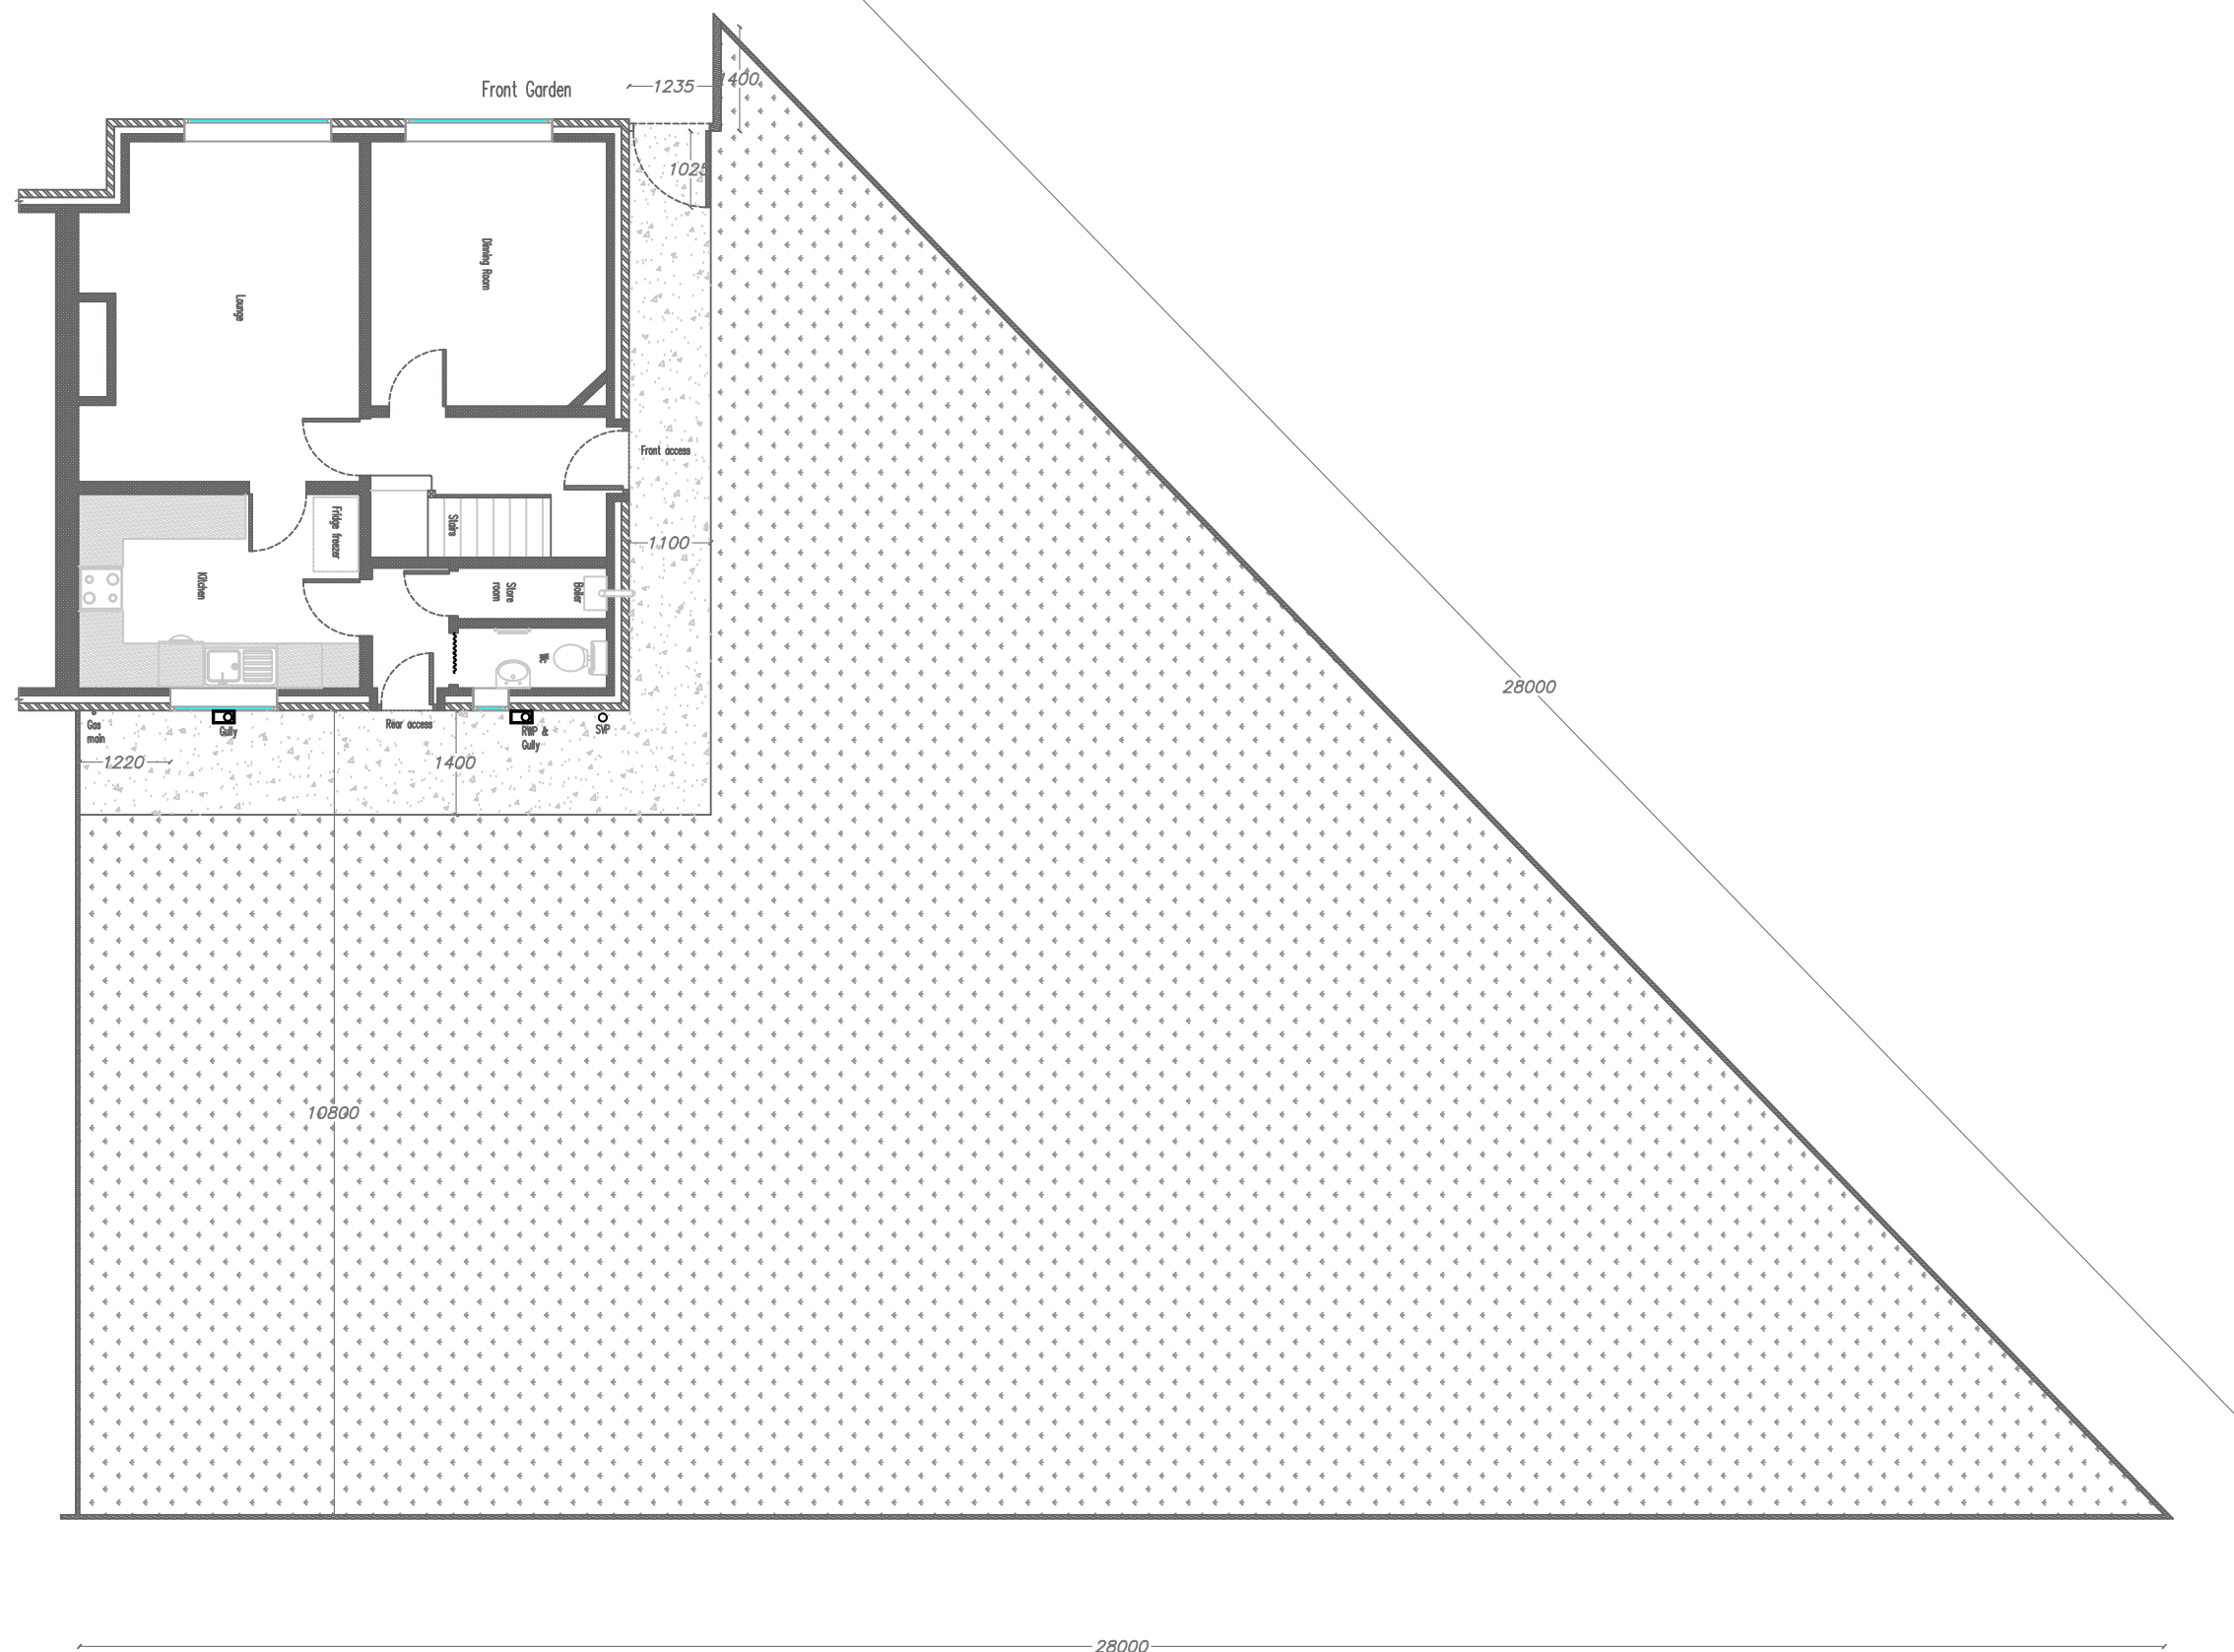

Manchester Equipment & Adaptations Partnership
 Technical Officer Service
 Phillips Park Rd
 Beswick,
 Manchester,
 M11 3FU

Applicants name:
 Mr Arthur Peter Mcdonagh
 Property address:
 13 Heston Avenue
 Rusholme
 Manchester
 M13 0UW

Revisions:

REV SS -

Drawn By:
 Shaun Stephenson

Scale:
 1:100

Date:24/07/2024

Paper Size:
 A3



Manchester
 Equipment &
 Adaptations
 Partnership