



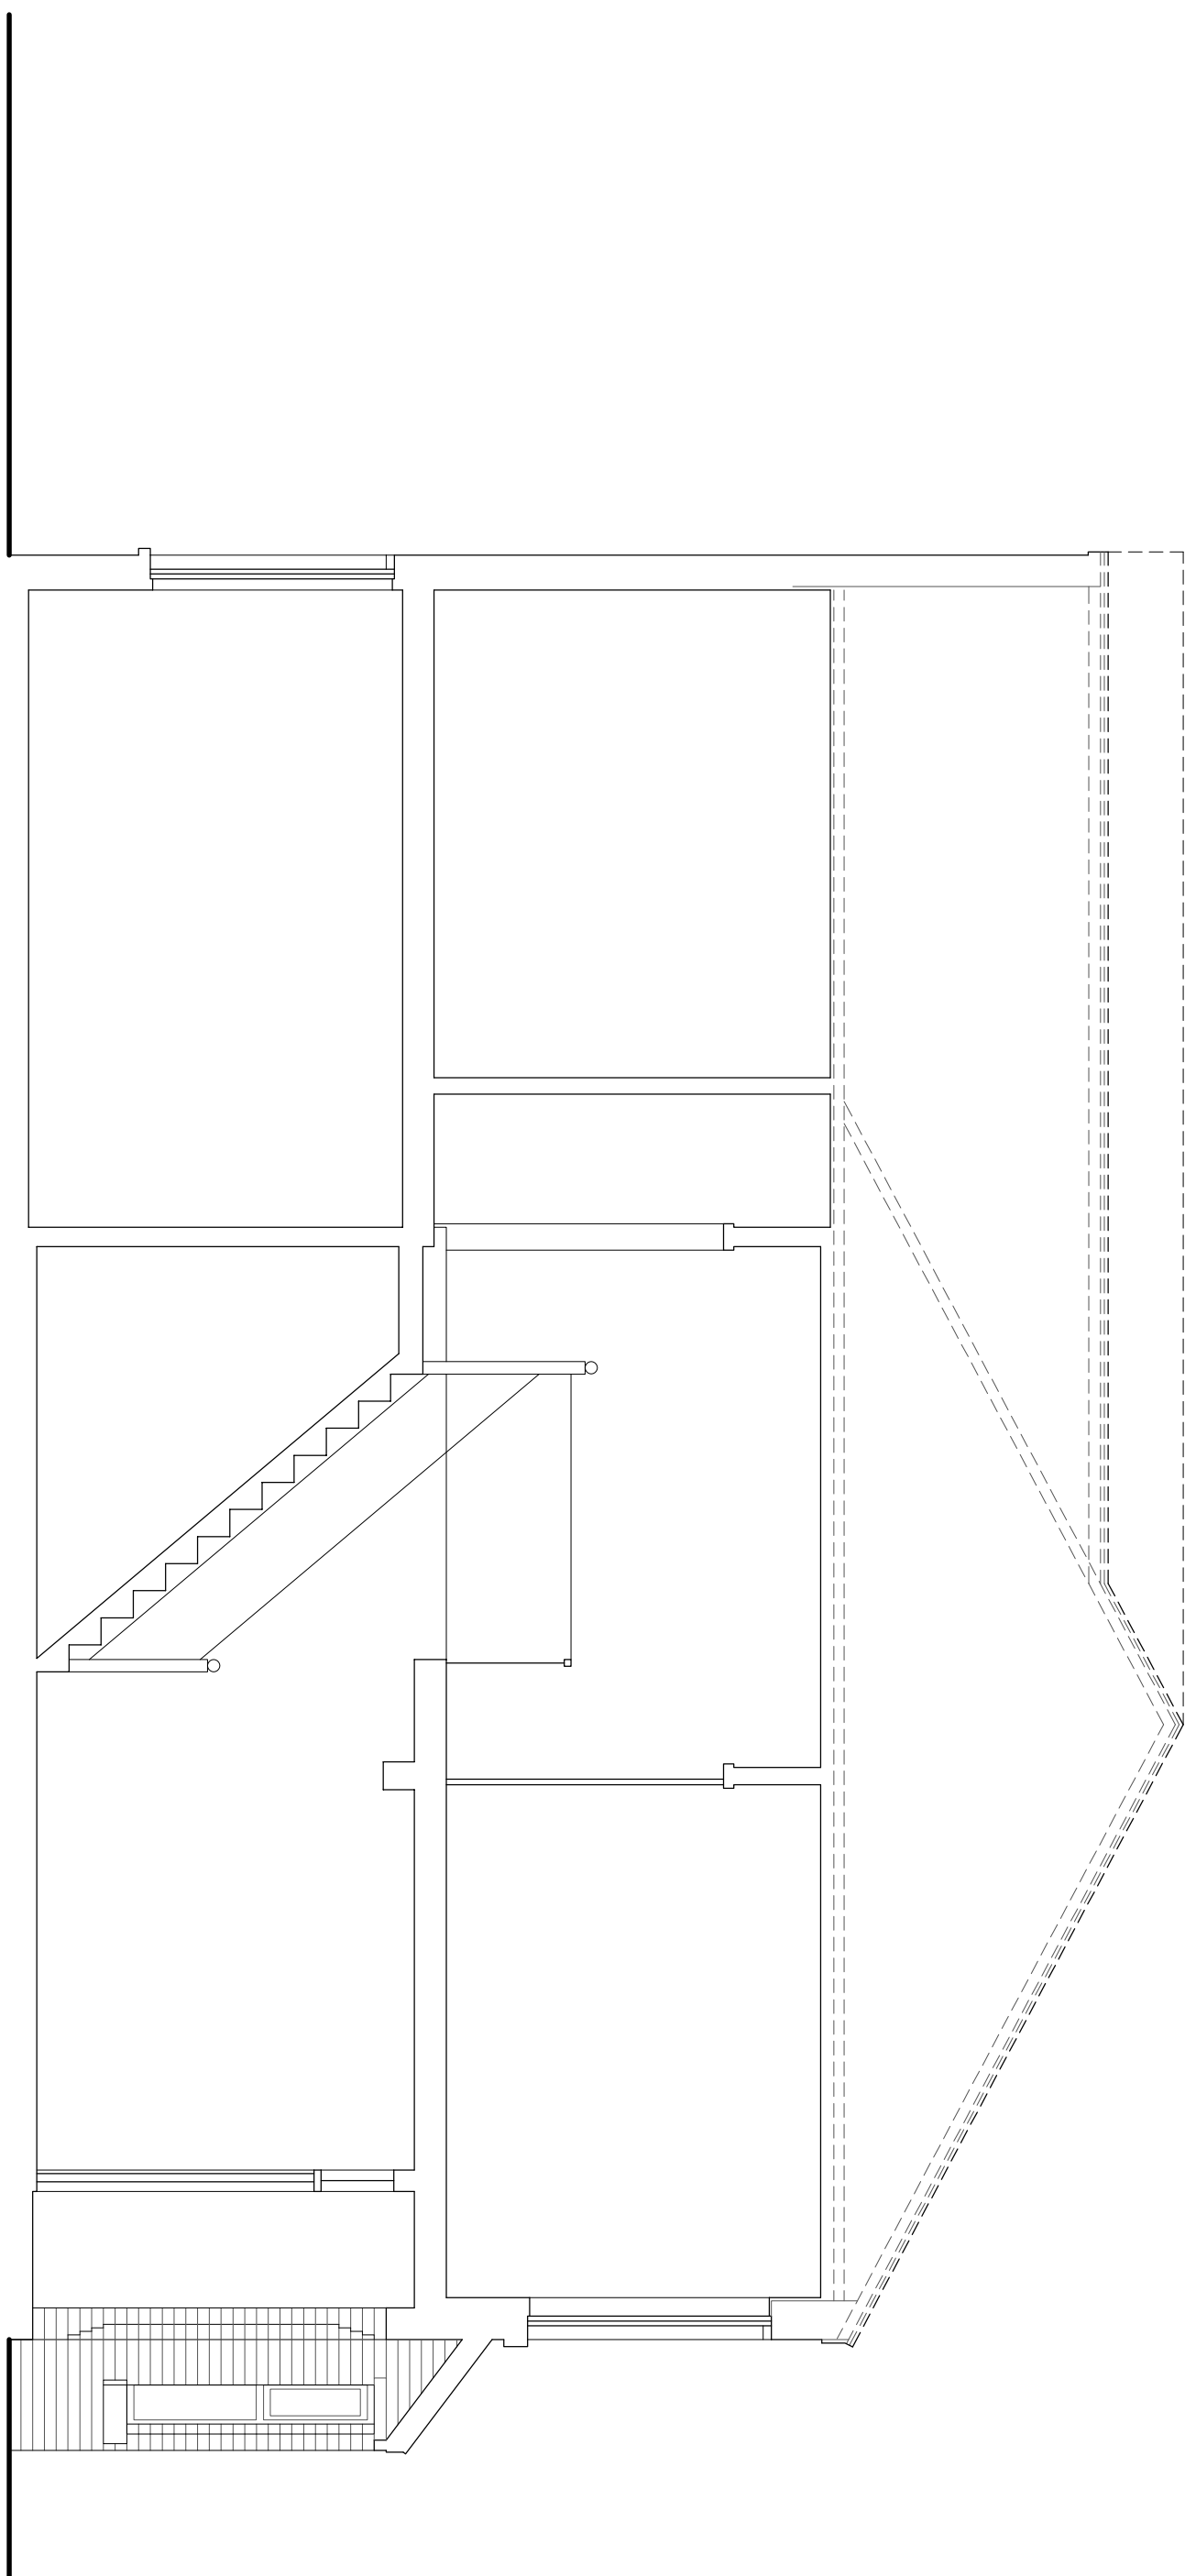

DWG 2504-P2101	
SCALE 1:50 (A3)	DATE MAR 25

80 CAVENDISH ROAD | DIDSBURY | M20 1QG
EXISTING SECTIONS



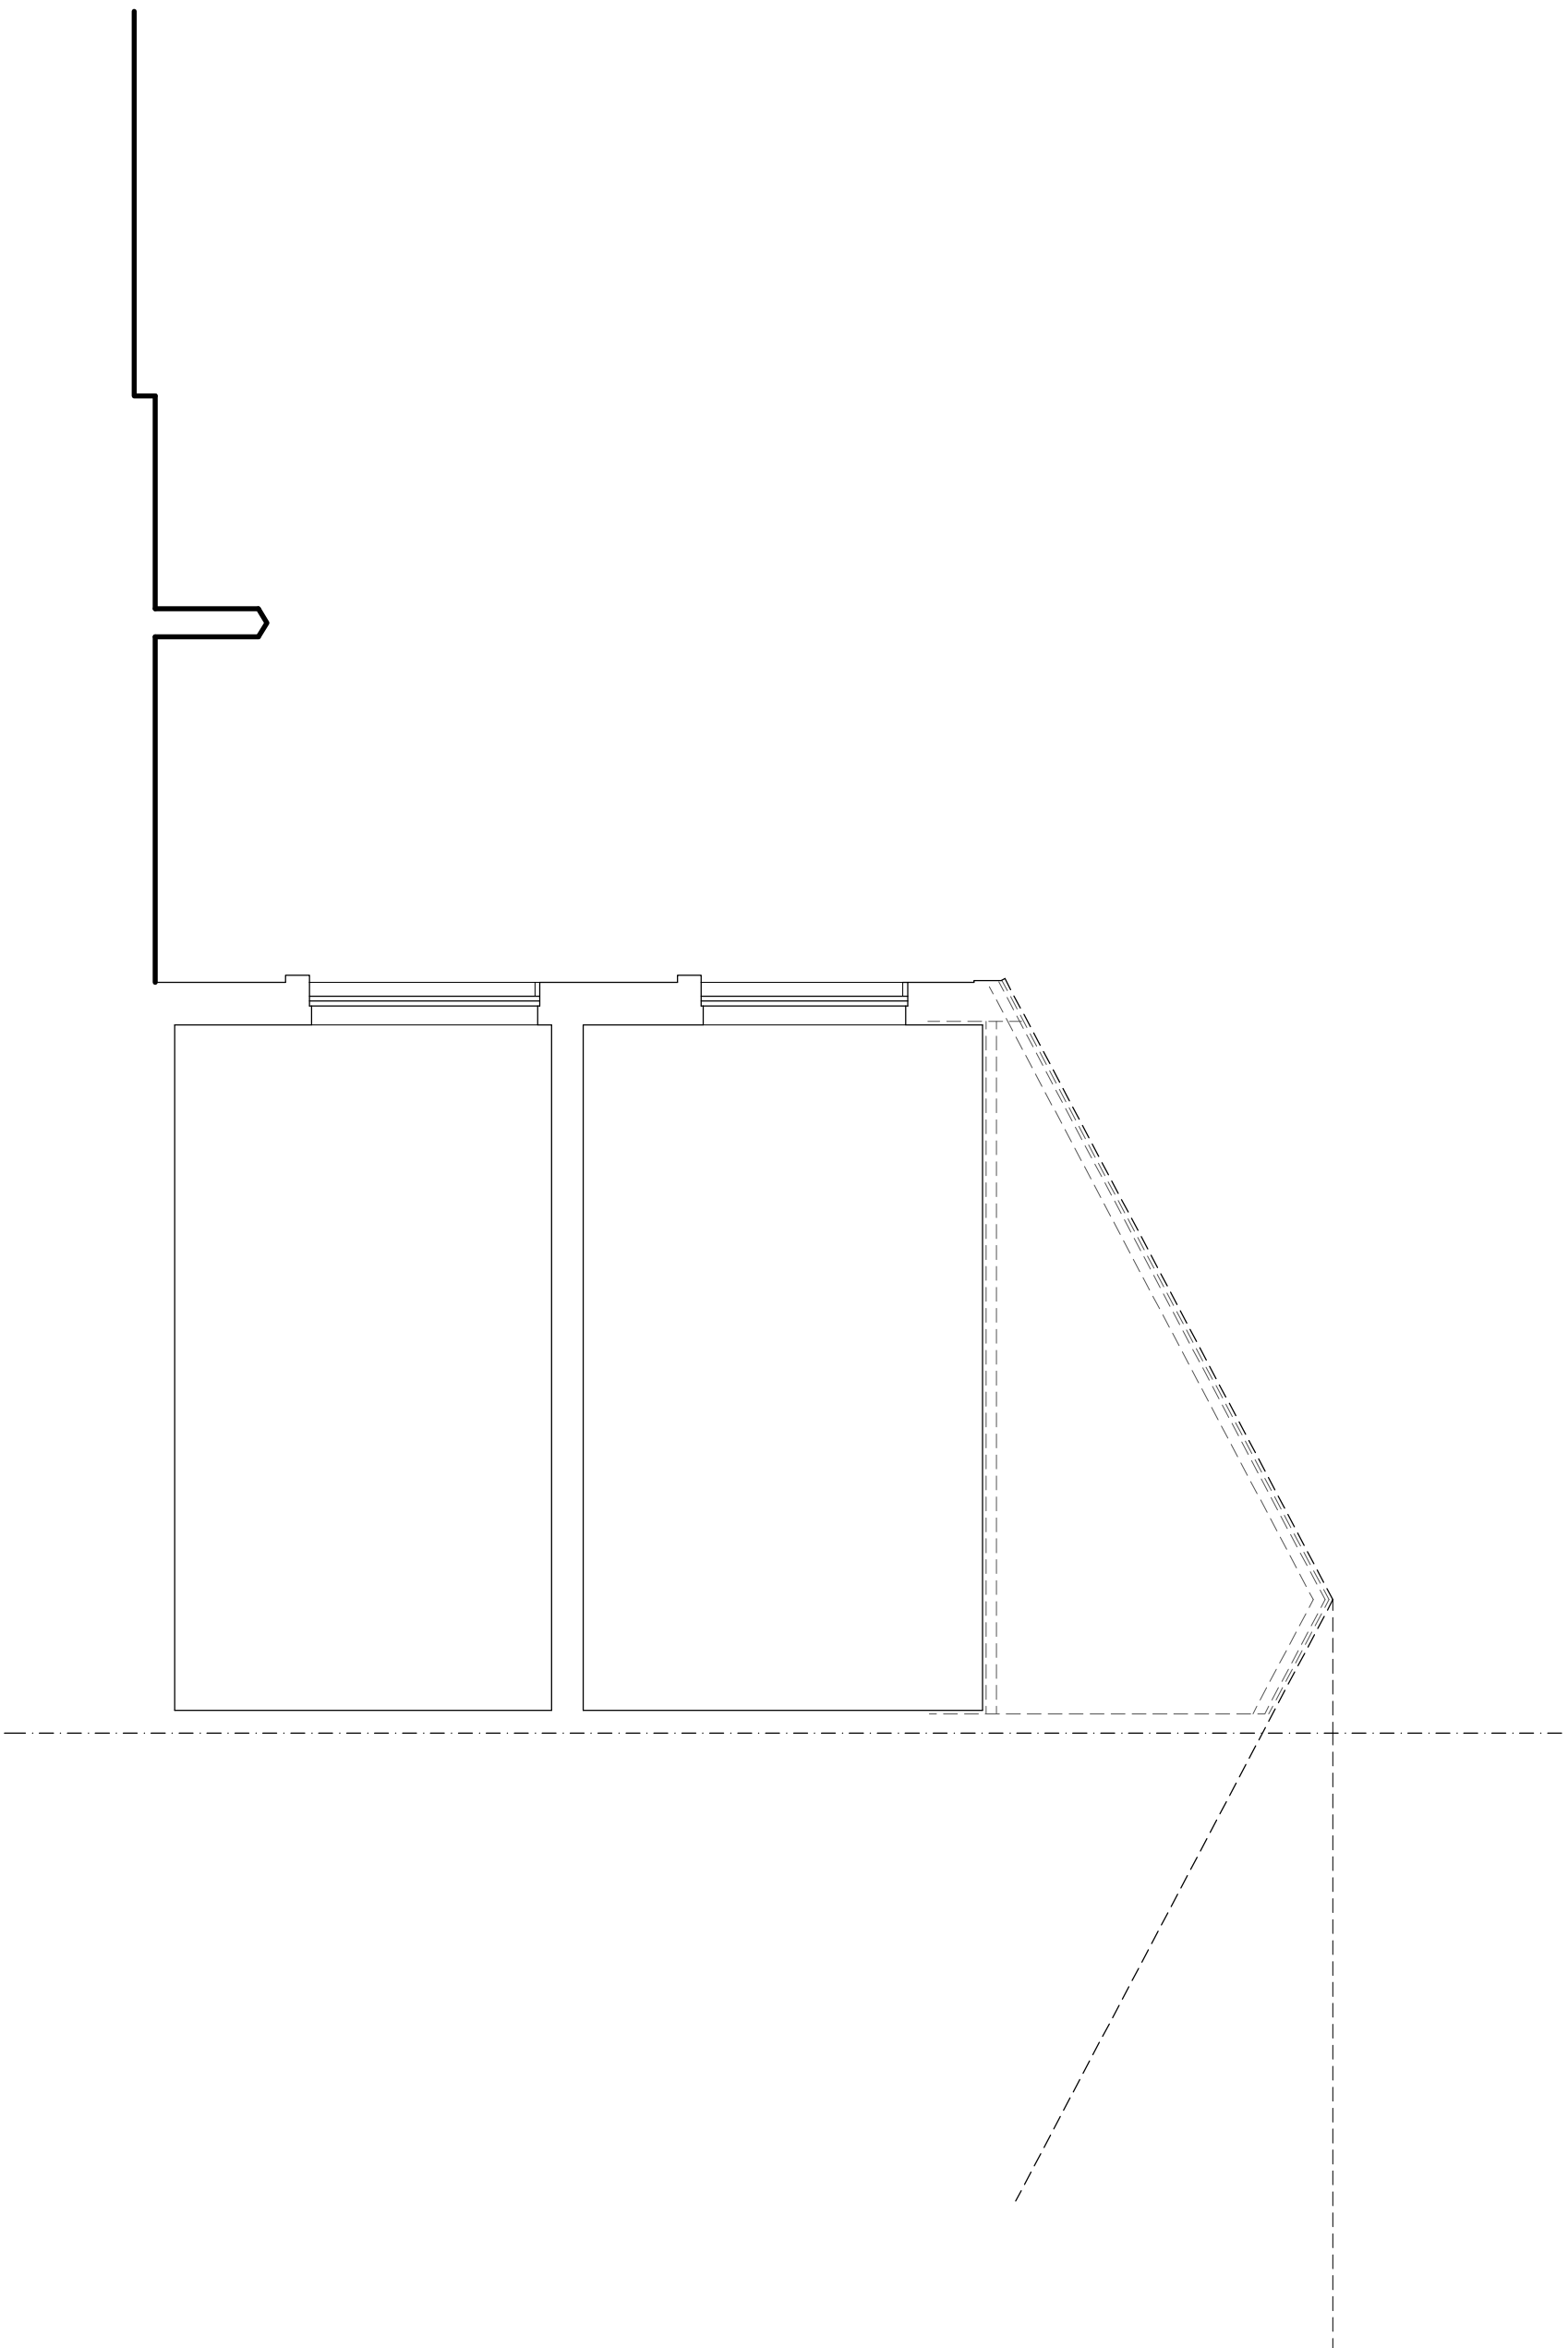


DWG 2504-P2102	
SCALE 1:50 (A3)	DATE MAR 25

80 CAVENDISH ROAD | DIDSBURY | M20 1QG
EXISTING SECTIONS



CROSS SECTION THRU STAIR

2.5m

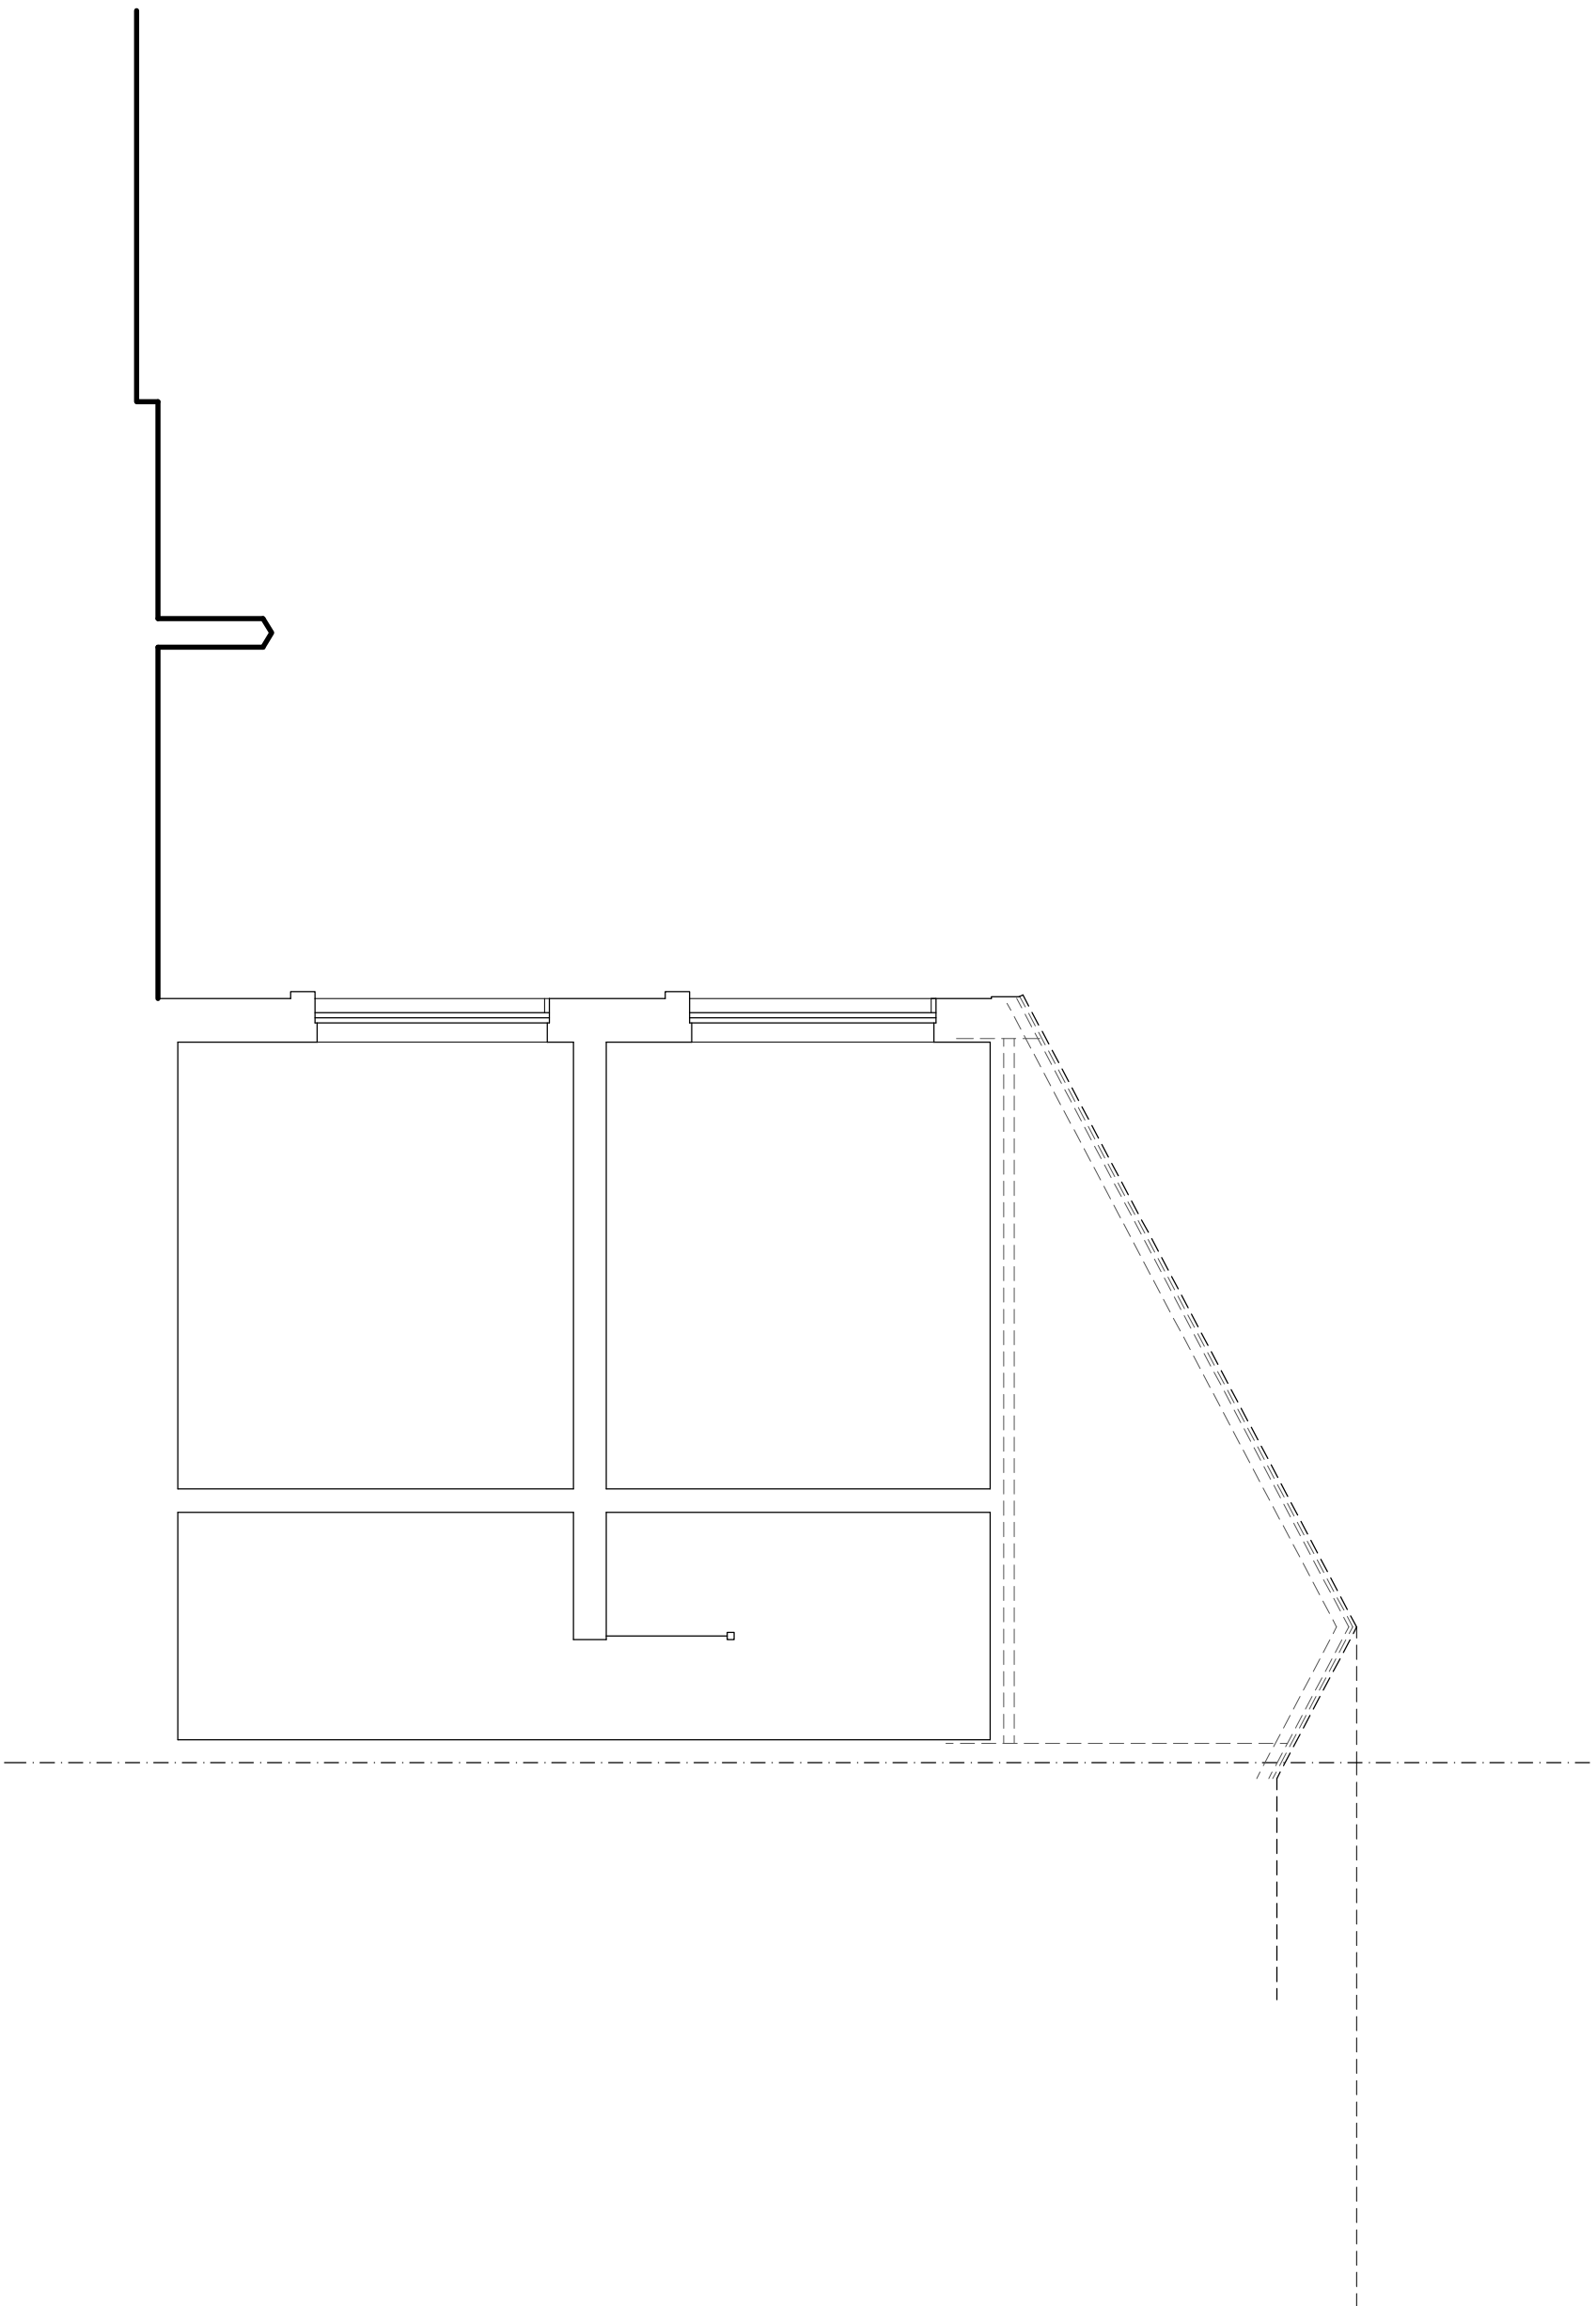

DWG 2504-P2103	
SCALE 1:50 (A3)	DATE MAR 25

80 CAVENDISH ROAD | DIDSBURY | M20 1QG
EXISTING SECTIONS

