



CHORLTON STREET
MANCHESTER

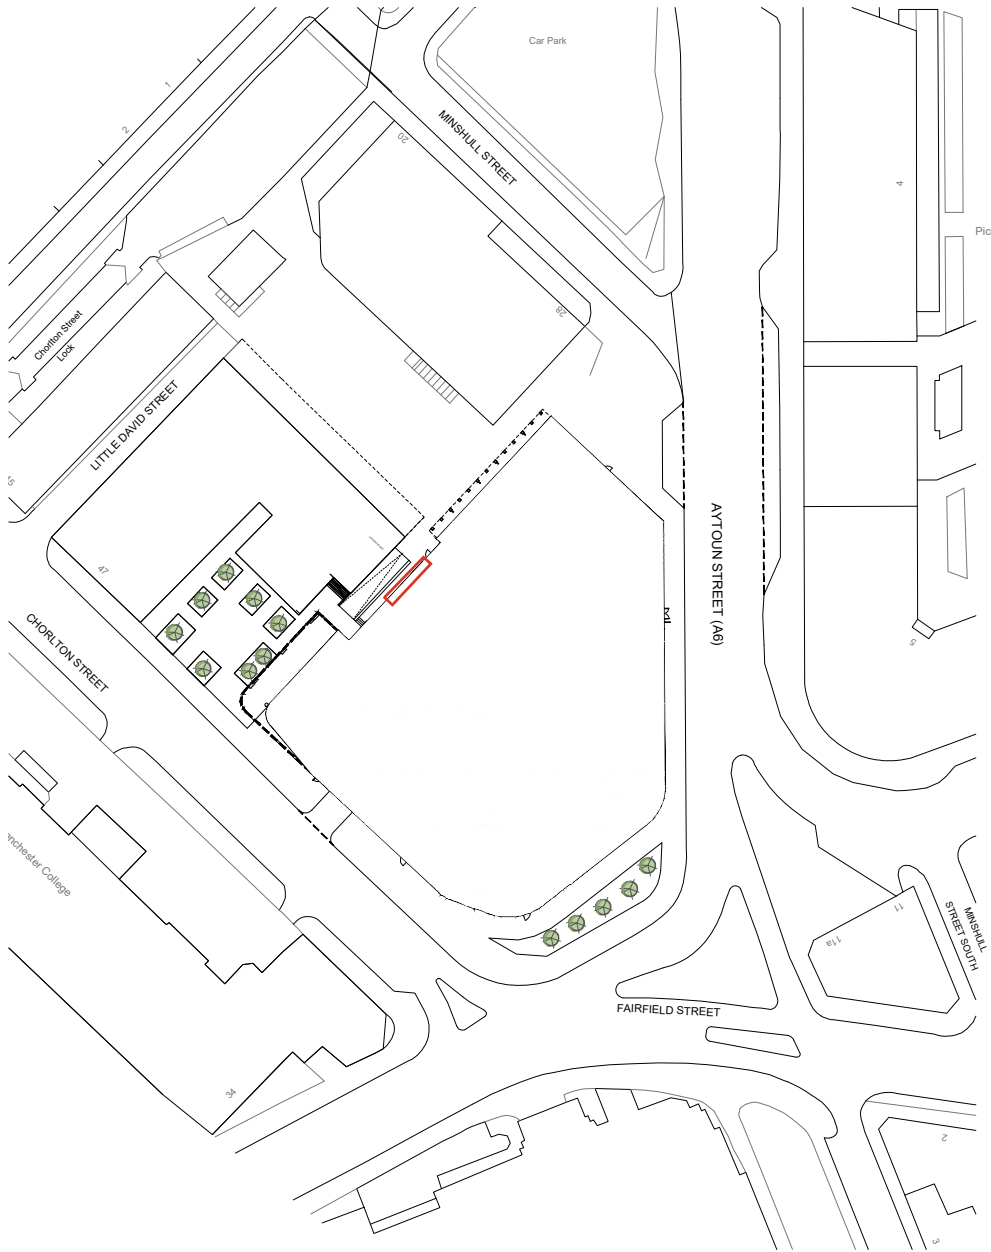

SITE LOCATION PLAN
SCALE 1:1250 @ A3

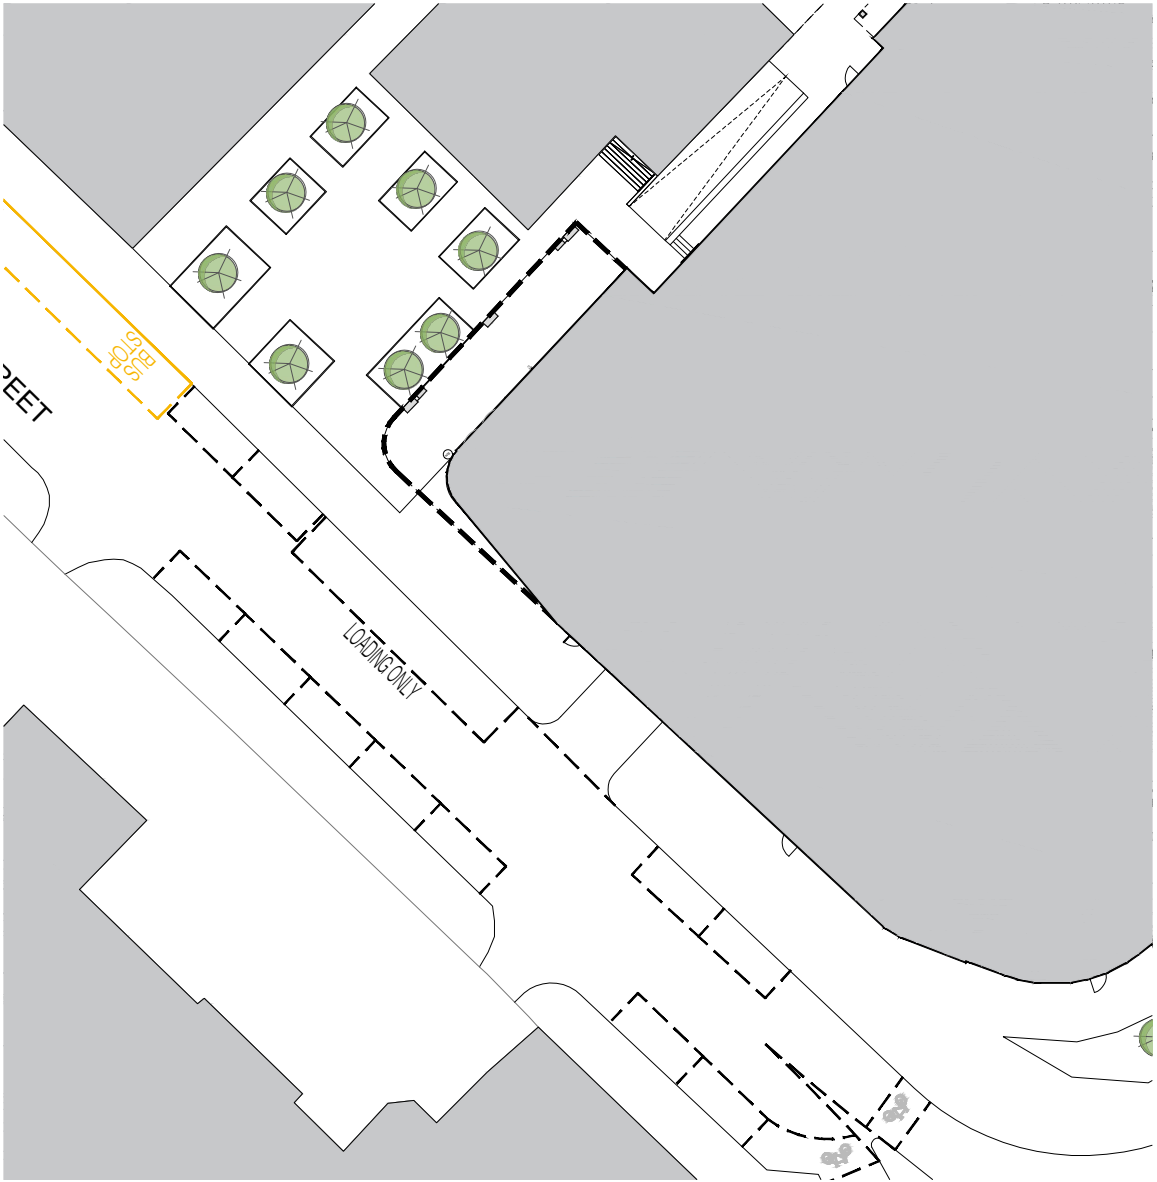

BLOCK PLAN
SCALE 1:500 @ A3

	<table><tr><th>REV.</th><th>DESCRIPTION</th><th>DATE</th><th>INITIALS</th></tr><tr><td>X</td><td>Xxx</td><td>xxx-xx-xx</td><td>XXX</td></tr></table>	REV.	DESCRIPTION	DATE	INITIALS	X	Xxx	xxx-xx-xx	XXX	NORTH PLANNING	<table><tr><td>CLIENT</td><td> DMWR Architects DMWR Architects Limited 16-18 Hutton Garden London EC1N 8AT t 0207 870 3779 e mail@dmwr.co.uk www.dmw.co.uk </td></tr><tr><td>PROJECT Chorlton Street, Manchester, M1 3FY</td><td></td></tr><tr><td>JOB REFERENCE 24.16507</td><td>SCALE 1:50 @A3</td><td>DRAWN ZV</td></tr><tr><td colspan="2">DRAWING Proposed Site and Block Plan</td></tr><tr><td>PROJECT CODE XA-KMPS_XXX</td><td>ORIGINATOR DMWR</td><td>DIVISION Z07</td><td>LEVEL ZZ</td><td>DRG. NO. PL-A-2001</td><td>REV -</td></tr></table>	CLIENT	DMWR Architects DMWR Architects Limited 16-18 Hutton Garden London EC1N 8AT t 0207 870 3779 e mail@dmwr.co.uk www.dmw.co.uk	PROJECT Chorlton Street, Manchester, M1 3FY		JOB REFERENCE 24.16507	SCALE 1:50 @A3	DRAWN ZV	DRAWING Proposed Site and Block Plan		PROJECT CODE XA-KMPS_XXX	ORIGINATOR DMWR	DIVISION Z07	LEVEL ZZ	DRG. NO. PL-A-2001	REV -
	REV.	DESCRIPTION	DATE	INITIALS																						
X	Xxx	xxx-xx-xx	XXX																							
CLIENT	DMWR Architects DMWR Architects Limited 16-18 Hutton Garden London EC1N 8AT t 0207 870 3779 e mail@dmwr.co.uk www.dmw.co.uk																									
PROJECT Chorlton Street, Manchester, M1 3FY																										
JOB REFERENCE 24.16507	SCALE 1:50 @A3	DRAWN ZV																								
DRAWING Proposed Site and Block Plan																										
PROJECT CODE XA-KMPS_XXX	ORIGINATOR DMWR	DIVISION Z07	LEVEL ZZ	DRG. NO. PL-A-2001	REV -																					
All drawings are subject to full site survey. All dimensions are to be checked on site.	<table><tr><td>500 scale</td><td>0m</td><td>10m</td><td>20m</td><td>30m</td><td>40m</td><td>50m</td></tr><tr><td>1250 scale</td><td>0m</td><td>25m</td><td>50m</td><td>75m</td><td>100m</td><td>125</td></tr></table>	500 scale	0m	10m	20m	30m	40m	50m	1250 scale	0m	25m	50m	75m	100m	125											
500 scale	0m	10m	20m	30m	40m	50m																				
1250 scale	0m	25m	50m	75m	100m	125																				