



FILE LOCATION PATH: \\s01\PROJECTS\DRIVE\PROJECTS\HOT\1076-27 MAYFIELD, MANCHESTER - PLOT M\004 BIM\CIVILS\DRAWINGS\0196_MAY-CIV-SWI-XXXX-DR-C-310011_RAIN GARDEN DETAILS SHEET 1.DWG

THE INFORMATION SHOWN HAS BEEN PREPARED PRIOR TO RECEIPT OF RELEVANT STAGE 4A INFORMATION AND APPOINTMENT OF AN ABOVE GROUND DRAINAGE ENGINEER. IT IS BASED ON STAGE 3 INFORMATION CURRENTLY AVAILABLE AT THE TIME OF SUBMISSION. FURTHER COORDINATION IS REQUIRED TO FINALISE THE STAGE 4A PACKAGE AND THE INFORMATION SHOWN IS SUBJECT TO CHANGE PENDING RECEIPT OF OTHER CONSULTANTS' DESIGN INFORMATION.

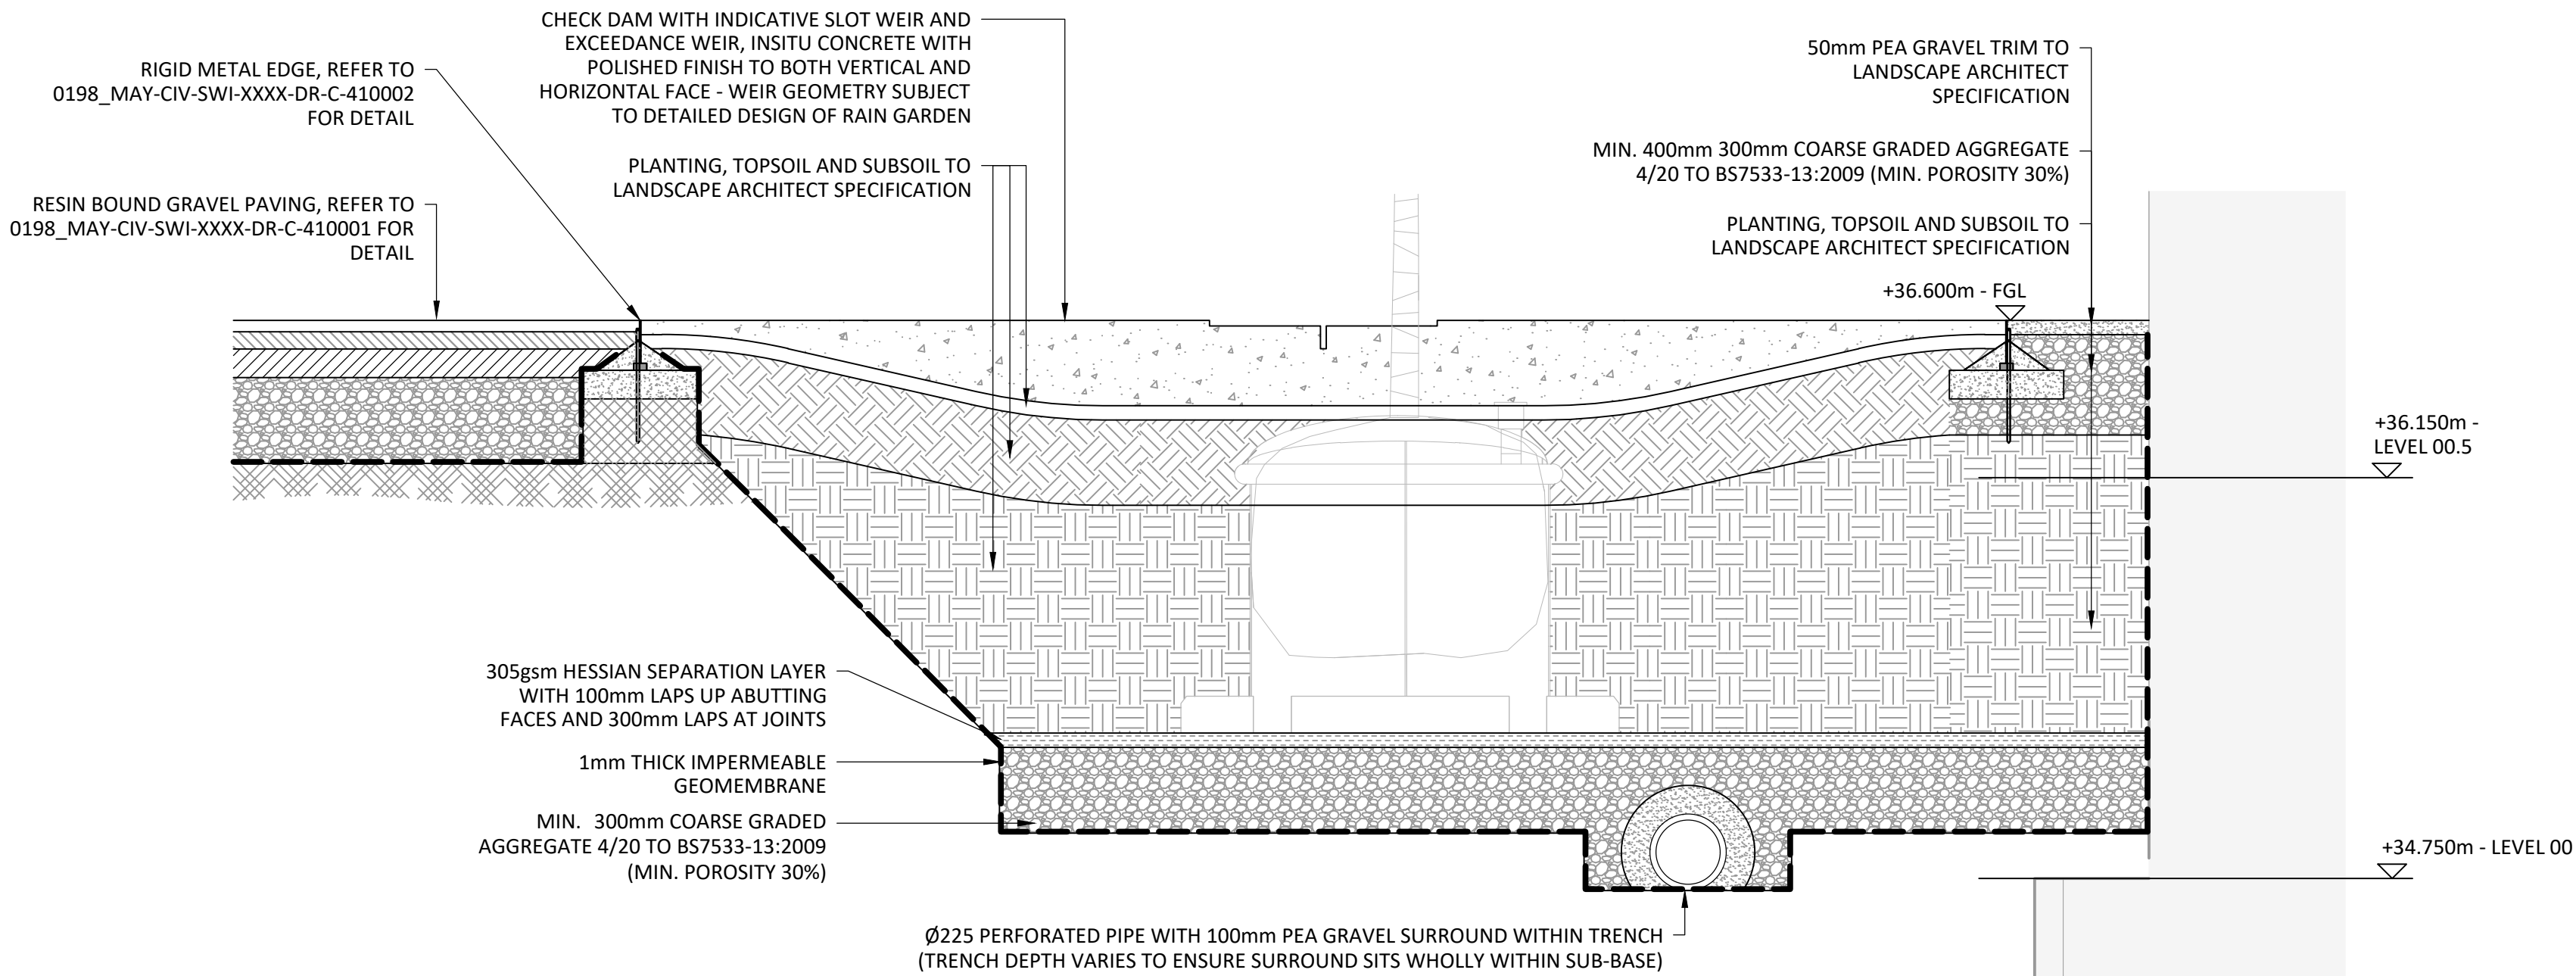

NETHER STREET RAIN GARDEN (RAIN GARDEN 2) - SECTION A-A

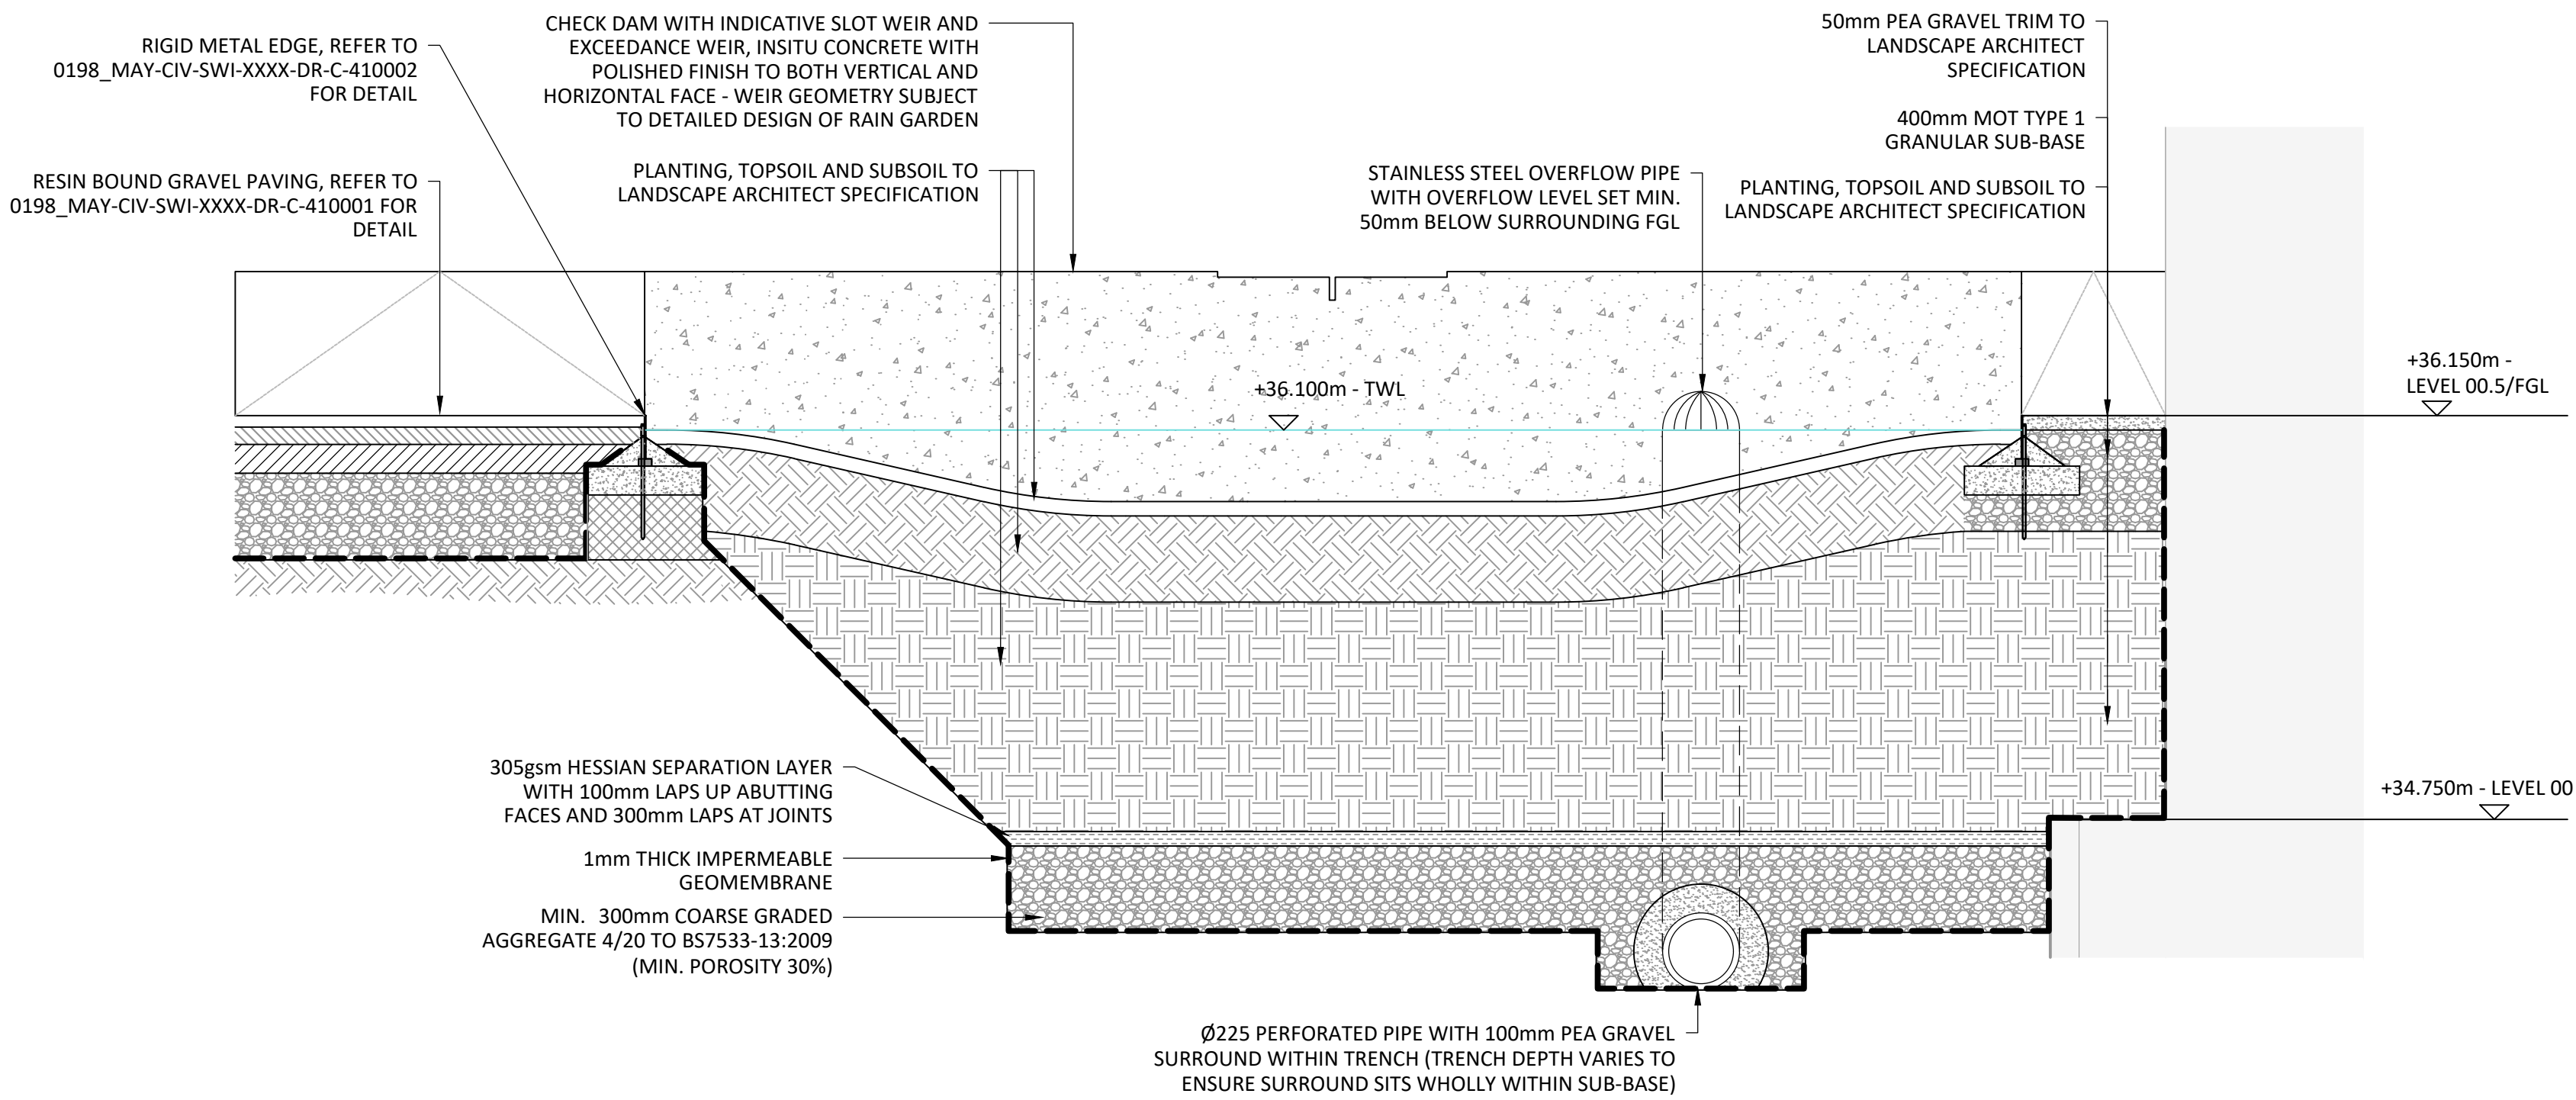


NETHER STREET RAIN GARDEN (RAIN GARDEN 2) - SECTION B-B

STANDARD NOTES

1. THIS DRAWING IS TO BE READ IN CONJUNCTION WITH ALL RELEVANT ARCHITECT'S AND ENGINEER'S DRAWINGS AND THE SPECIFICATIONS.
2. THIS DRAWING SHOULD NOT BE SCALED.
3. ALL DIMENSIONS ARE TO BE VERIFIED BY THE CONTRACTOR ON SITE.
4. ALL DISCREPANCIES SHOULD BE REPORTED TO C.A./E.A. PRIOR TO THE COMMENCEMENT OF WORKS.

© CIVIC ENGINEERS LIMITED

KEY PLAN

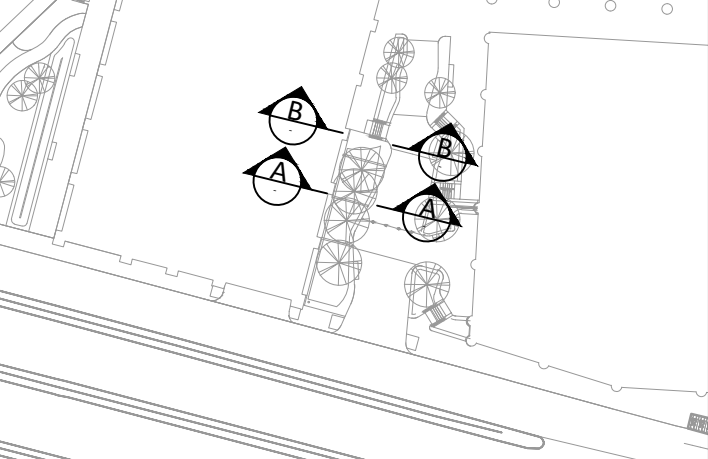

02.02.24	P01	ISSUED FOR STAGE 4A	HCM	CK
DATE	REV	DESCRIPTION	DRAWN	CHKD



MANCHESTER Carver's Warehouse, 77 Dale Street, Manchester, M1 2HG. Tel: 0161 228 6757
LONDON Reeds Wharf, 33 Mill Street, London SE1 2AX. Tel: 020 7253 2977
LEEDS 1 Saw Mill Street, Water Lane, Leeds, LS11 5WB. Tel: 0113 2025 130
GLASGOW 35 Virginia Street, Glasgow, G1 1TH. Tel: 0141 370 1829

www.civicingengineers.com

PROJECT
MAYFIELD PHASE 1A

TITLE
RAIN GARDEN DETAILS
SHEET 1

DRAWING STATUS					STATUS CODE
STAGE 4A					-
CE PROJECT No.	SCALE @ A1	DATE CREATED	DRAWN	CHECKED	
1076-36	1:20	JAN 24	HCM	CK	
DRAWING No.					REV
0196_MAY-CIV-SWI-XXXX-DR-C-310011					P01