




FOURTH FLOOR, 52 PRINCESS STREET
SCALE 1:350

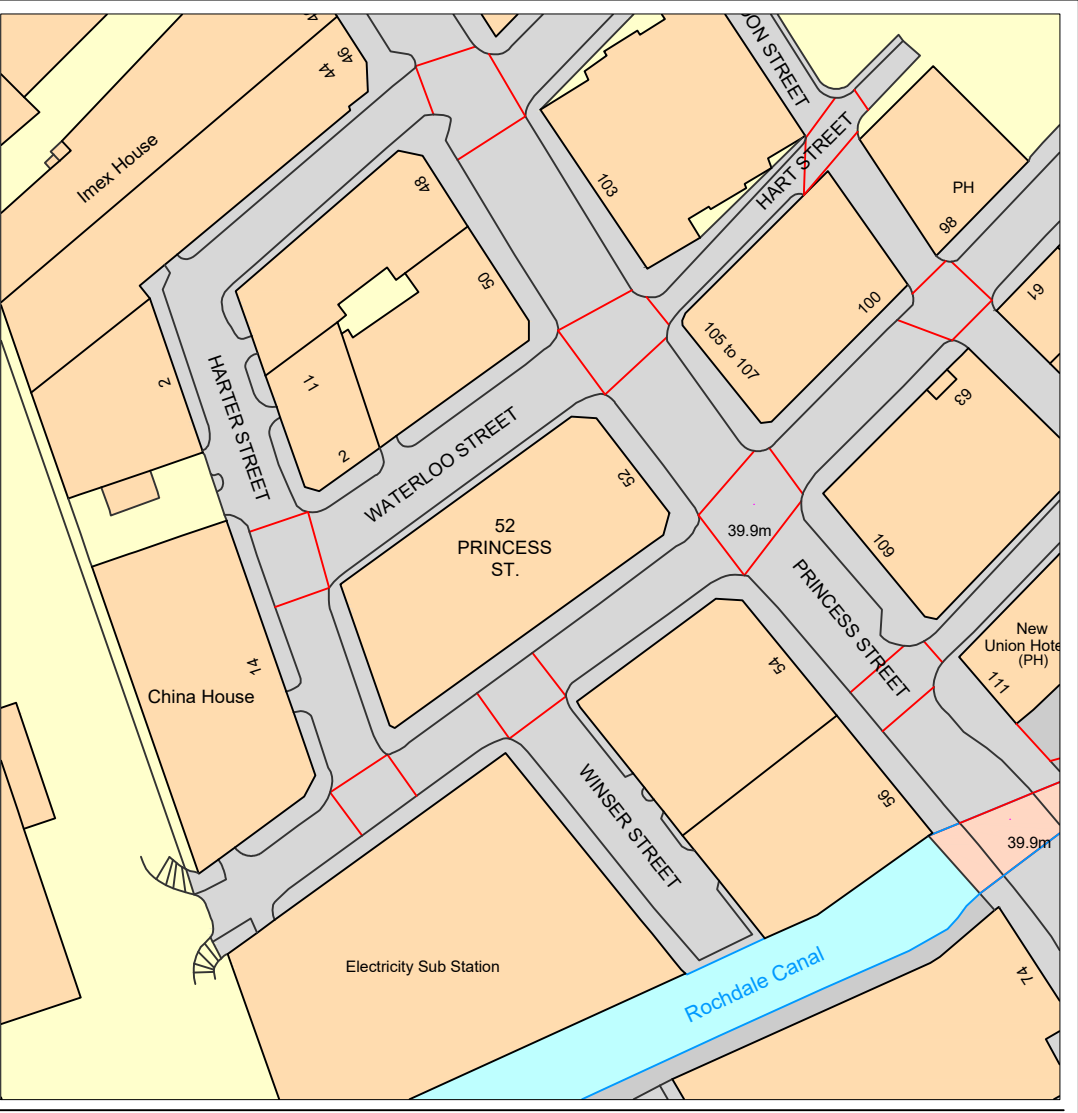

LOCATION PLAN
SCALE 1:1250

DETAILS LEASE PLAN FOURTH FLOOR	ADDRESS 52 PRINCESS STREET MANCHESTER M1 6JX		SCALE 1:250 at A4 <small>UNLESS STATED OTHERWISE</small>
			DATE 22.01.25
			DRG. NO. 52P.L4.01