


Scale : 1:10 @ A3
Item A. 1no. New steelwork decoarative bracket fixed to building. New painted timber projection sign with applied vinyl. Lit by new trough lights.
(see CSI 211 E for details)

G/Cl - 4650mm D - 64mm




Scale : 1:10 @ A3
Item B. 2no. Sprayed A2 poster cases with applied vinyl print.

G/Cl - 1330mm D - 32mm

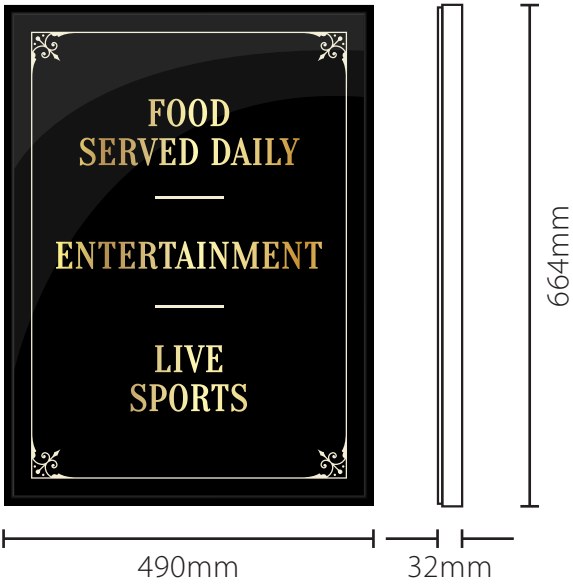

Scale : 1:20 @ A3
Item C. 1no. Set of sprayed foamex 10mm letters. Lit by warm white floodlights.
(see CSI 211 F for details)

G/Cl - 4830mm D - 10mm

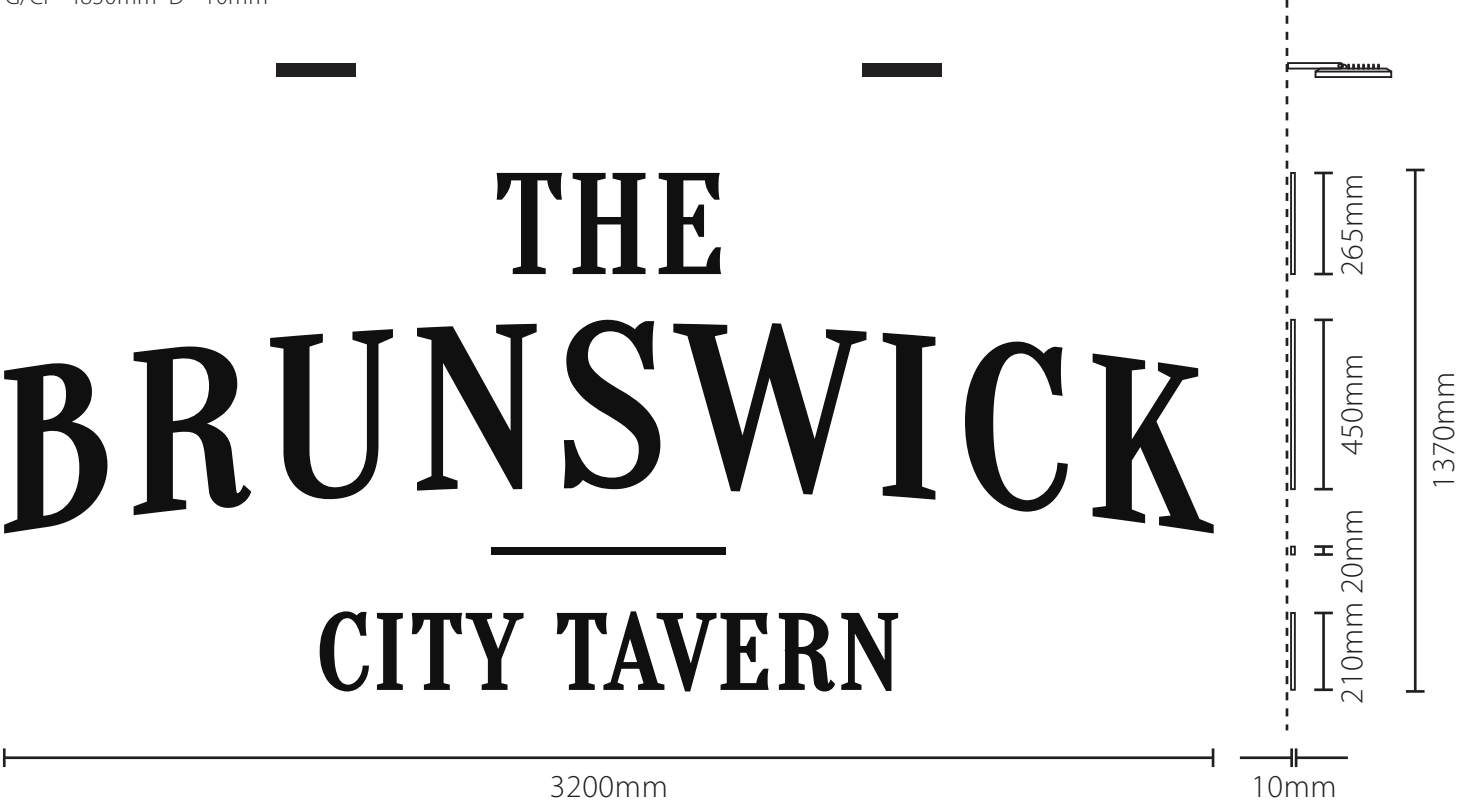

SPECIALIST SIGNAGE CONTRACTORS

UNIT 14
CREAMERY INDUSTRIAL ESTATE
BARNACRE, PRESTON
LANCASHIRE
PR3 1GD
01995 604122
design@csisigns.co.uk

The designs, illustrations, and photography is the property of CSI Ltd. The contents are confidential, any form of reproduction, copying disclosure, modification or distribution without prior written consent is strictly prohibited.

Please note all colours shown are representative only and will not match sign products exactly. Please note paint codes and pantone codes where indicated.

Visuals shown are artists impressions only and must not be taken as an exact representation of the completed signage on site.


Project: The Brunswick,
Manchester

Drawn By: K.D


Drawing No: CSI 211 A

Date: 28/03/2025

Revision: C

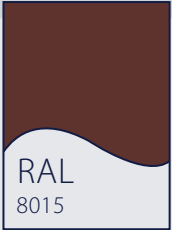

Building

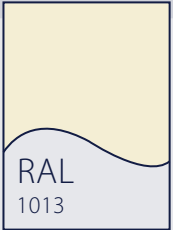

Building
Vinyls



Lanterns
Vinyls



Windows



Signage
Plinth
Doors
Troughs