



← = Right of Access
← = Public Access Route

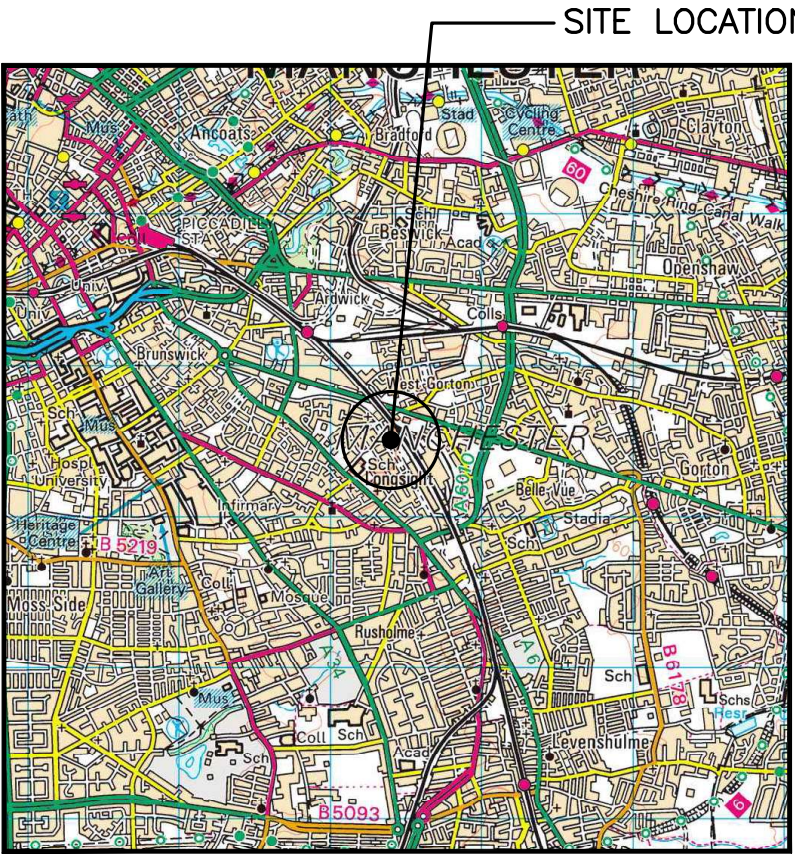


SITE LOCATION
(Scale 1:50000)
Ordnance Survey map extract
based upon Landranger map series
with the permission of the controller of
His Majesty's Stationery Office
Licence No. 0100022423
Crown copyright.

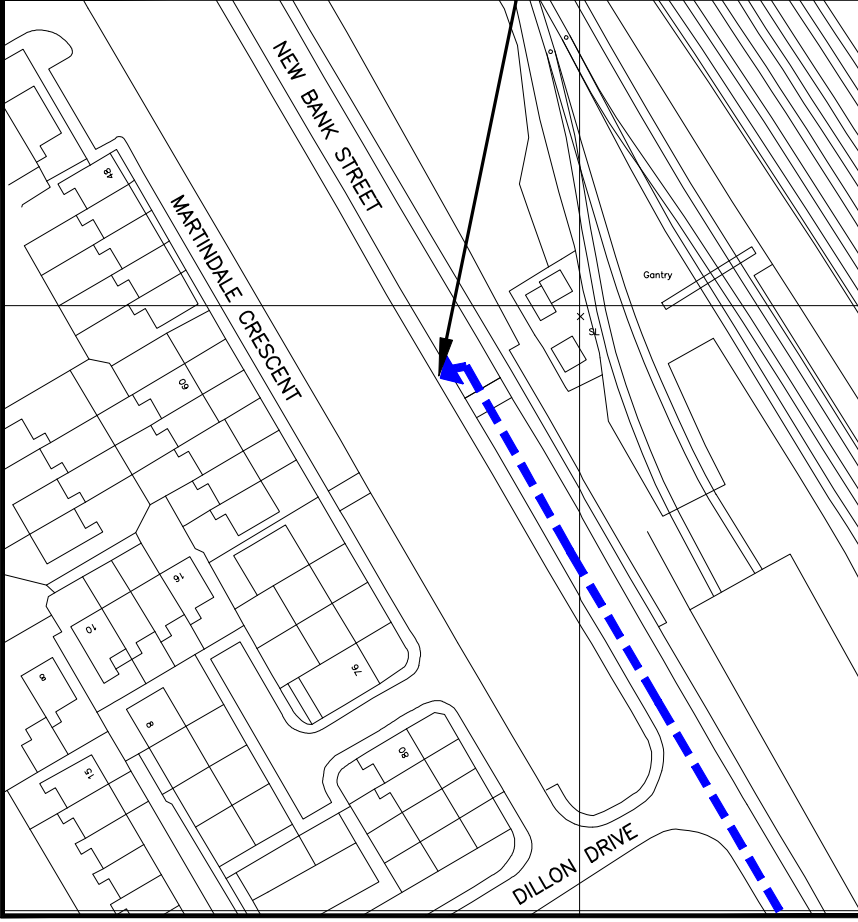

SITE PHOTOGRAPH

DETAILED SITE LOCATION
(Scale 1:1250)
Based upon Ordnance Survey map extract
with the permission of the Controller of
His Majesty's Stationery Office.
Crown copyright.
Licence No. 100022423

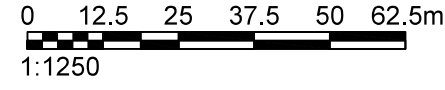

ALL DIMENSIONS ARE IN mm UNLESS NOTED OTHERWISE

N.G.R

E: 386474 N: 396390

DIRECTIONS TO SITE: HEAD WEST ON M67, AT DENTON ISLAND, TAKE THE 2ND EXIT ONTO MANCHESTER RD/A57, CONTINUE TO FOLLOW A57, TURN LEFT ONTO POTTERY LN/A6010 CONTINUE TO FOLLOW A6010, TURN RIGHT ONTO NEW BANK ST, DESTINATION WILL BE ON THE LEFT.

NOTES:

C	NGR Amended	MWF	RWB	28.11.23
B	Layout Amended	MWF	RWB	28.09.23
A	Issued for Approval	JMS	RWB	25.05.23
REV	MODIFICATION	BY	CH	DATE



WOLVEY - HINCKLEY - LEICESTERSHIRE - LE10 3JF
Tel: +44 (0)1455 222792 Fax: +44 (0)1455 222758



Cell Name		Opt.
NEW BANK STREET		D
Cell ID No		
CORNERSTONE	VM02	VF
15096722	N/A	89471_5
Site Address / Contact Details		
NEW BANK STREET MANCHESTER GREATER MANCHESTER M12 4TN		
Drawing Title: SITE LOCATION MAPS		
Purpose of issue: PLANNING		Dwg Rev:
Drawing Number: 100		C
Surveyed By: MOM	Original Sheet Size: A3	Pack Issue:
Drawn: JMS	Date: 25.05.23	Checked: RWB
	Date: 25.05.23	D

SDNT0005 Version 1.3