


FILE LOCATION PATH: \\FS01\PROJECTS DRIVE\PROJECTS HOT\1076-27 MAYFIELD, MANCHESTER - PLOT M\004 BIM\CIVILS\DRAWINGS\0197_MAY-CIV-SWI-XXX-DR-C-310021_GEOCELLULAR ATTENUATION TANK DETAILS.DWG

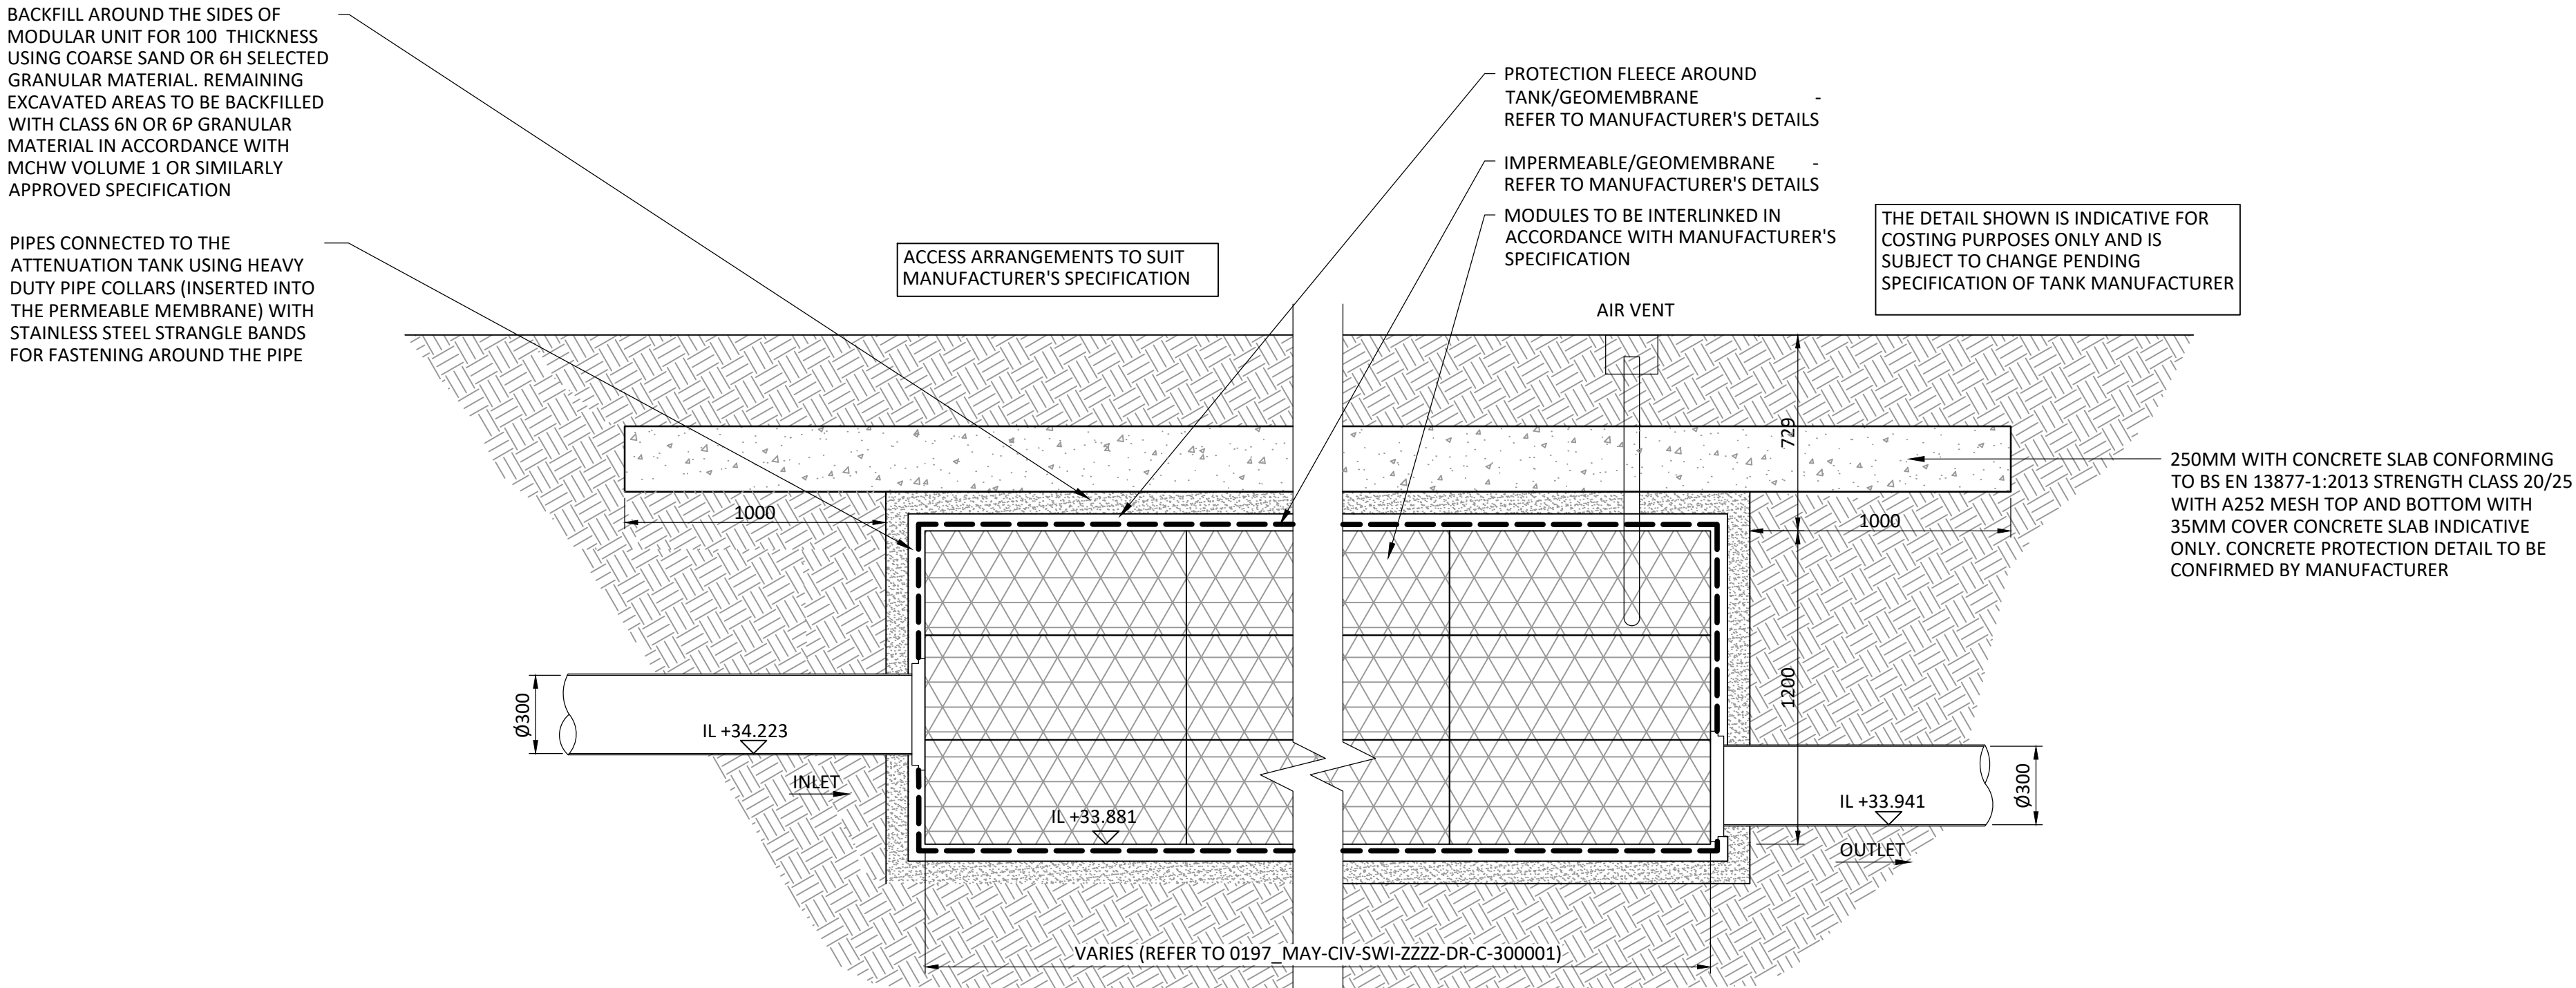

TYPICAL SECTION THROUGH GEOCELLULAR ATTENUATION TANK

STANDARD NOTES

1. THIS DRAWING IS TO BE READ IN CONJUNCTION WITH ALL RELEVANT ARCHITECT'S AND ENGINEER'S DRAWINGS AND THE SPECIFICATIONS.

2. THIS DRAWING SHOULD NOT BE SCALED.

3. ALL DIMENSIONS ARE TO BE VERIFIED BY THE CONTRACTOR ON SITE.

4. ALL DISCREPANCIES SHOULD BE REPORTED TO C.A./E.A. PRIOR TO THE COMMENCEMENT OF WORKS.

© CIVIC ENGINEERS LIMITED

12.07.24

P01

STAGE 4

HM

CK

DATE

REV

DESCRIPTION

DRAWN

CHKD

CIVICENGINEERS

civicingineers.com

PROJECT

MAYFIELD PLOT M
THE REPUBLIC
MANCHESTER

TITLE

GEOCELLULAR ATTENUATION TANK

TYPICAL DETAILS

DRAWING STATUS

STAGE 4

STATUS CODE

S2

CE PROJECT No.

SCALE @ A1

DATE CREATED

DRAWN

CHECKED

1076-27

1:20

JULY 24

HM

CK

DRAWING No.

REV

0197_MAY-CIV-SWI-XXX-DR-C-310021

P01