

ChID	Transmittal Set ID	Mdld by	Chkd by	Date+Time
P-02	P-02	SC	YC	
P-03	P-03	SC	YC	

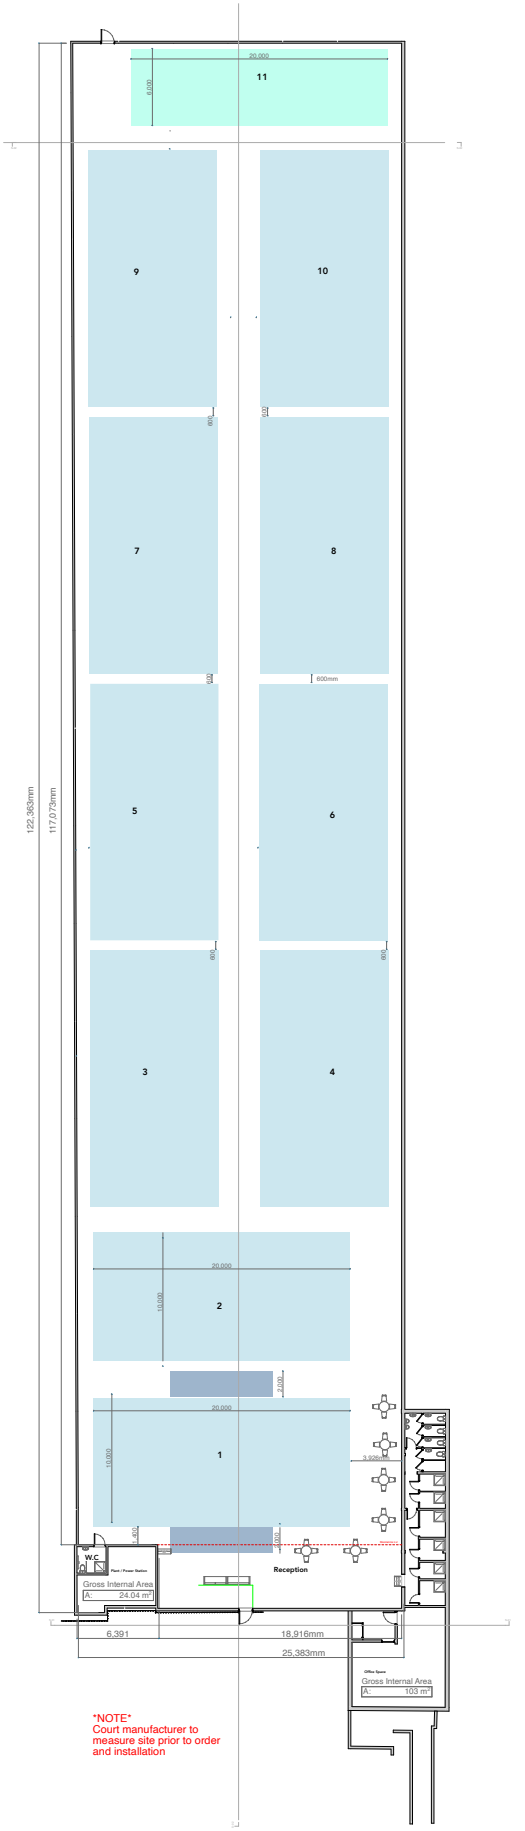

NOTE
Court manufacturer to measure site prior to order and installation

01 GF Ground Floor 1:200

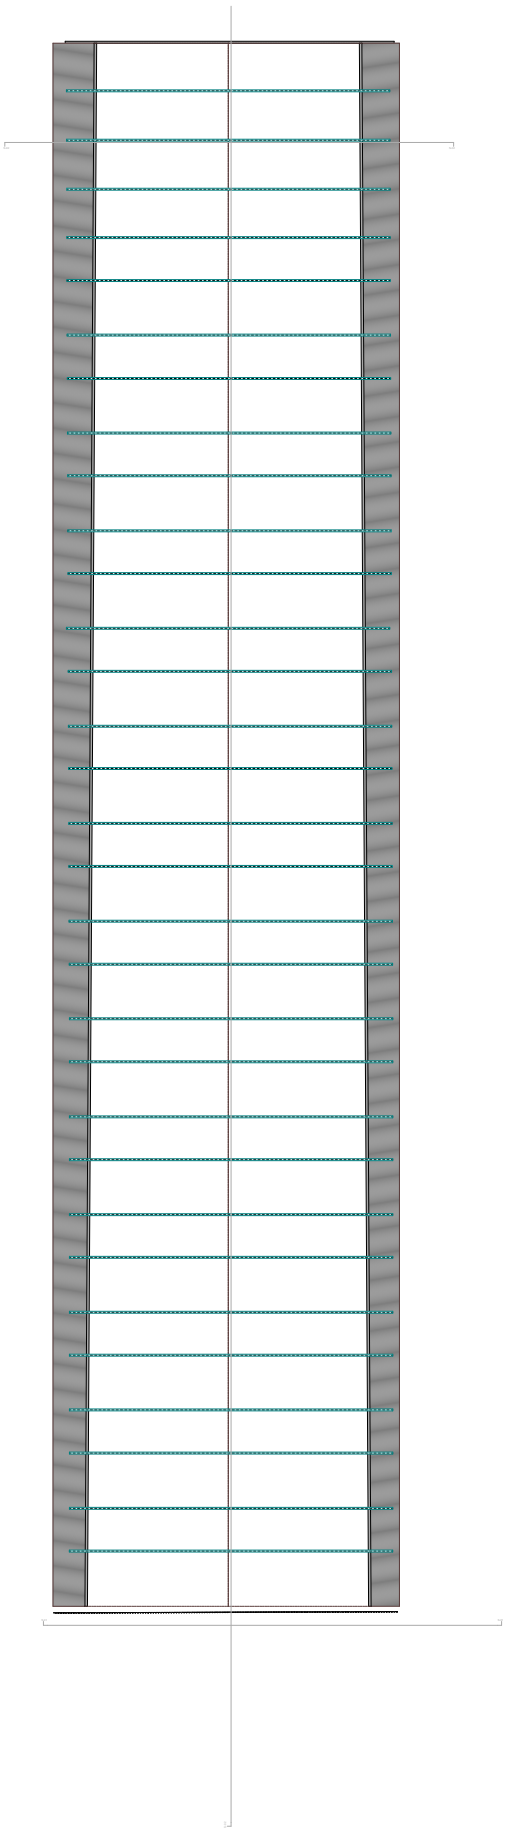

02 RF Eaves Level (1) 1:200

Doubles Courts

Singles Courts

Transmittal Set ID	Transmittal Set Name	Issue Date	Modeled By	Checked By
P-03	Suitable for Information	07/03/2025	SC	YC
P-02	Suitable for Information- DWG	11/02/2025	SC	YC
P-01	Suitable for Information	04/01/2025	SC	YC

Demolition/Adaptation Risks

<complete within project info-building details>

Construction Risks

<complete within project info-building details>

Maintenance/Cleaning Risks

<complete within project info-building details>

Safety Health and Environmental Information Box

In addition to the hazard/risks normally associated with the types of work detailed on this drawing take note of the above. It is assumed that all works on this drawing will be carried out by a competent contractor working, where appropriate, to an appropriate method statement.

This document and its design content is copyright ©. It shall be read in conjunction with all relevant project information including other drawings, specifications, schedules and related consultant information. Do not scale from documents. All dimensions to be checked on site. Immediately report any discrepancies, errors or omissions on this document to the Originator. If in doubt ASK.

Unit 9, Vaughan Street Industrial Estate, Manchester, M12 5BT

CONSTRUCTIVE THINKING

Contact Company
Liverpool Science Park IC 1
131 Mount Pleasant
LS 5TF
www.constructivethinking.co.uk
t: +44 (0) 151 705 3433
e: bim@constructivethinking.co.uk

Client Apex Padel Clubs Ltd

Project Padel Courts

Proposed Ground Floor

Status - - Issued

Drawings GF Ground Floor, RF Eaves Level (1)

Paper Size A1

Scales

File Padel Court - Manchester

Drawing Number | Revision

	CTS			A	4406	P-03