DO NOT SCALE EXCEPT FOR PLANNING AND BUILDING REGULATION PURPOSES

GENERAL NOTES

LIGHTING :-
ALL LIGHTING TO BE POSITIONED TO AVOID DIRECT GLARE ON THE EYES OF THE USER AND UNWANTED REFLECTIONS FROM THE SCREEN OR OPERATING FEATURES. GLARE FROM LIGHTING TO BE AVOIDED.
SIGNAGE :-
ALL SIGNAGE TO CONFORM TO BS 8300:2001 SECTIONS 9.2.2 LOCATION & DESIGN OF SIGNS & INFORMATION AND 9.2.3 VISUAL SIGNS.
ALL NEW GLAZING CONFORMS TO BS 6206.
ALL ELECTRICAL WORK CONFORMS TO BS 7671.

IT IS ASSUMED THAT ALL PRELIMINARY WORKS CARRIED OUT / CONTRACTED BY THE SITE OWNER (SHOULD THEY BE REQUIRED BY THE PROJECT) ARE COMPLETED IN ACCORDANCE WITH CURRENT BUILDING REGULATIONS 2010 AND AMENDMENTS THEREAFTER

SITE NOTES


FLOOR CONSTRUCTION:
VINYL / TIMBER / VOID

TTW INSTALL
REMOVE EXISTING GLAZING PANEL
ISOLATE ROLLER SHUTTER IN OPEN POSITION
FORM APERTURE THROUGH LAMINATE PANEL AND INTERNAL TIMBER PANEL
INSTALL: WHITE LAMINATE PANEL, 26MM FLOOR PLATE, ATM, ELECTRICS - NEW DIS. BOARD AND ILLUMINATED SIGNAGE
MAKE GOOD INTERNAL APERTURE WITH WHITE PLASTIC TRIM
FLOOR WORKS TBC - POSSIBLE CONC. PAD REQUIRED
POSSIBLE EARTH BONDING TO WATER SERVICE REQUIRED - NOT LOCATED


NOTE:
- NO ASBESTOS REG. CSS TO ARRANGE ASBESTOS SURVEY REQUIRED PRIOR TO FURTHER SURVEYS AND INVASIVE WORKS COMMENCING
- ALL PROPOSED ATM INSTALL WORKS MUST ALLOW FOR FULL ATM SERVICE CLEARANCE INC. FULL RACK OUT OF REAR DISPENSERS
- NO ROOM FOR ATM ENCLOSURE CASH ZONE SECURITY TEAM TO ASSESS
- NON-STANDARD KEY NO. 5 DIMENSION
- FLOOR WORKS TBC / DESTRUCTIVE FLOOR SURVEY REQUIRED
- POSSIBLE SERVICES (ELEC. WIRE) / DESTRUCTIVE WALL SURVEY REQUIRED
- PARKING RESTRICTIONS APPLY / BUS LANE / ON STREET PARKING MAX. STAY 2HRS NO RETURN WITHIN 1HR / PARKING TICKETS LIKELY

WORK TO BE CARRIED OUT BY OTHERS


PROVIDE FULL ACCESS FOR ASBESTOS SURVEY AND ANY ADDITIONAL SITE SURVEYS
REMOVE 1 X SHELVING UNIT AND 1 X MIRROR
RELOCATE 1 X SHELVING UNIT

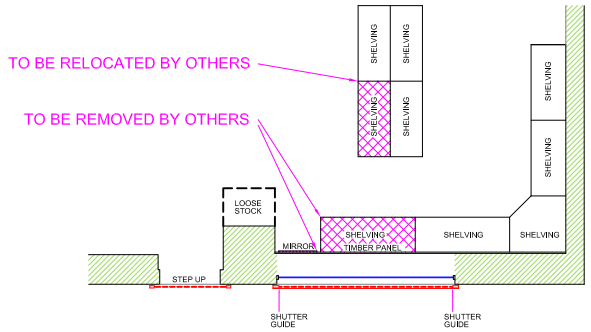

EXISTING (PART) PLAN

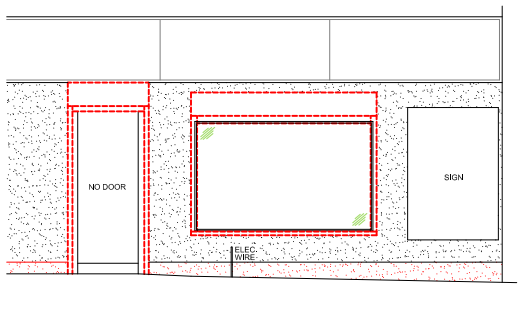


EXISTING ELEVATION

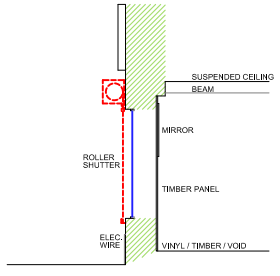


EXISTING SECTION VIEW A-A


0 1 2 3 4 5 6 7 8 9 10
Scale in Metres Scale 1:100

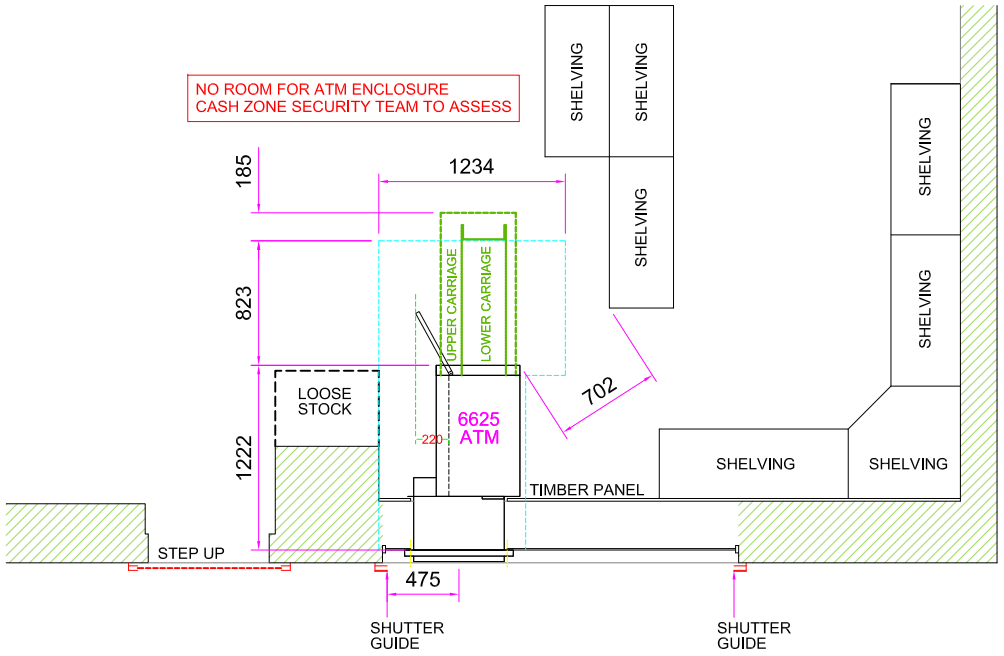

PROPOSED (PART) PLAN

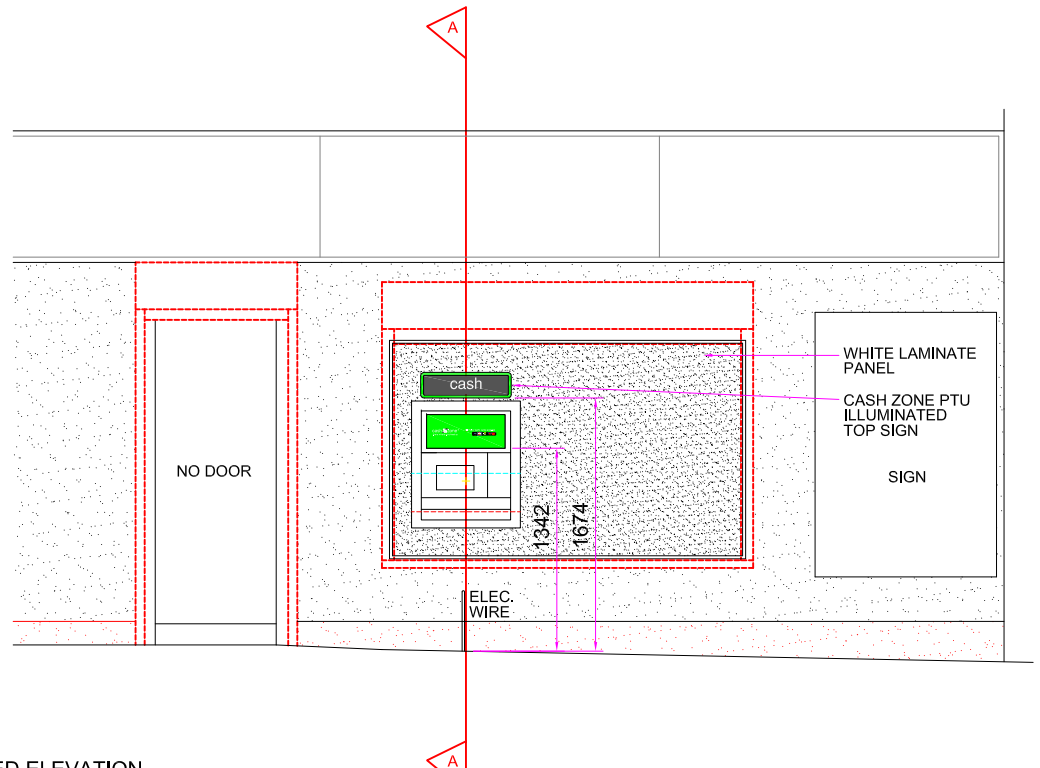

PROPOSED ELEVATION

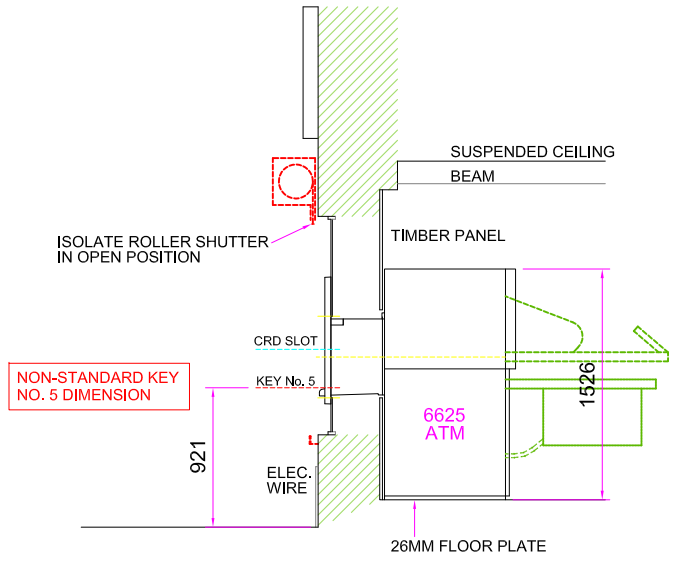

SECTION VIEW A-A

0 1 2 3 4 5 6 7 8 9 10
Scale in Metres Scale 1:50

SITE ADDRESS
ANCOATS CONCENIENCE STORE
126 OLDHAM ROAD,
ANCOATS,
M4 6AG

TITLE
PROPOSED AUTOMATED TELLER MACHINE (ATM)
INSTALLATION FOR CASHZONE

DRAWN	DATE	SCALE
MAL	16/01/23	VARIOUS @A3
REF/DRG No.	SHEET	REVISION
E025850		

REVISION	DESCRIPTION	DATE	BY
04			
03			
02			
01			

drawing approval

NAME:-	
POSITION:-	APPROVED:-
DATE:-	SIGNED:-

CARDTRONICS Service Solutions