

Notes:

Note: Type A windows are to be new Crittall W20 Steel window frames to the existing openings, Frames are to be powder coated in Traffic White (RAL 9016) to match the existing. Glazing is to be double glazed Georgian style leaded glazing to match the existing.

All other windows are timber framed sash windows.

New Ventrolla traditional 145mm sash windows are to have sapele harwood frames and sashes are to be constructed using Sapele Hardwood. Windows are to feature 26mm ovolo glazing bars, Ventrolla Perimeter Sealing System (VPSS), and Sash Removal System (SRS).

New Glazing is to be Heritage Double Glazed Units (4/8/4) with Krypton Cavity.

All windows are to be installed with Type A sash horns to the top sash pointing down (externally) and to the internal sash pointing up (internally)

Copyright: All rights reserved. This drawing must not be reproduced without permission from Drees & Sommer UK Ltd. Do not scale off this drawing. All dimensions are to be checked on site by contractor / sub contractor. Any discrepancies to be reported to Drees & Sommer UK Ltd.


DREES & SOMMER

1.06 South Harrington Building
182 Sefton Street
Liverpool
L3 4BQ
Tel: 0151 430 2340

Office Locations
Ashford, Birmingham, Leeds, Liverpool, London, Manchester & Oxford
www.dreso.uk


TENDER ISSUE

Rev	Date	Revision notes	By	Check
Client MCC Equans PSDS		Drawing Title Whithington Library Window Schedule		
Project Title Decarbonisation Scheme Whithington Library		Drawn AH	Date 02/25	
		Checked GM	Date 02/25	
DWG No.	24615.105	Scale	1:50	Revision D

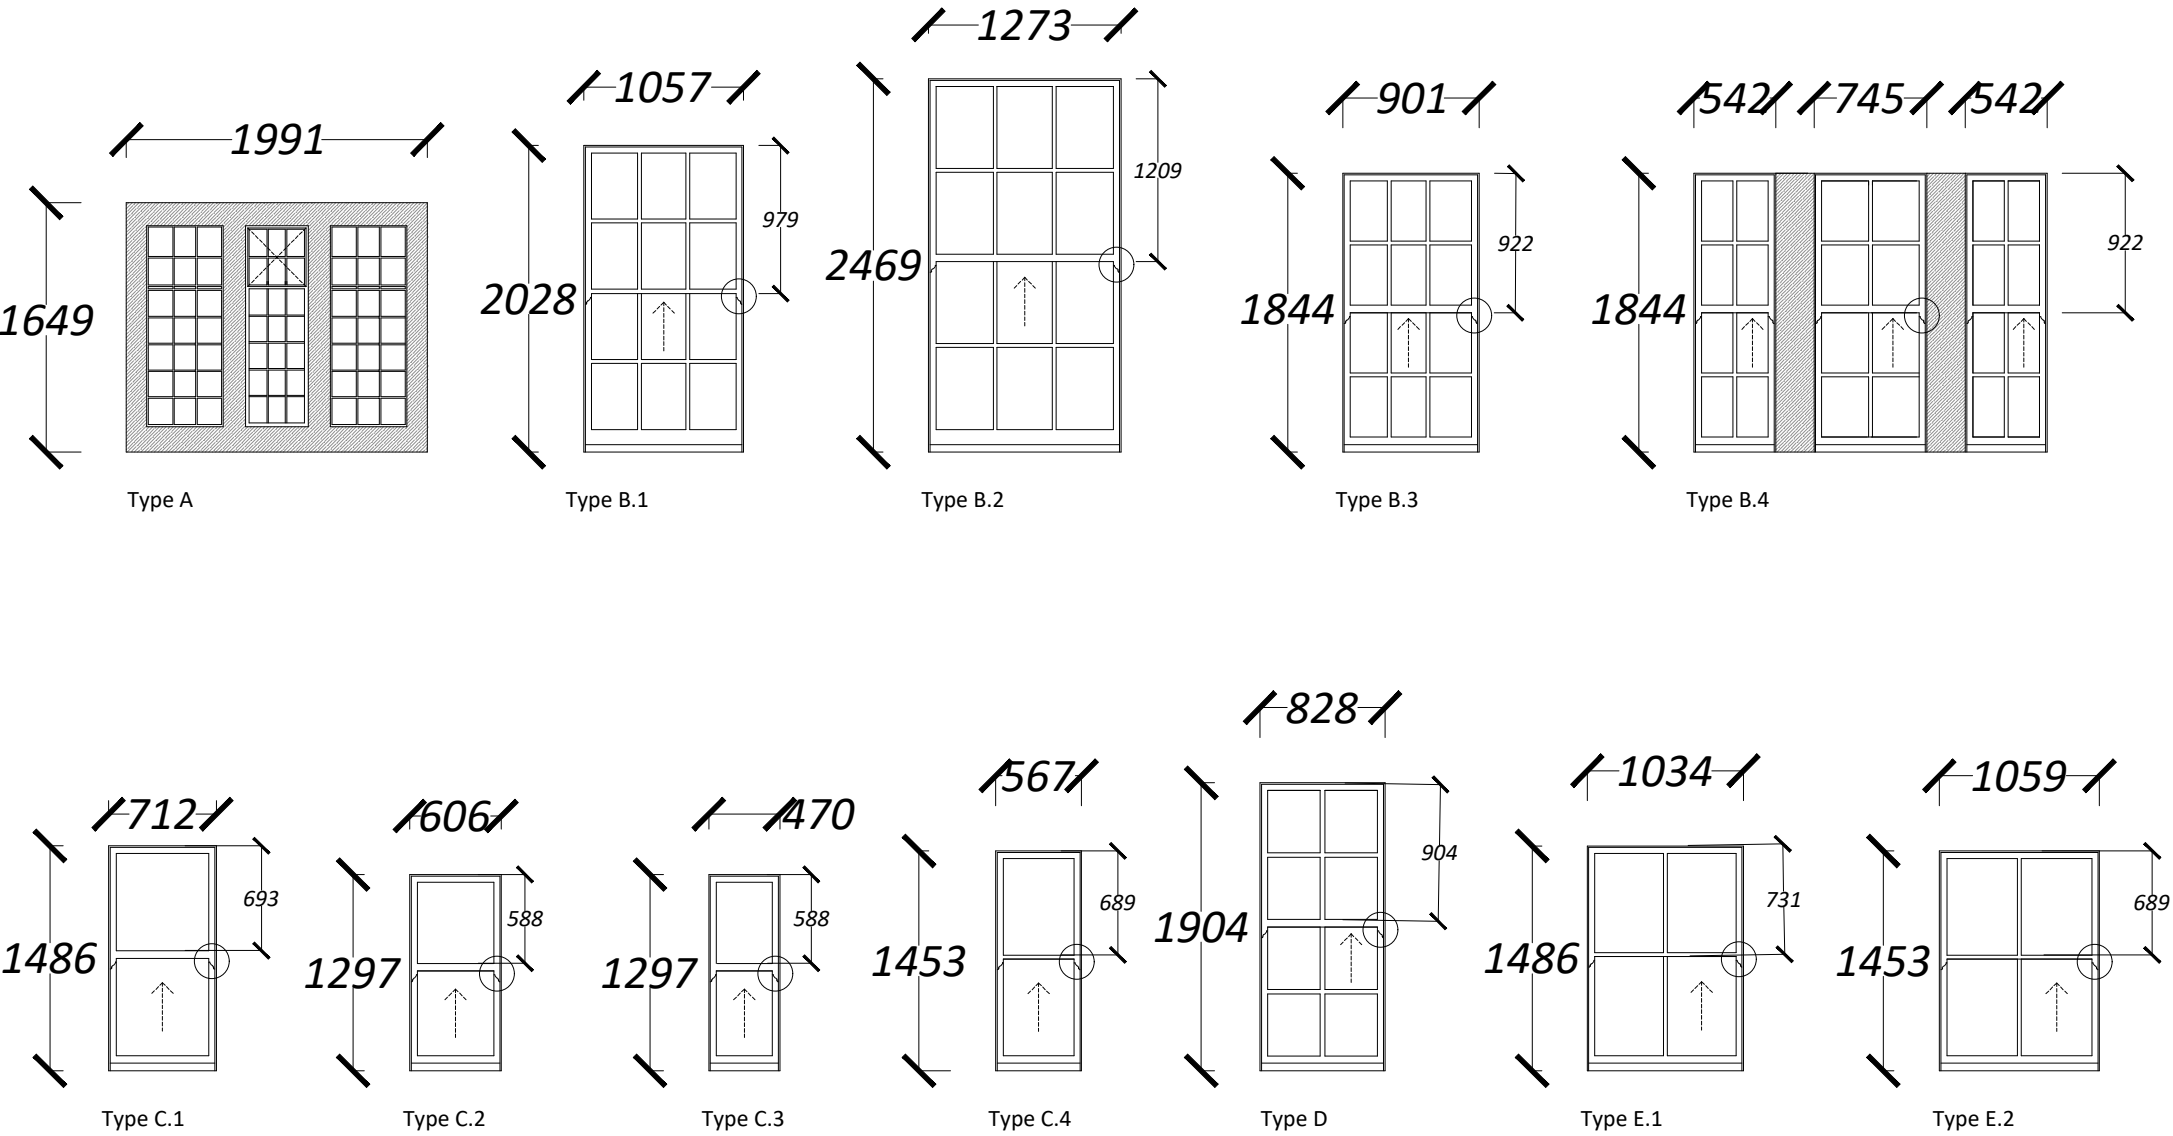

WINDOW SCHEDULE
SCALE @ 1:50

Horn Pattern
All sash windows to comprise sash horn detail to match existing profile through precise patterning and moulding to the external face of the upper sash and internal face of the inner sash ensuring a like-for-like Replacement.

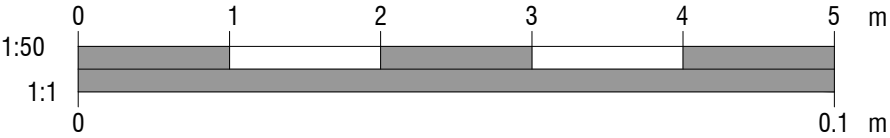

A3