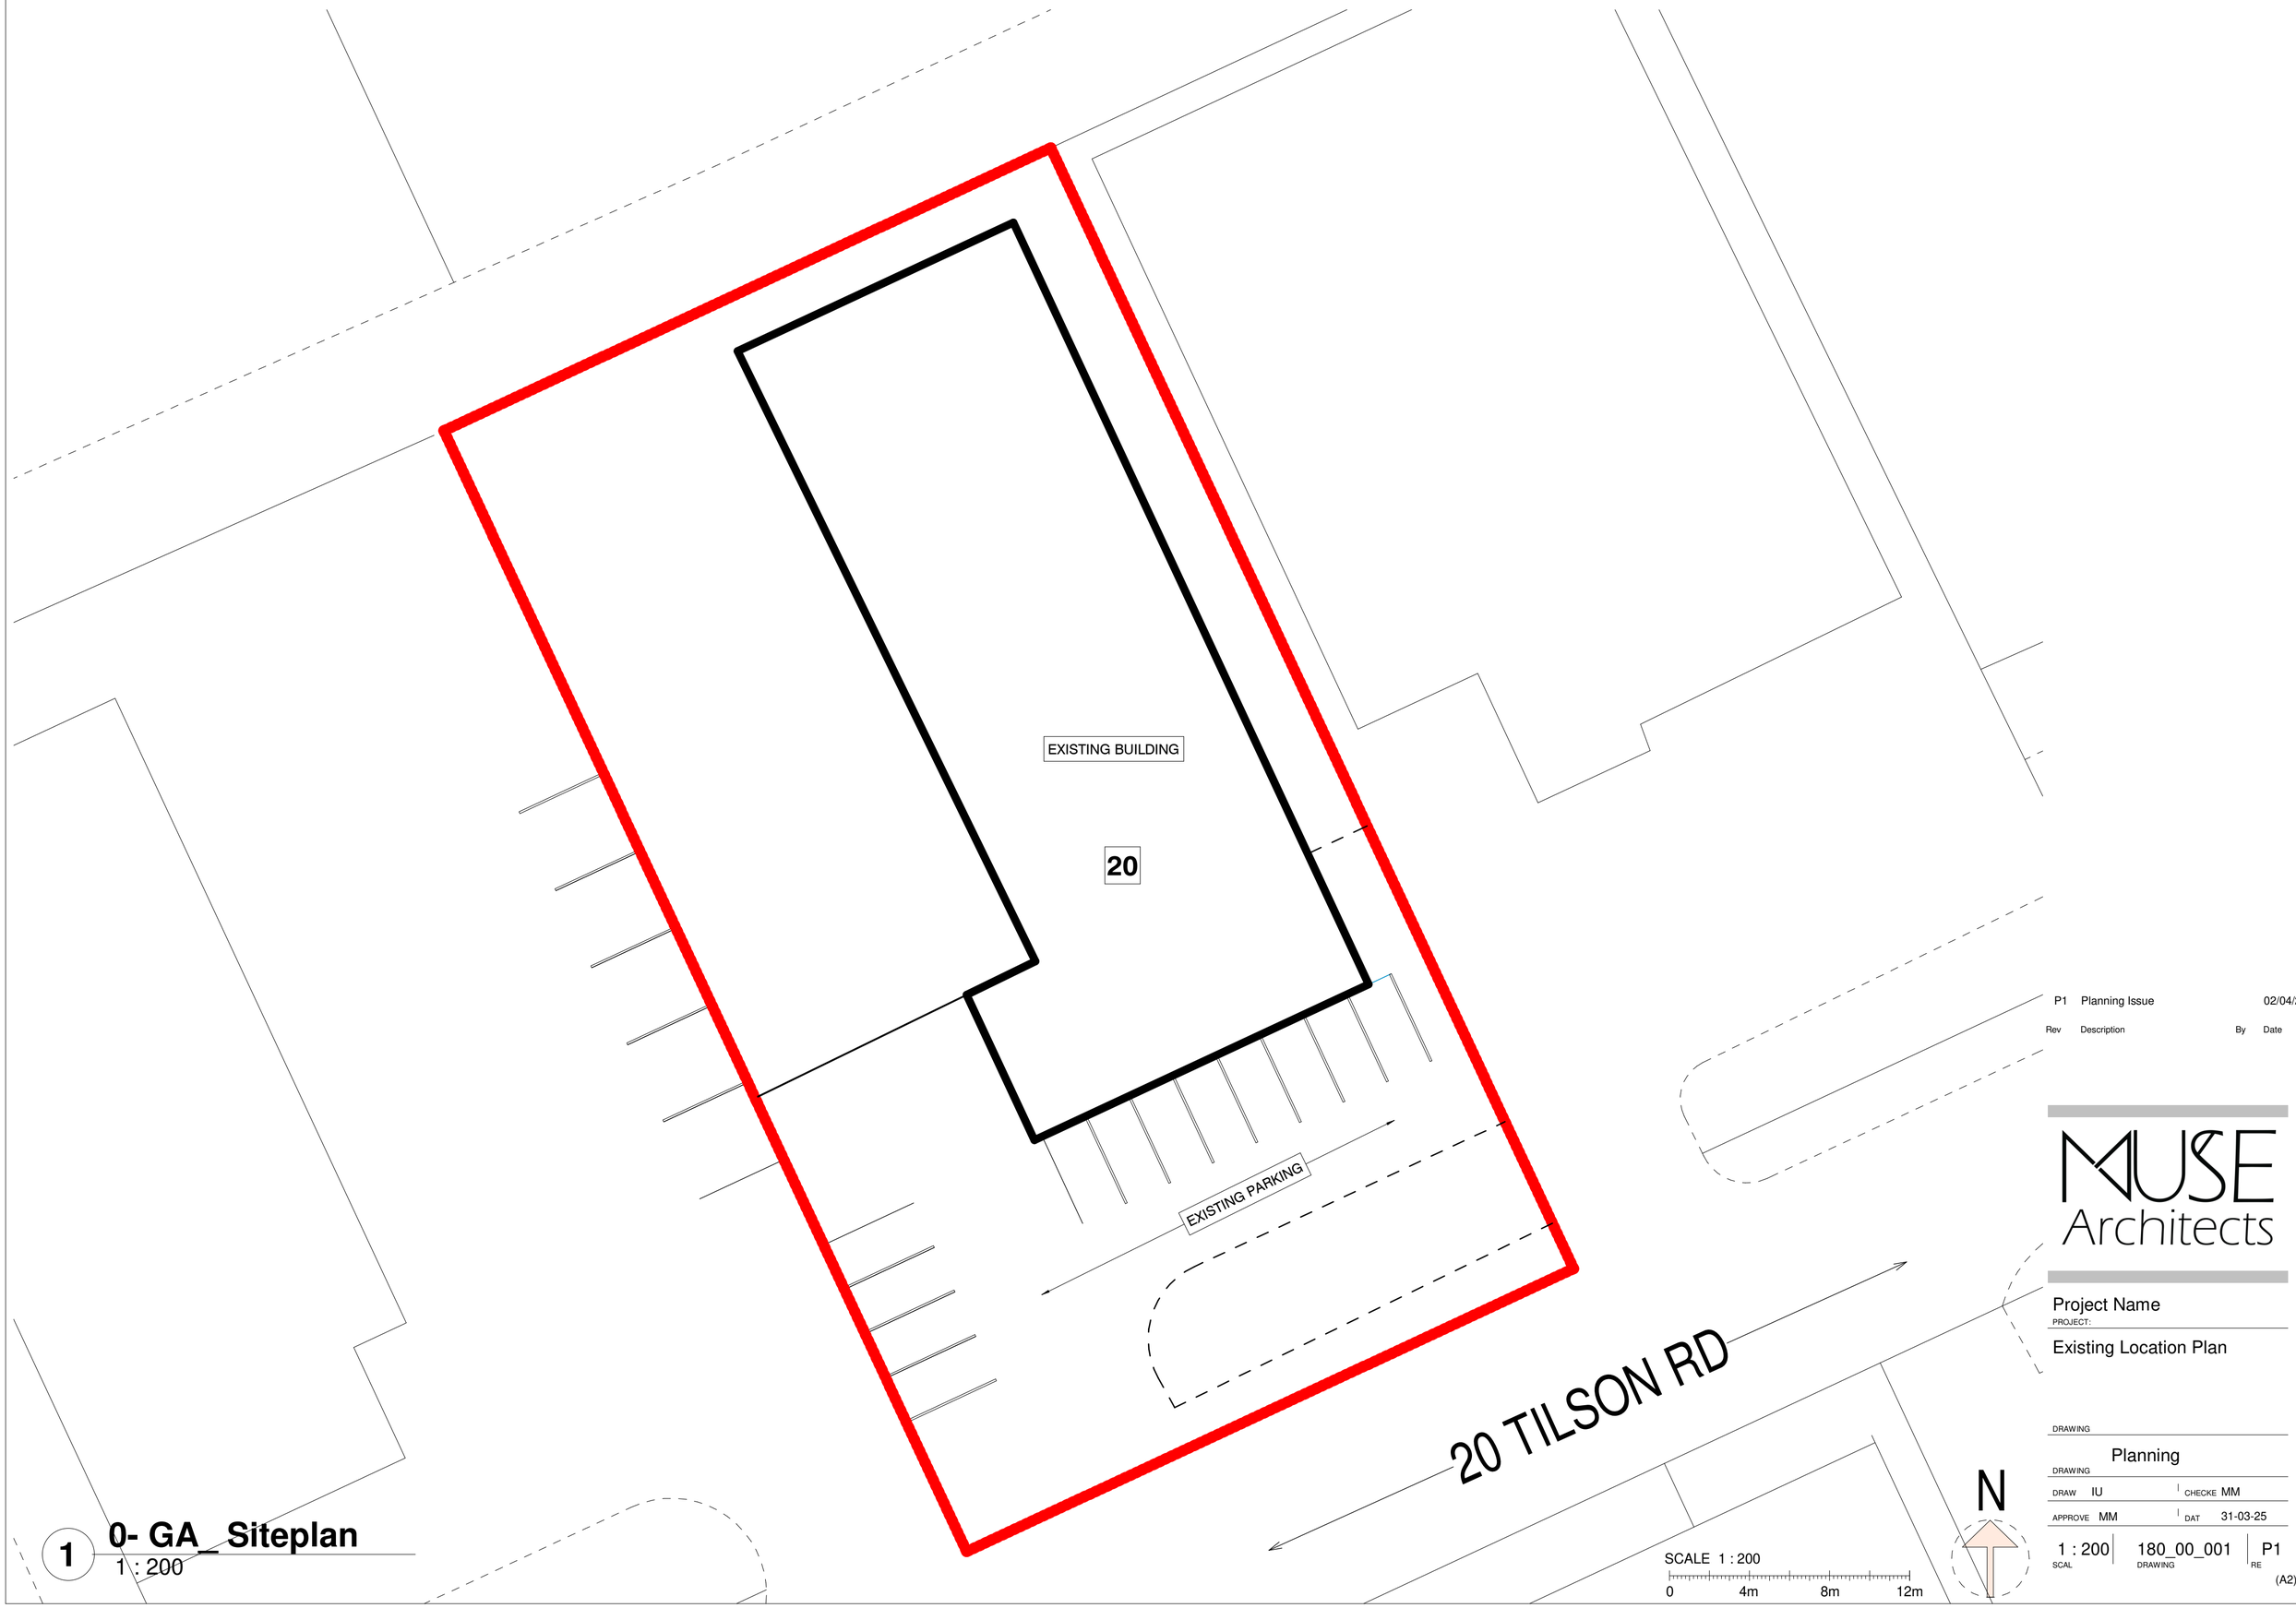


1 **0- GA_ Siteplan**
1 : 200

Rev	Description	By	Date
P1	Planning Issue		02/04/25

MUSE Architects

PROJECT: Project Name

Existing Location Plan

DRAWING: Planning

DRAW IU | CHECKE MM

APPROVE MM | DAT 31-03-25

SCAL 1 : 200 | DRAWING 180_00_001 | RE P1

(A2)