

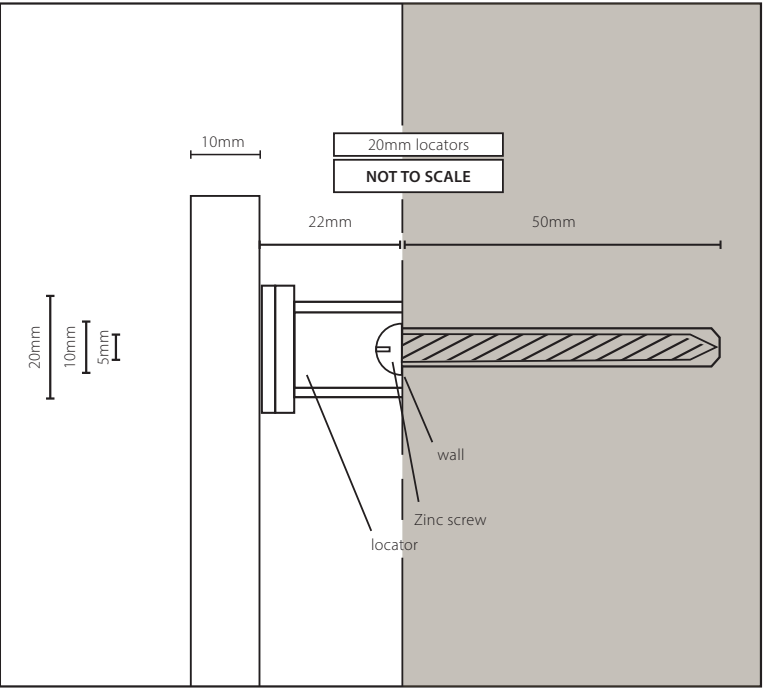


Proposed signage drawings

Scale : 1:20 @ A3
Item C. 1no. Set of sprayed foamex 10mm letters. Fixed to building via locators. Lit by warm white floodlights.

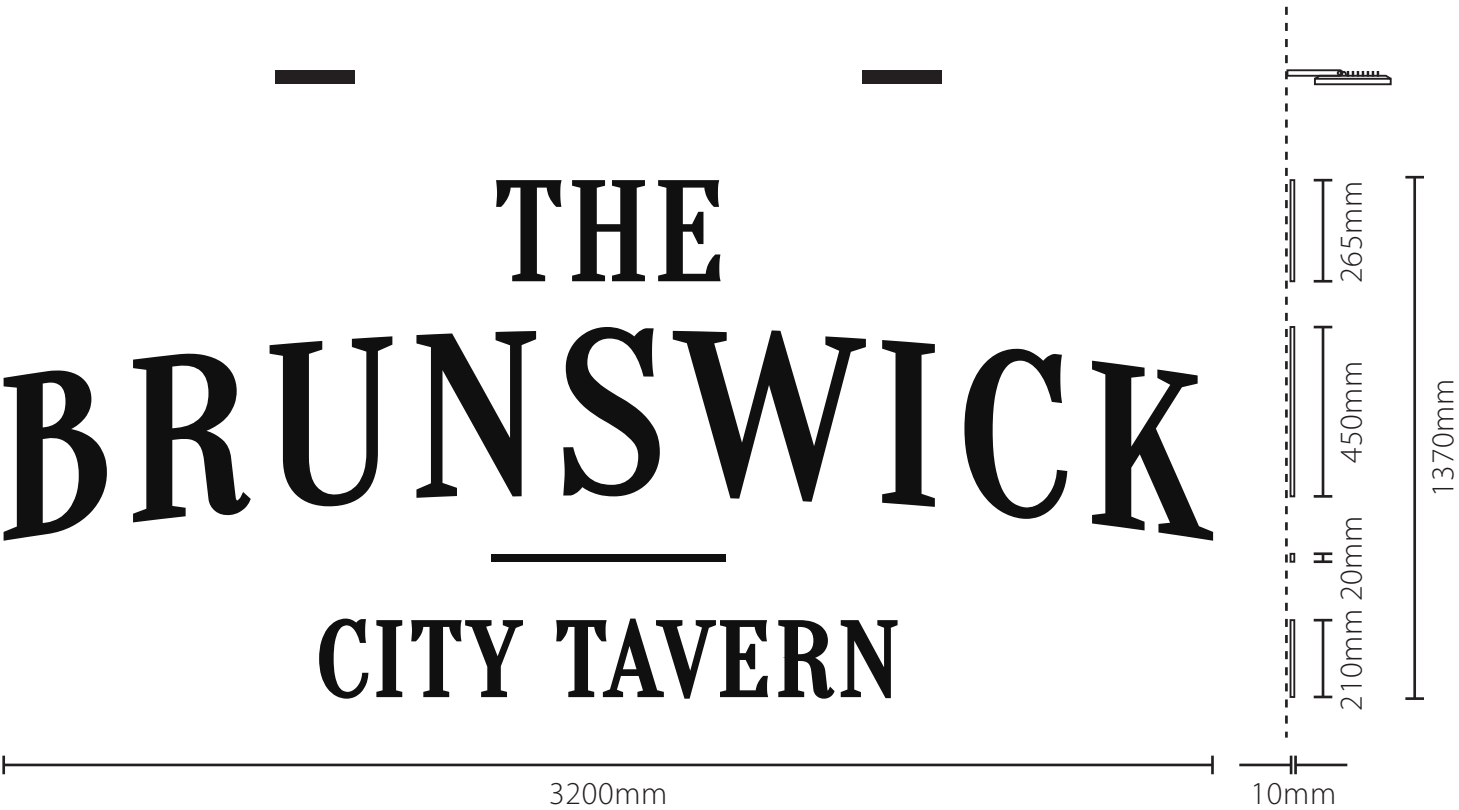

Scale : 1:10 @ A3
Item D. 1no. Brass lantern above entrance. Fixed to building.

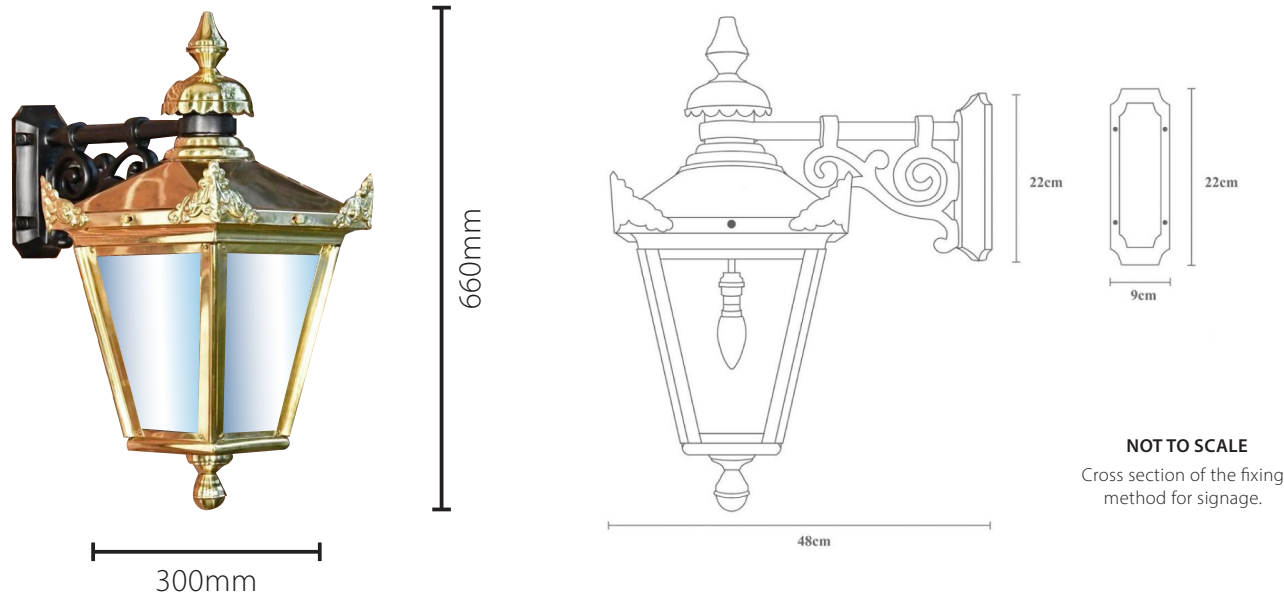

Project: The Brunswick,
Manchester

Drawn By: K.D

Drawing No: CSI 211 N

Date: 28/03/2025

Revision: C