



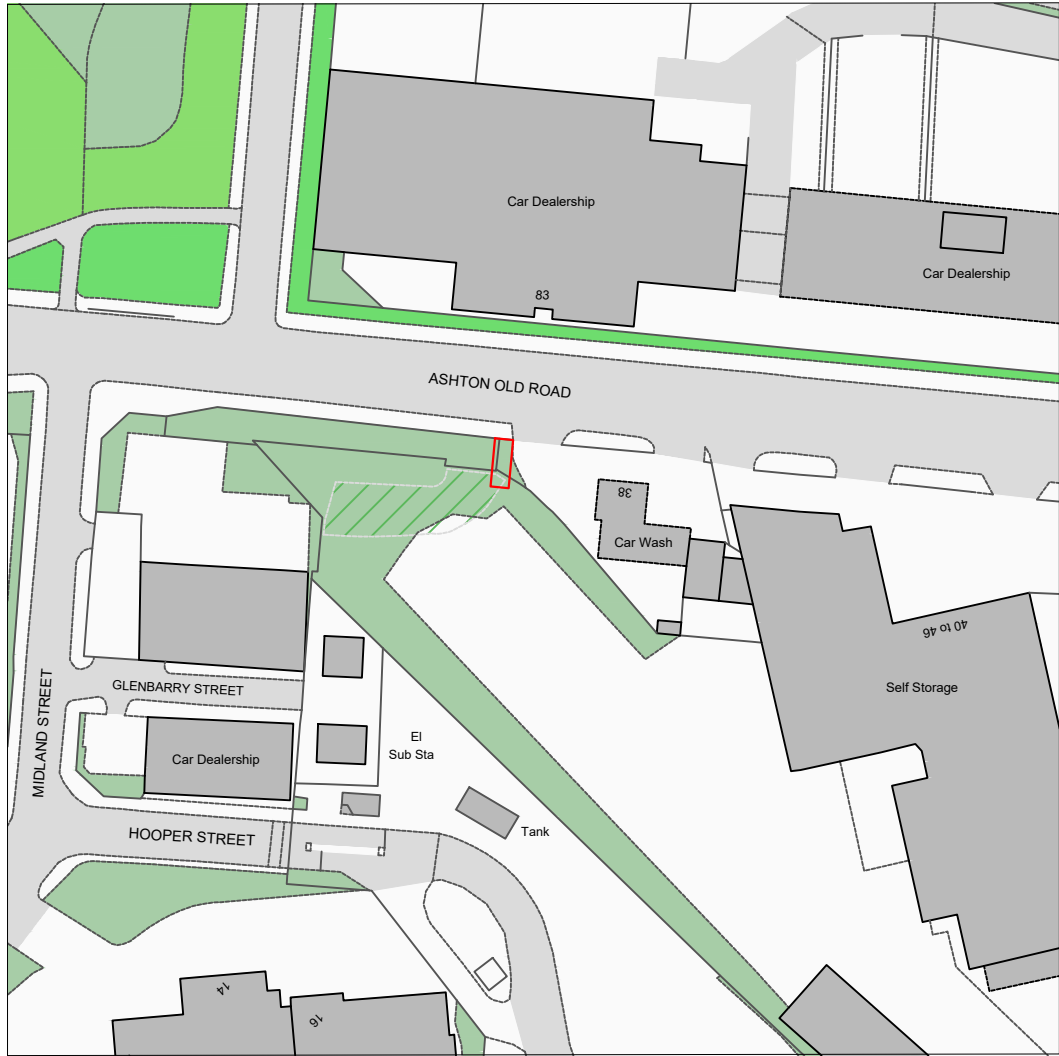

Crown copyright and database rights (2024) OS (100063368)

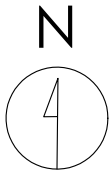

**Title**  
Site Location Plan

**Address**  
Land And Buildings On The South Side  
Of Ashton Old Road, Ardwick,  
Manchester, M12 6LP



**Client**

|                         |                           |
|-------------------------|---------------------------|
| <b>Job No.</b><br>13782 | <b>Issued</b><br>28/02/25 |
|-------------------------|---------------------------|


**Scale**  
1:1250 @ A3

**Key**  
1. Site Boundary

All information is to be checked on site for accuracy and fit. Only drawings with WD status with the most recent revision are to be used for construction.

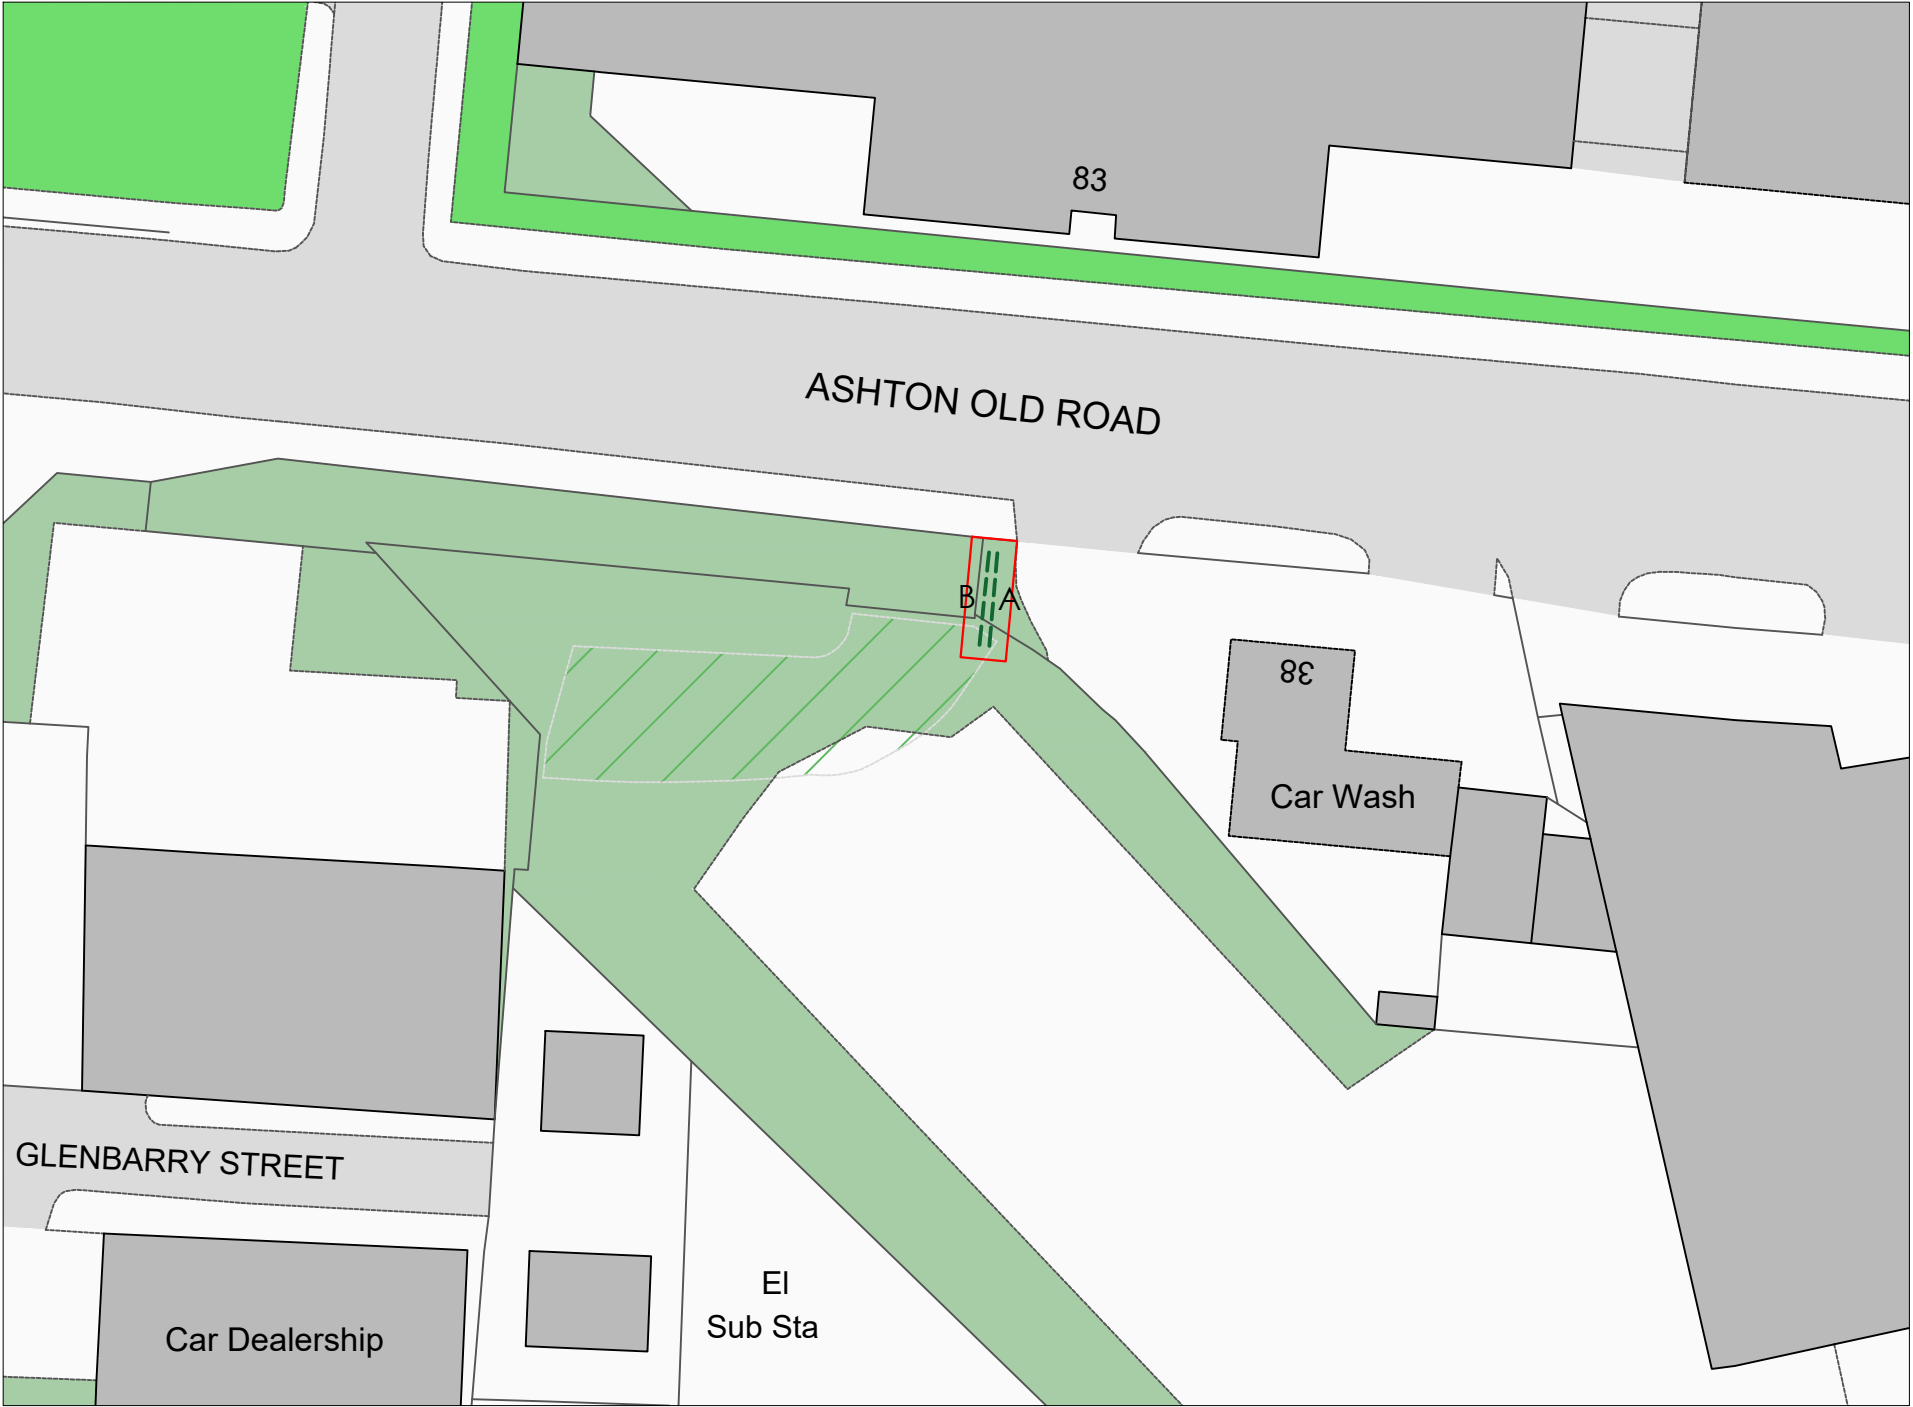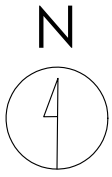

Crown copyright and database rights (2024) OS (100063368)

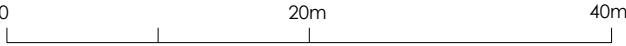

**Title**  
Existing Site Plan

**Address**  
Land And Buildings On The South Side  
Of Ashton Old Road, Ardwick,  
Manchester, M12 6LP



**Client**

**Job No.** 13782 **Issued** 28/02/25


**Scale**  
1:500 @ A3

**Key**  
1. Site Boundary  
2. Location of Previous  
Advertising Panel

All information is to be checked on  
site for accuracy and fit. Only  
drawings with WD status with the  
most recent revision are to be used  
for construction.

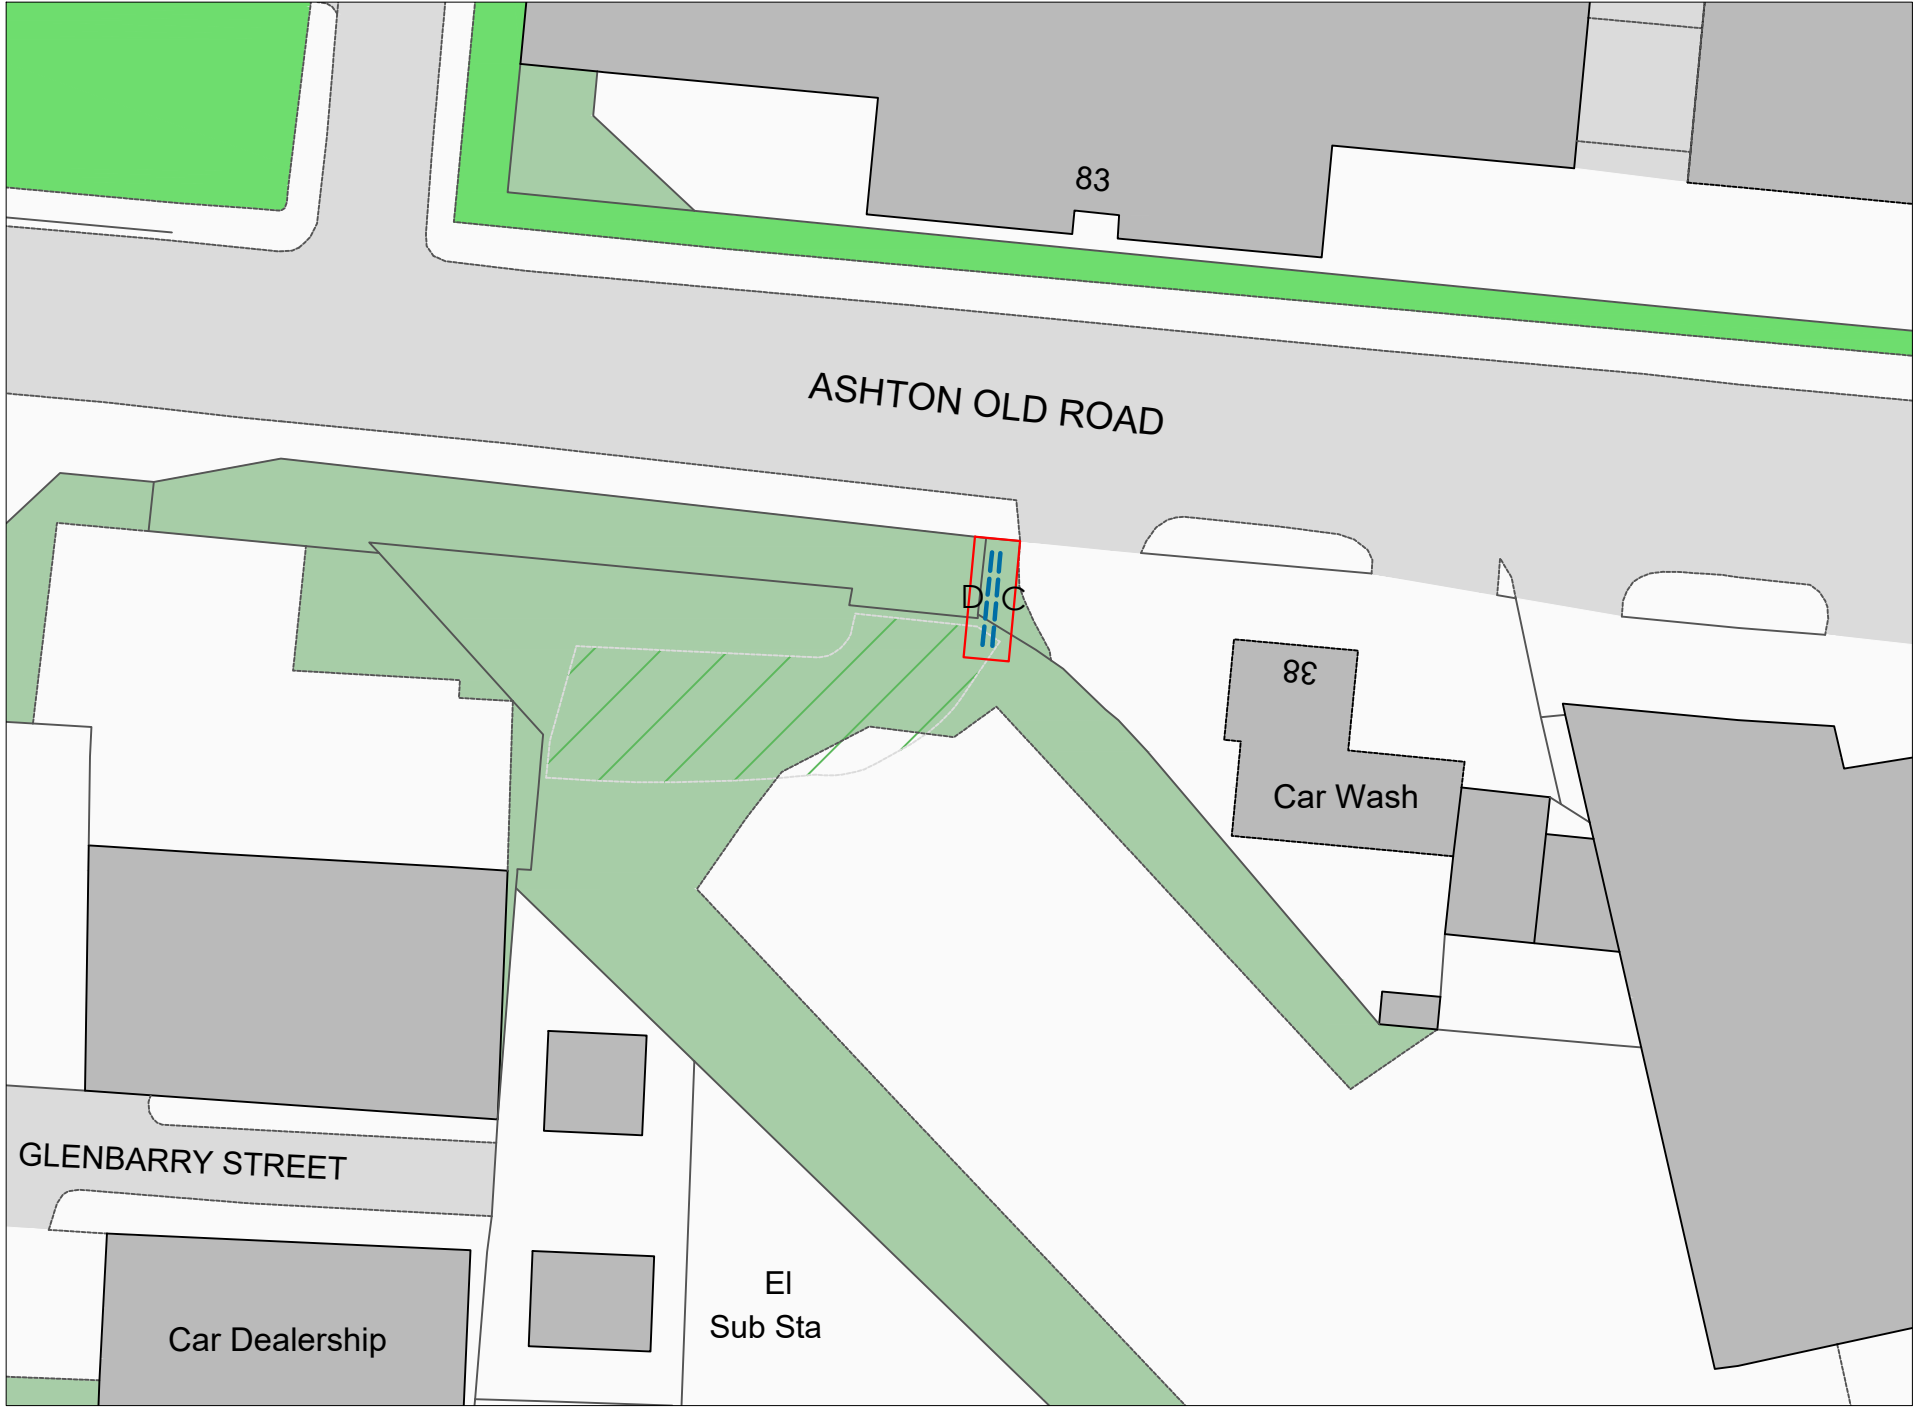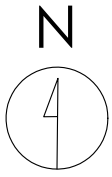

Crown copyright and database rights (2024) OS (100063368)

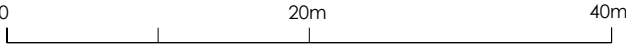

**Title**  
Proposed Site Plan

**Address**  
Land And Buildings On The South Side  
Of Ashton Old Road, Ardwick,  
Manchester, M12 6LP


**Client**

**Job No.** 13782 **Issued** 28/02/25


**Scale**  
1:500 @ A3

**Key**  
1. Site Boundary  
2. Proposed Digital Display


All information is to be checked on  
site for accuracy and fit. Only  
drawings with WD status with the  
most recent revision are to be used  
for construction.

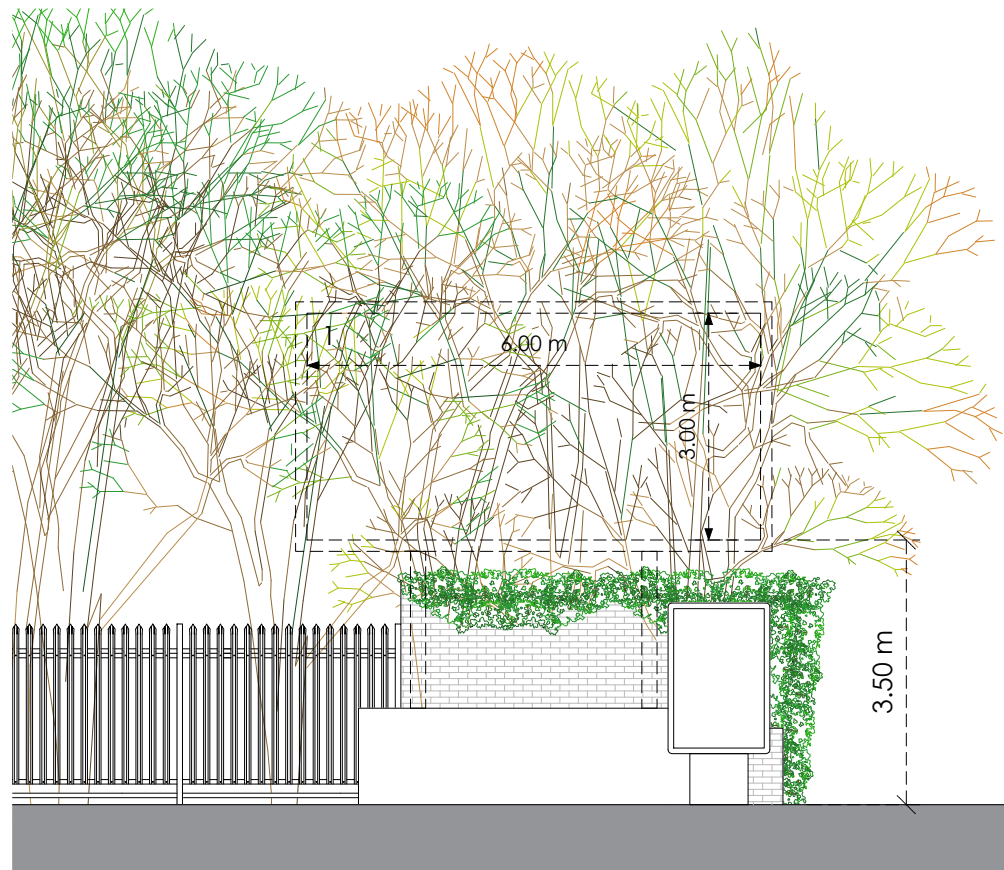

Front Panel A

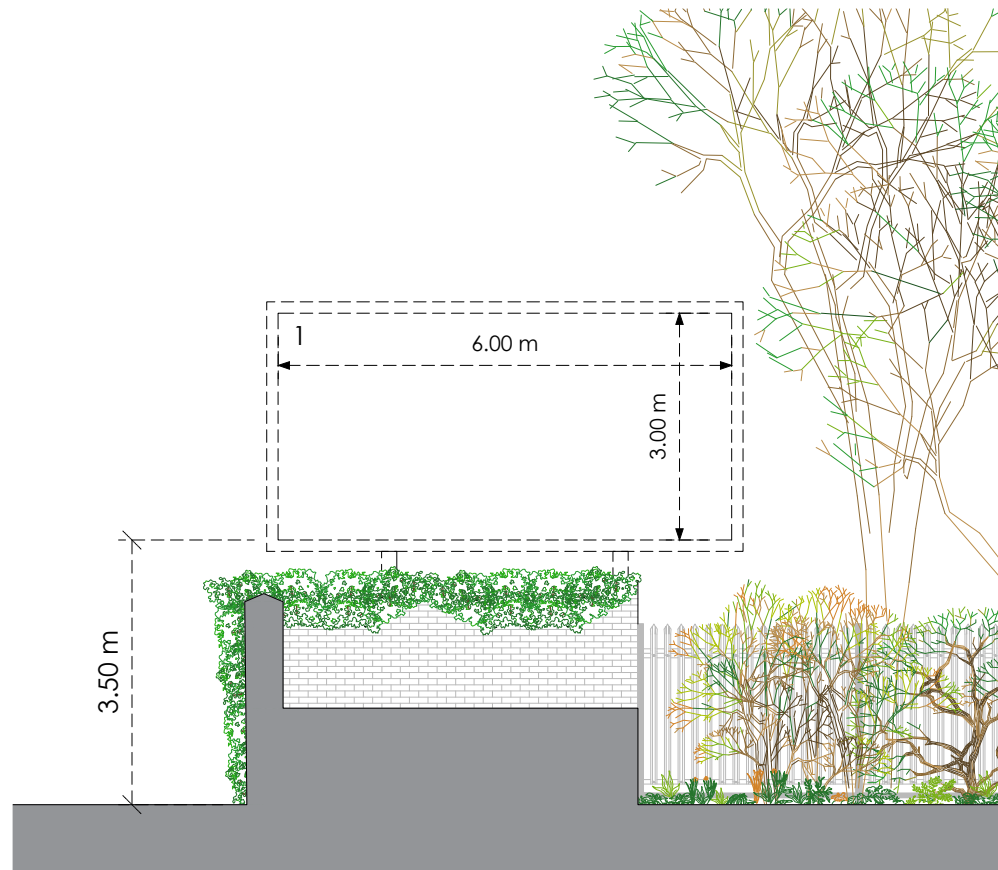


Front Panel B

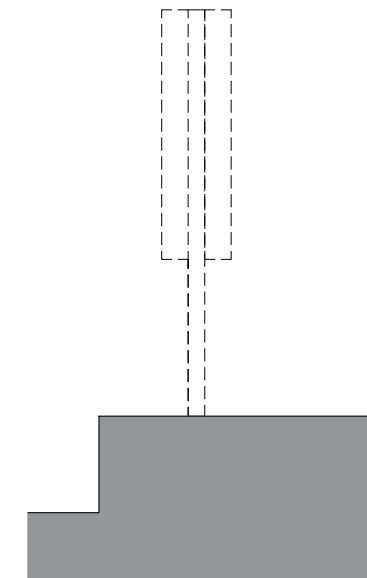


Side


Existing

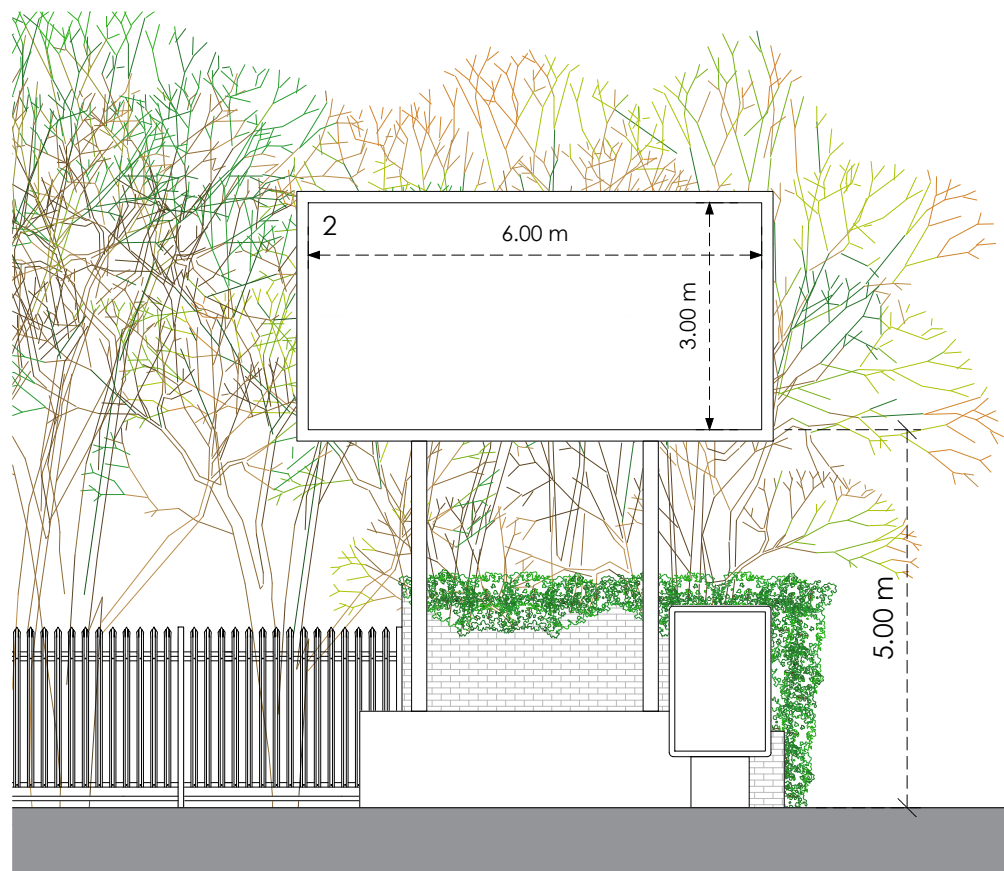

Front Panel C

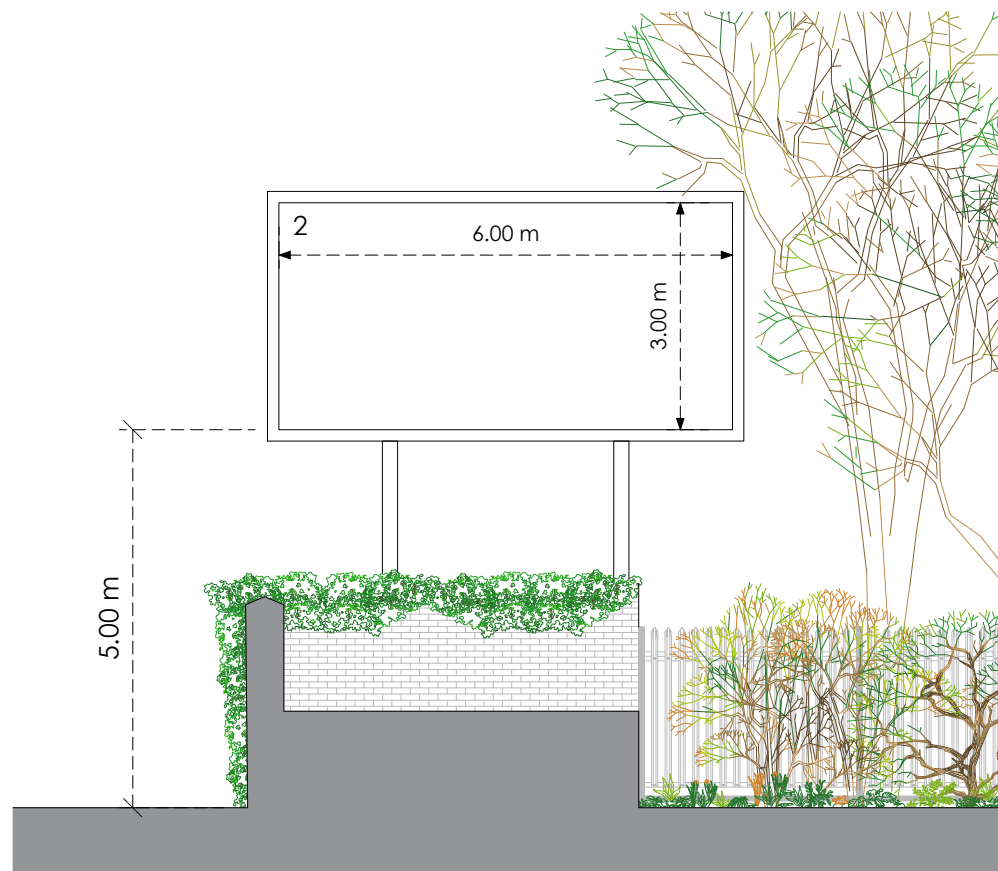

Front Panel D

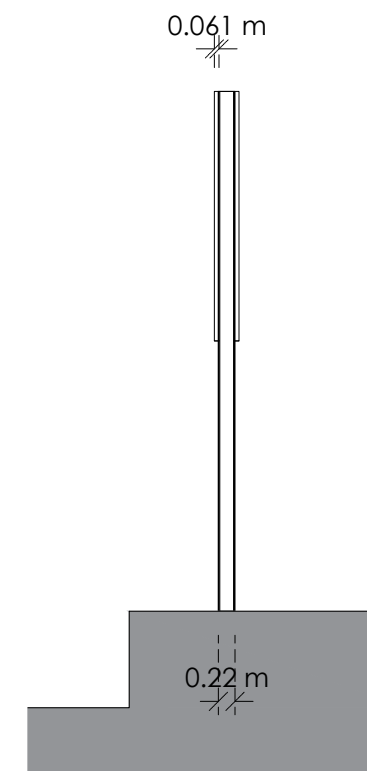

Side

Proposed

**Title**  
Existing and Proposed Elevations

**Address**  
Land And Buildings On The South Side  
Of Ashton Old Road, Ardwick,  
Manchester, M12 6LP

**Client**

**Job No.**  
13782

**Issued**  
28/02/25

**Scale**  
1:100 @ A3

**Key**

1. Location of Previous Advertising Panel
2. Proposed Digital Display

All information is to be checked on site for accuracy and fit. Only drawings with WD status with the most recent revision are to be used for construction.