



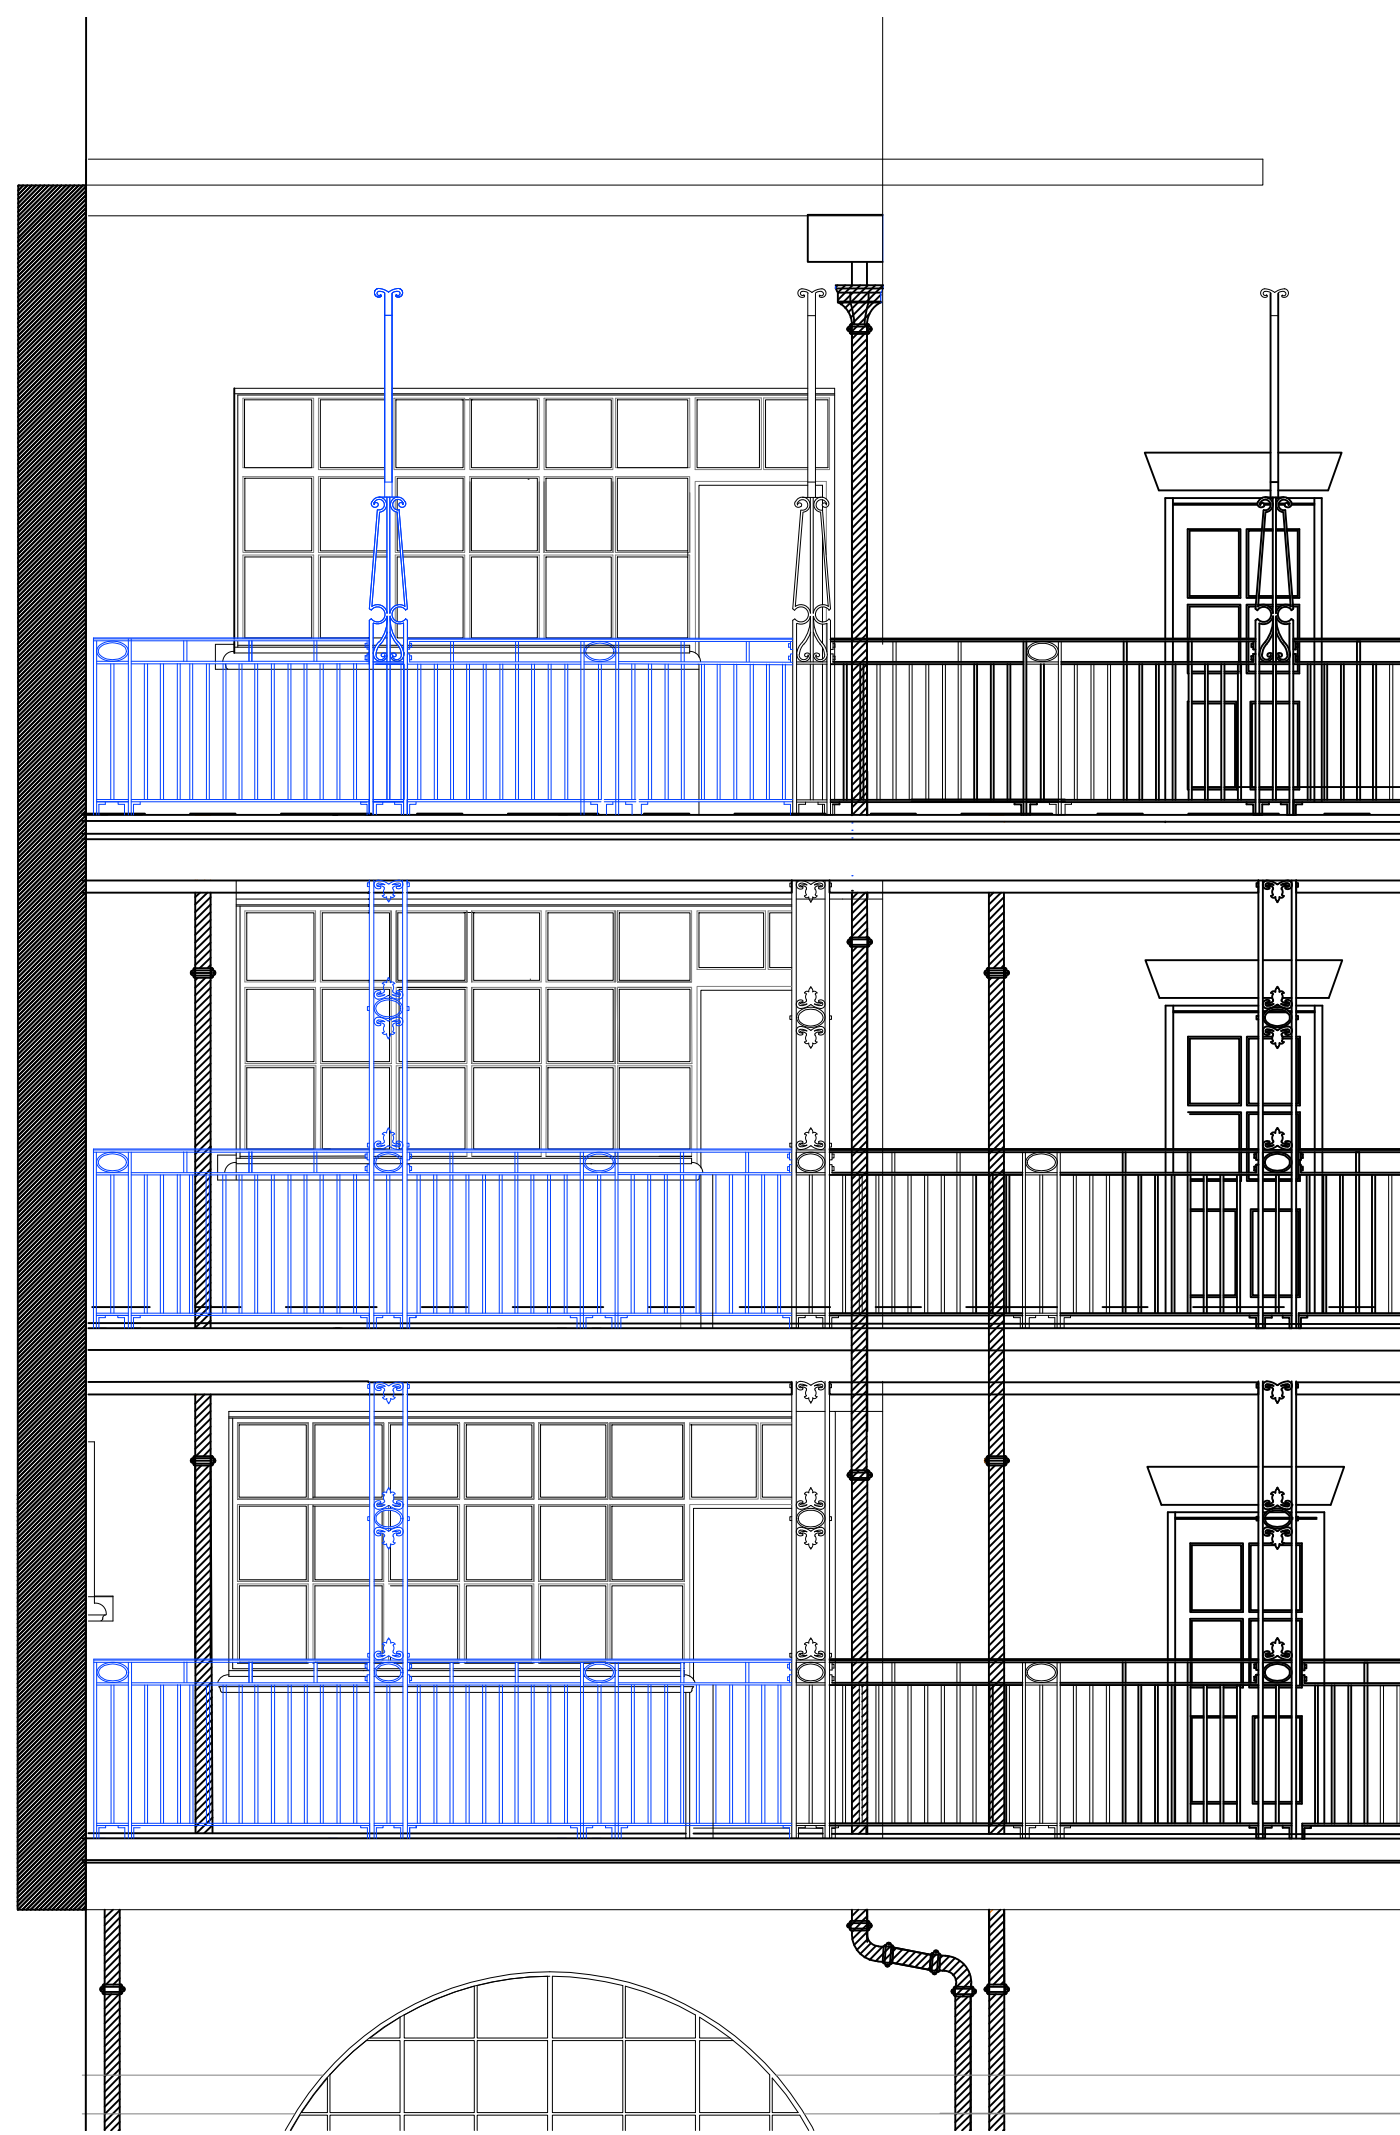

1
4302
Balustrading Elevation
1:50

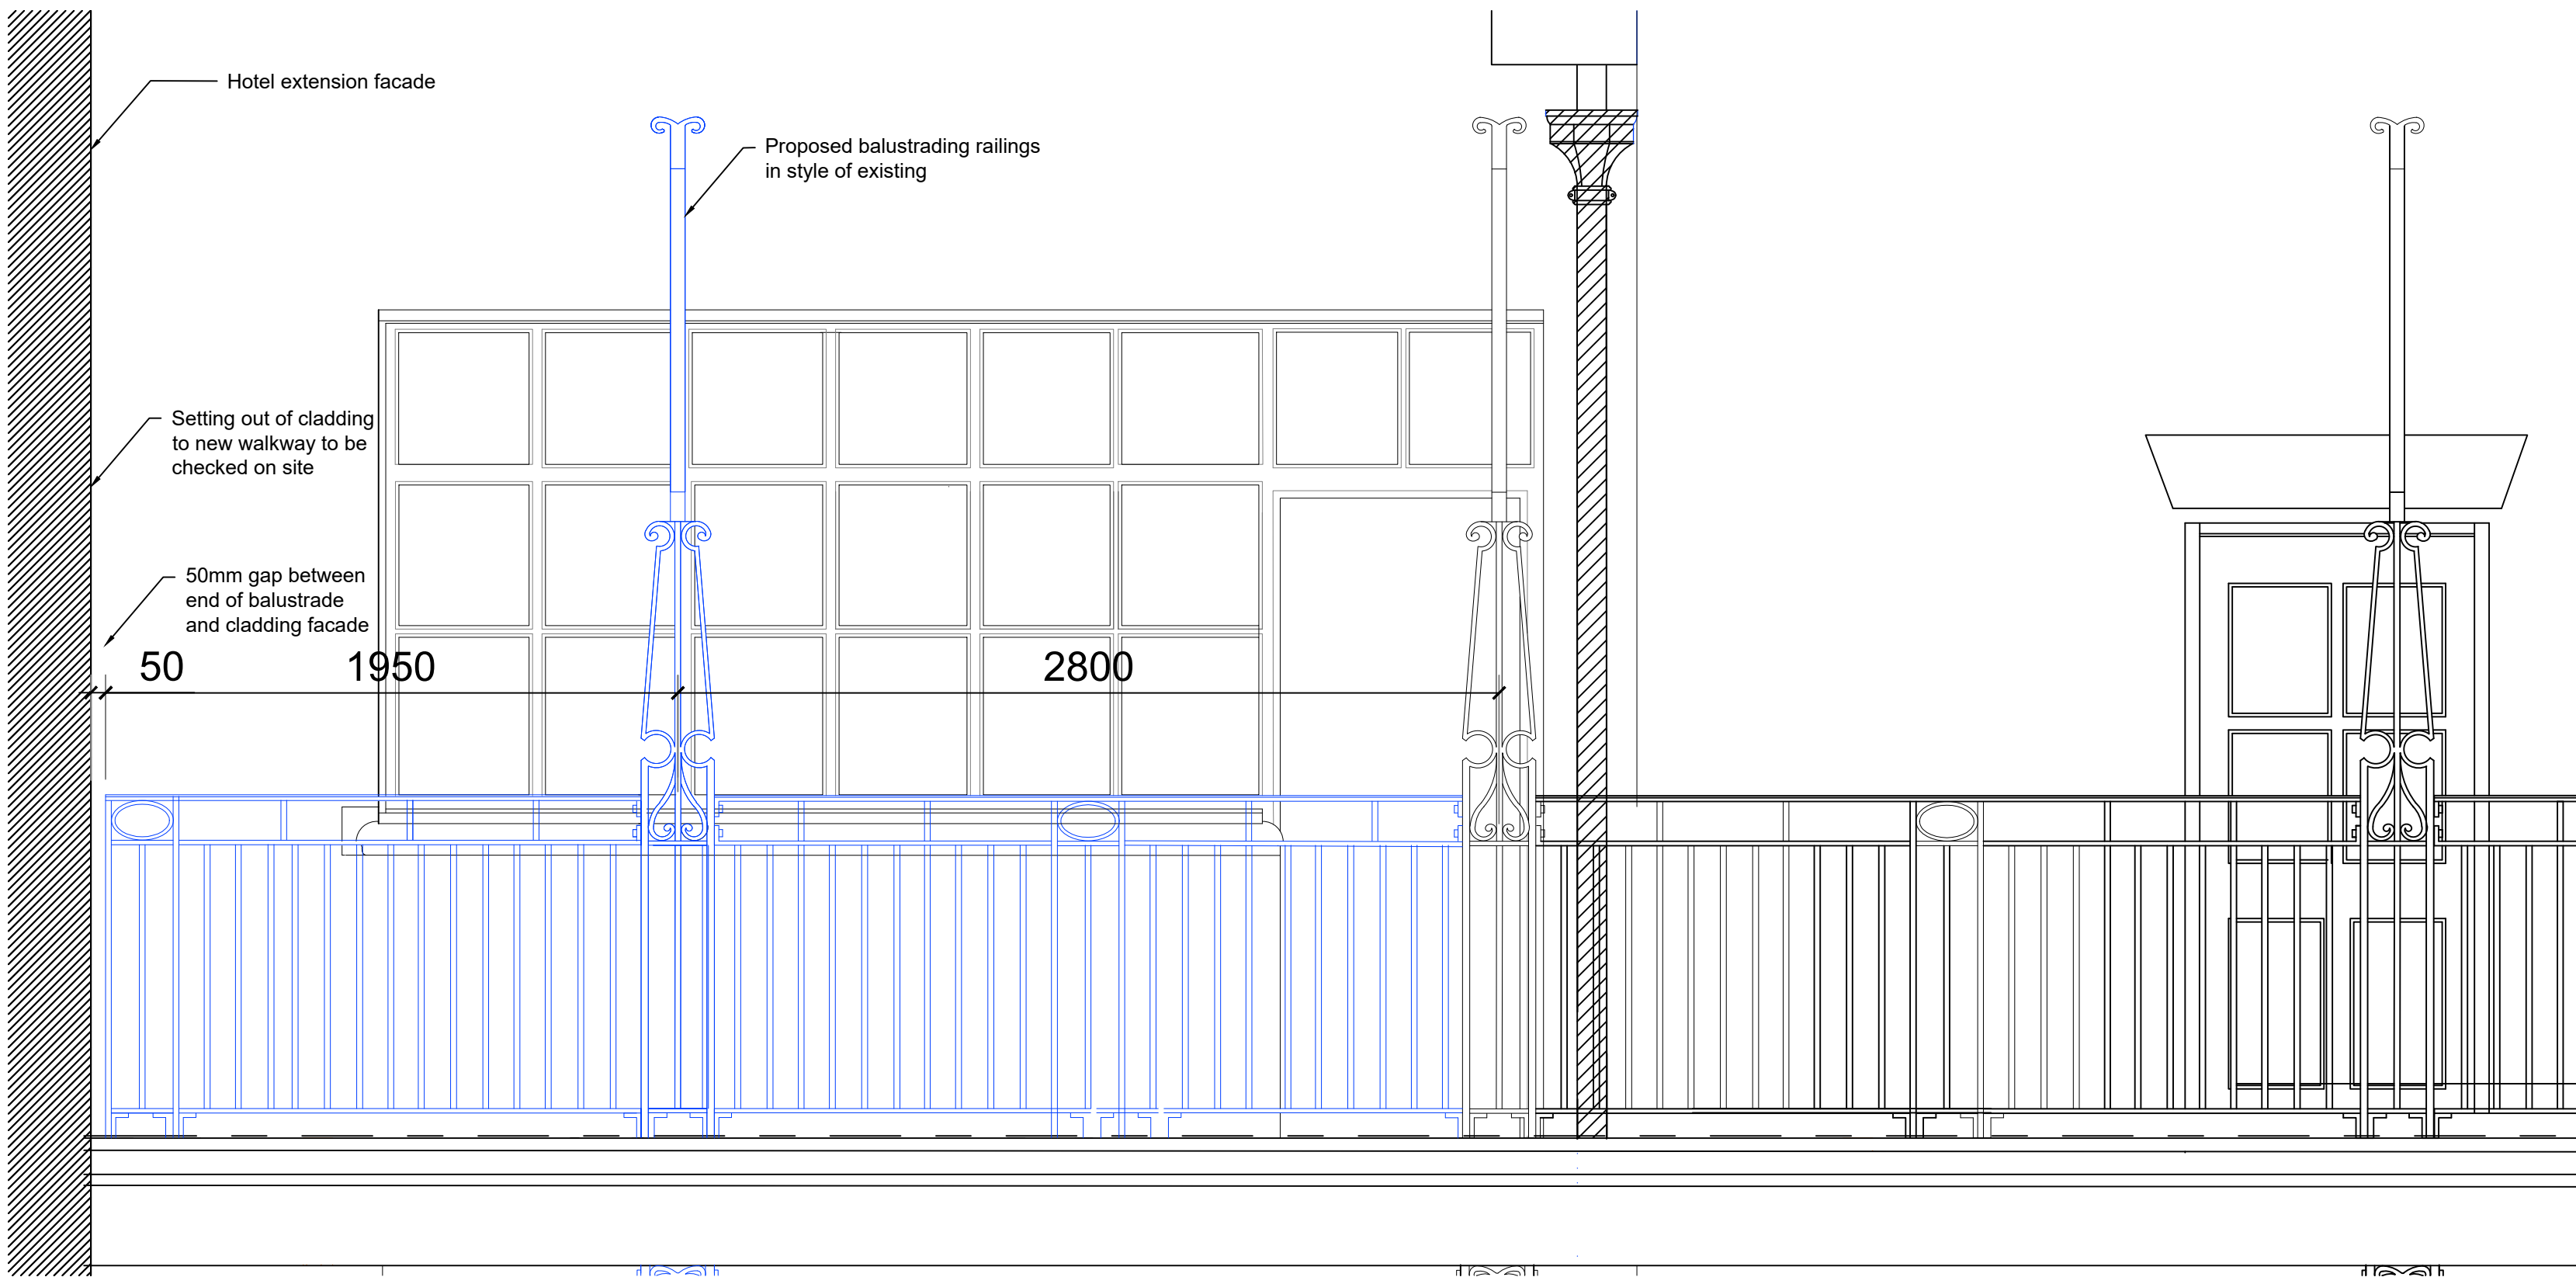

2
4302
Replacement Balustrade Detail
1:20

Notes:

Drawings are based on survey data and may not accurately represent what is physically present.

Do not scale from this drawing. All dimensions are to be verified on site before proceeding with the work.

All dimensions are in millimetres unless noted otherwise.

Purcell shall be notified in writing of any discrepancies.

Key Plan
not to scale

Proposed balustrading

C01	30.10.2024	JL	JPH	Previous Status A, now For Construction
P01	18.07.2024	JL	JPH	For review and comment
REV	DATE	BY	CHK	DESCRIPTION

CLIENT

Allied London

PROJECT

London Road Fire Station

JOB NUMBER

240242

TITLE

Walkway Balustrade to Hotel Façade Detail

SIZE
A1L

SCALE
varies

REV
C01 CR - Construction Record

DRAWING NUMBER
LRFS-PUR-00-XX-DR-A-4302

PURCELL® IS THE REGISTERED TRADE NAME FOR PURCELL ARCHITECTURE LTD AND ALL SUBSIDIARY COMPANIES AND IS REGISTERED IN THE UNITED KINGDOM, EUROPEAN UNION, HONG KONG, CHINA AND AUSTRALIA. © PURCELL 2024. www.purcelluk.com

