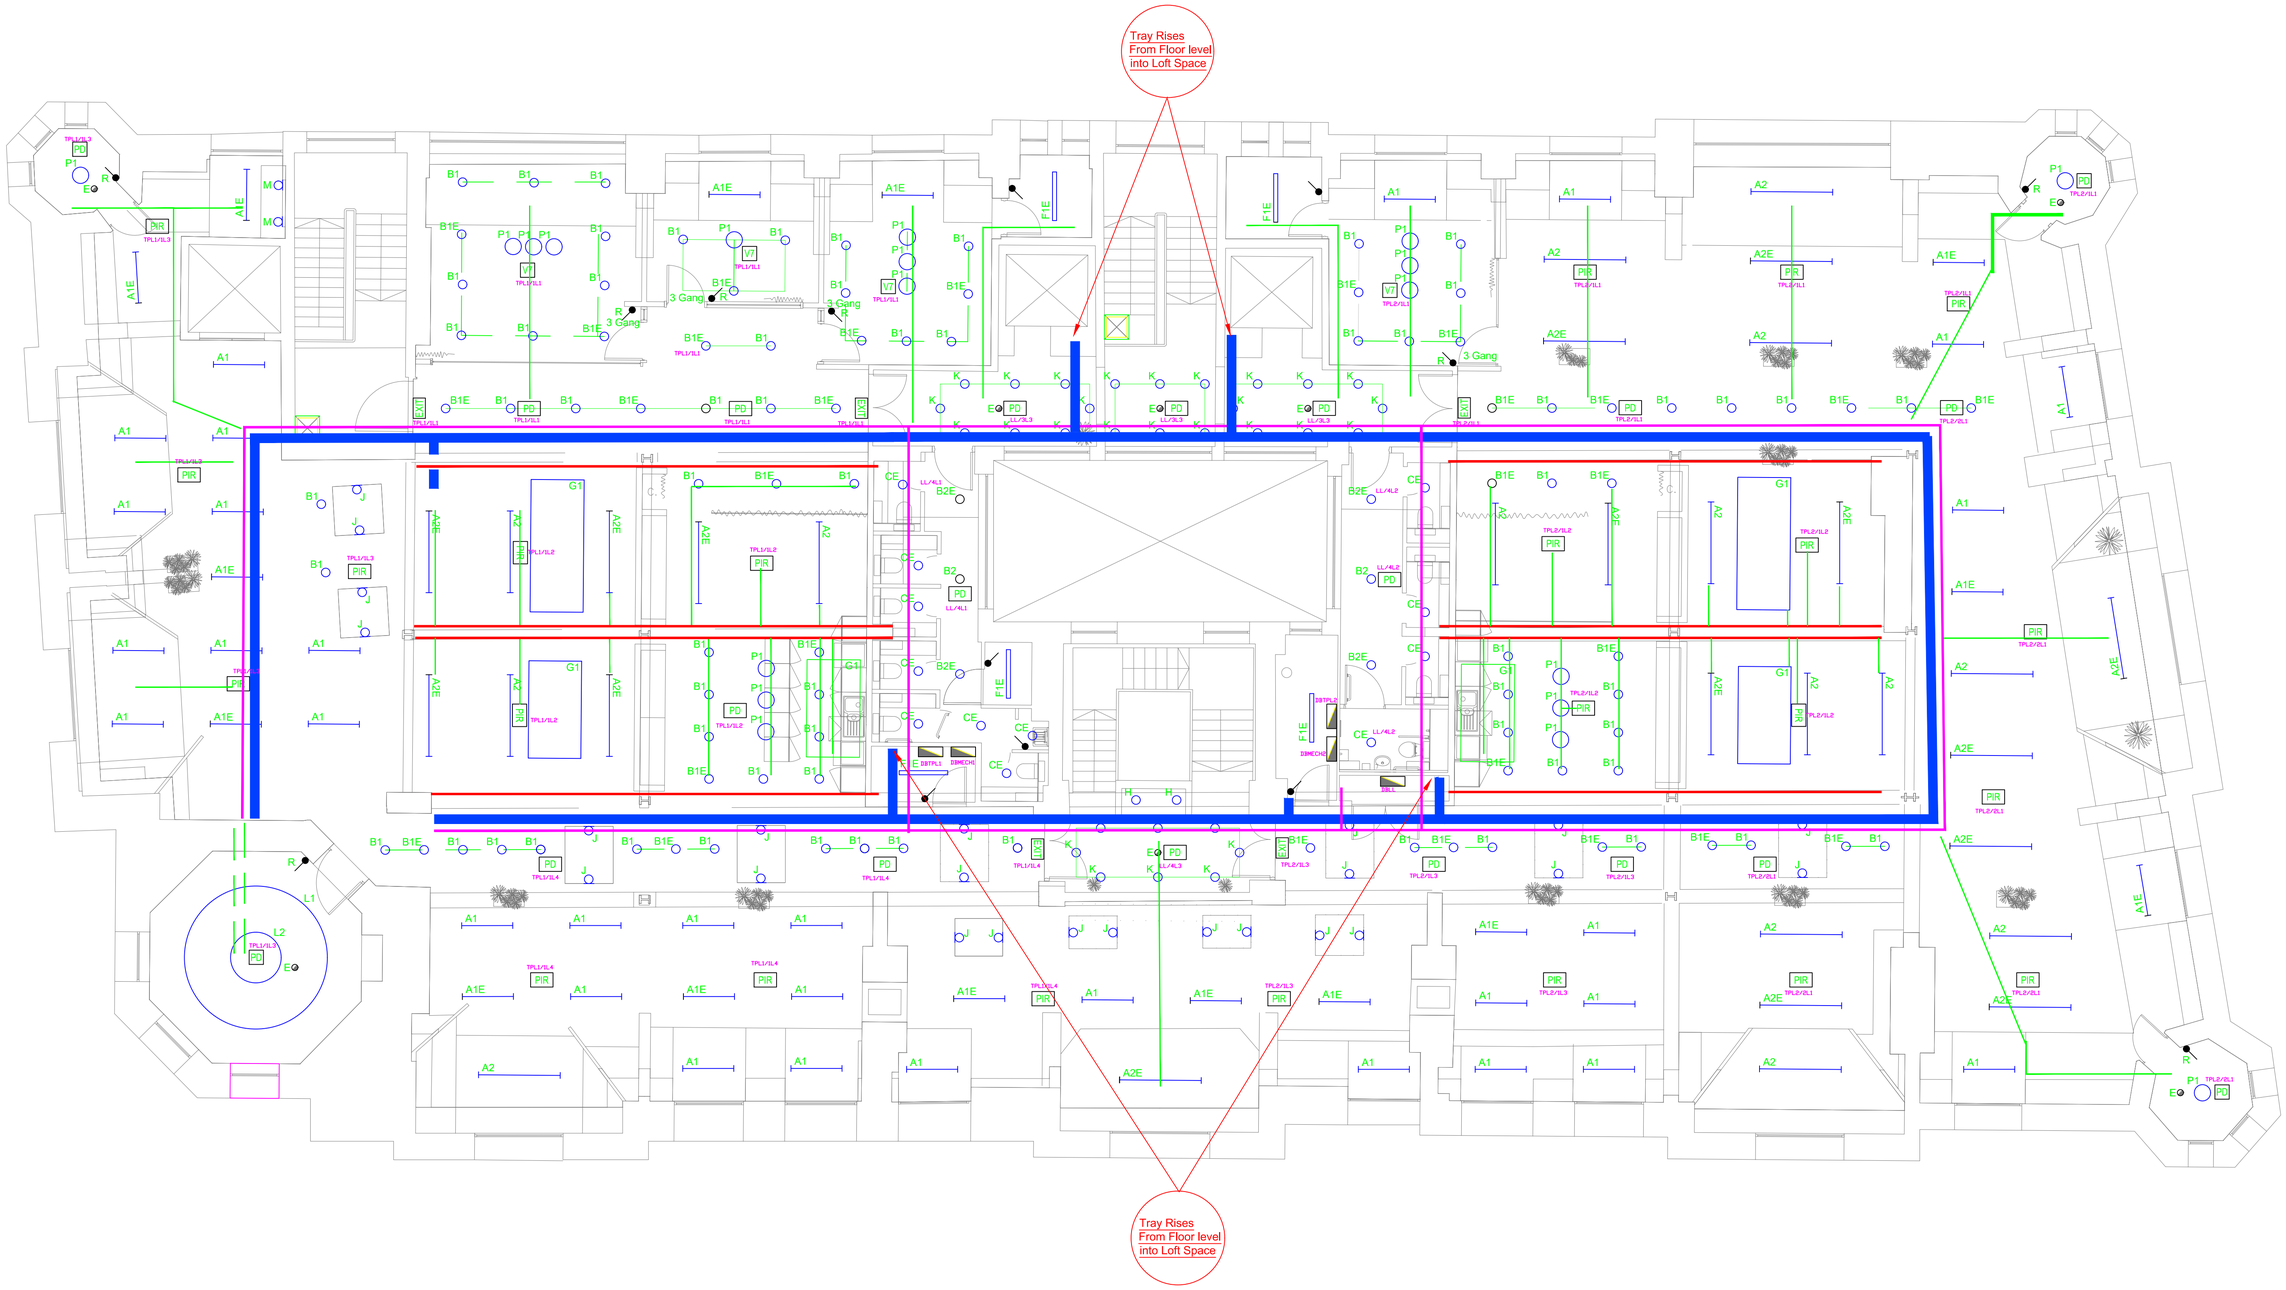


Legend:

- A1 — Suspended direct / indirect LED Dali linear (1140mm)
- A2 — Suspended / indirect LED Dali linear (1700mm)
- B1 — Suspended LED Dali Downlight
- B2 — Suspended LED Dali Downlight (IP44)
- C — Recessed LED Dali Downlight (IP44)
- F1E — Suspended LED IP65 batten Luminaire (1190mm)
- G1 — Bespoke Feature LED linear Luminaire to be integrated into Architectural feature
- P1 — Suspended LED Feature Pendant
- E — Stand-alone recessed LED pin spot Emergency
- H — Suspended feature pendant - Resident Bloom Pendant Small
- J — Surface mounted LED Spotlight Astro Ascoli
- K — Track mounted Directional Spotlight
- L1 — Suspended LED circular pendant Doppio Direct (Diameter 3500mm)
- L2 — Suspended LED Circular pendant Doppio Direct (Diameter 1240mm)
- R — Retractive surface mounted switch
- Manual surface mounted
- M — Dali Dimmable Wall Lamp - Fritz Hansen Caravaggio Read
- PIR — Dali Dimmable PIR
- PD — None Dali PIR Occupancy Detector
- V7 — Dali Vitesse 7 LCM
- EXIT — Illuminated 'Exit' Sign

- 50mm Cable Tray in Loft Space serving fire alarm cabling
- 225mm Cable Tray in Loft Space serving Electrical cabling

KONECT ELECTRICAL SERVICES
Unit 1 Brook House, Demmings Road
Demmings Industrial Estate Cheadle, Stockport SK8 2PE
Tel: 0161 428 7482 www.konect-electrical.co.uk

CLIENT	Contract Services R&R Ltd
JOB TITLE	5th Floor, 196 Deansgate, Manchester
DRAWING TITLE	Construction
DESCRIPTION	Lighting

REVISION	JOB NUMBER	DRAWING NUMBER	SCALE @ A1	DATE	DRAWN BY
	9103	K-HLC-05	1:75	24.10.24	KO