



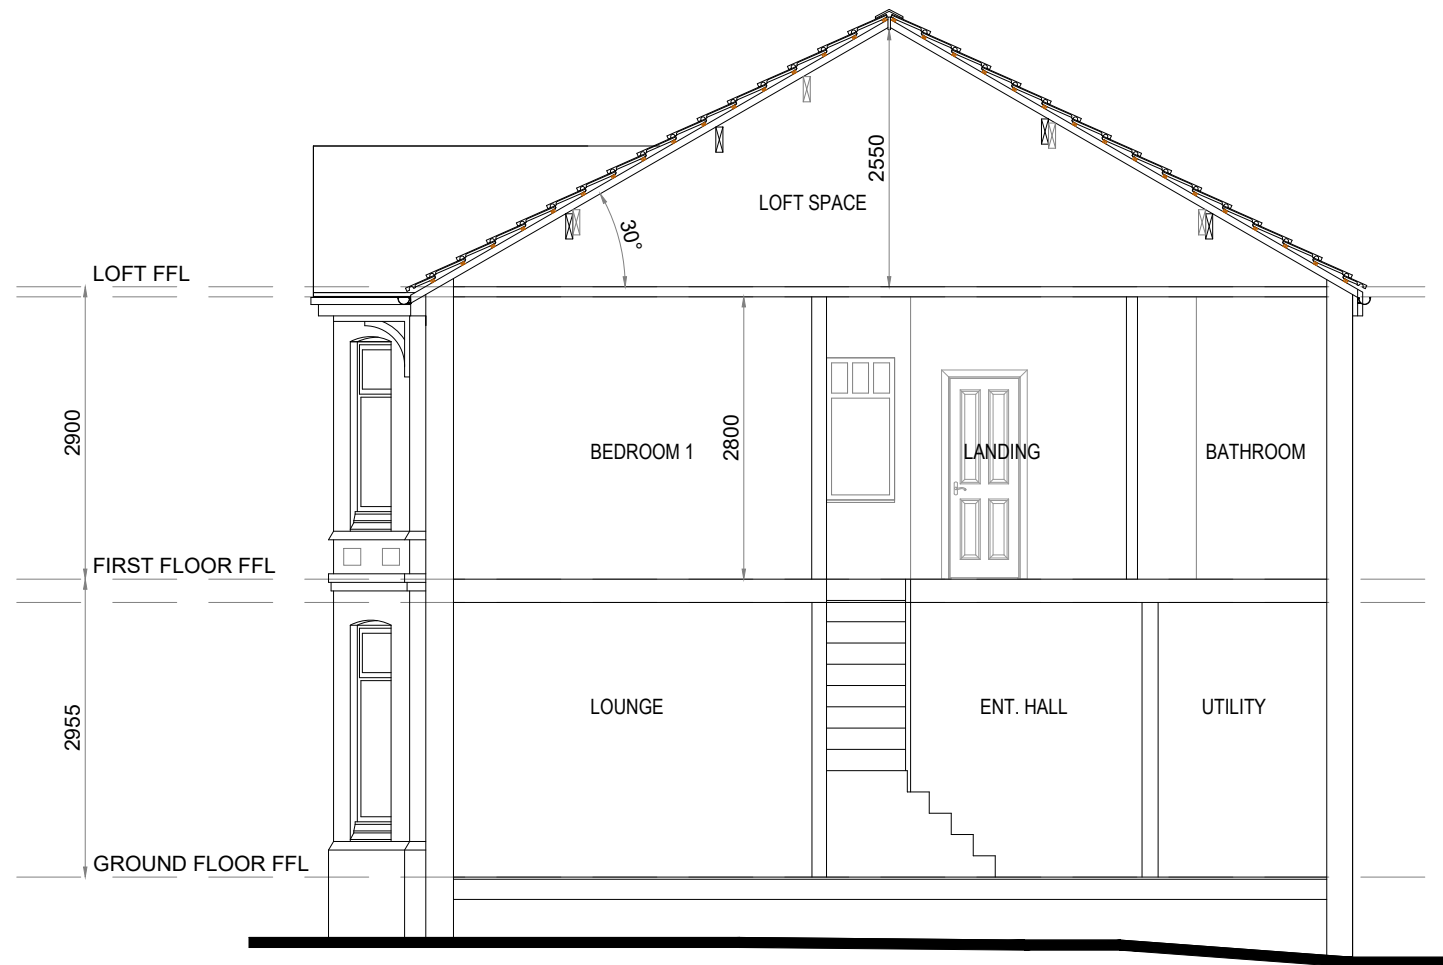

EXISTING SECTION
A-A

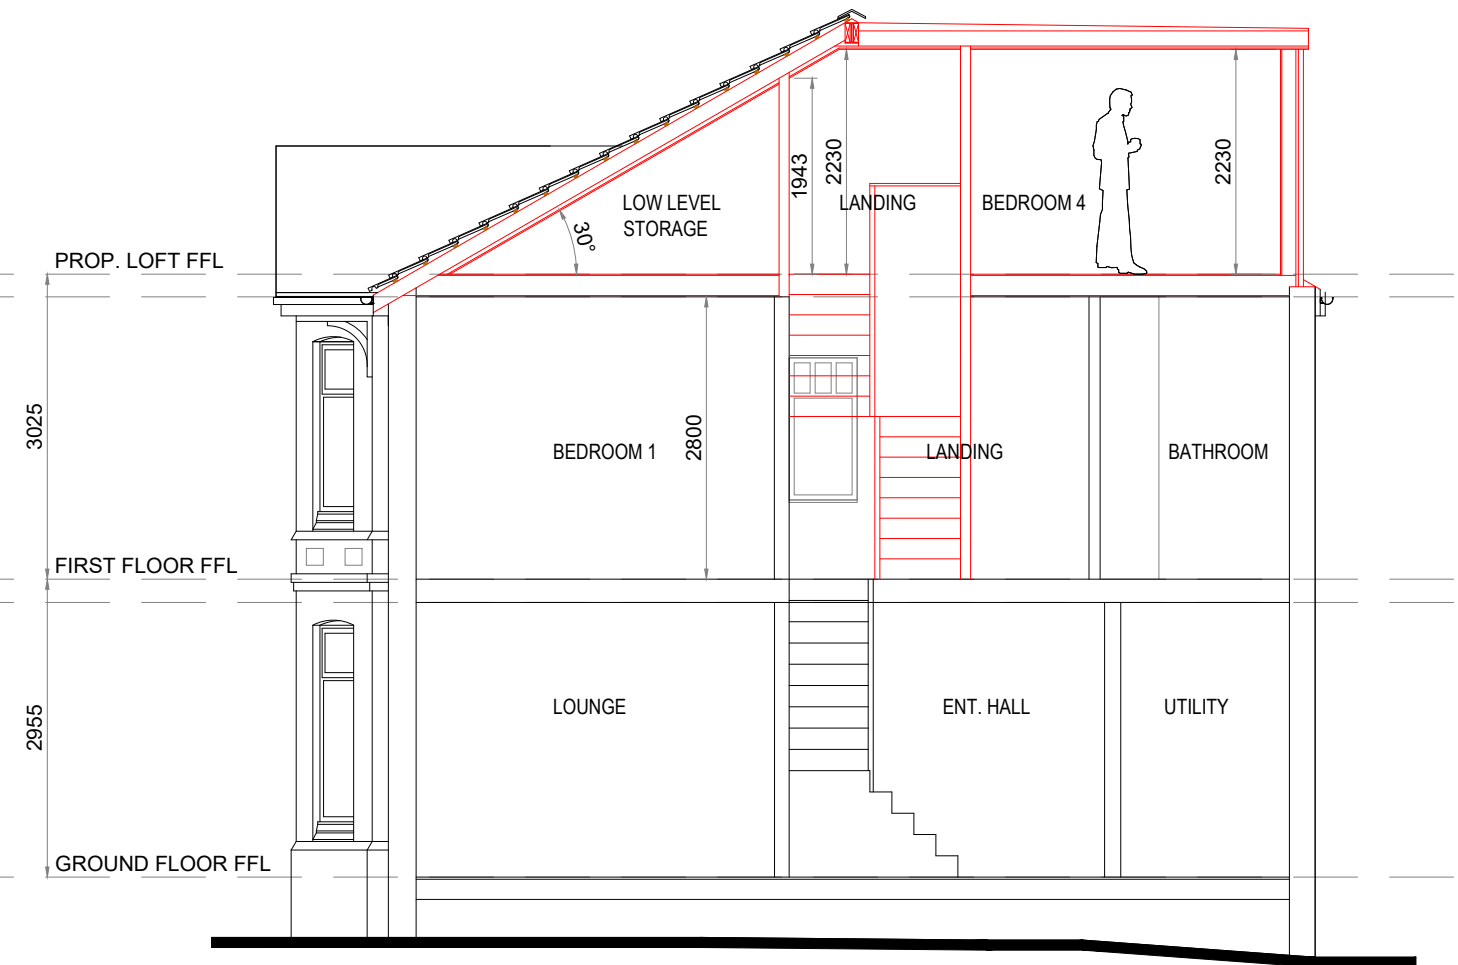

PROPOSED SECTION
A-A

PROJECT	PROPOSED ALTERATIONS / EXTENSION 5 DAWLISH ROAD CHORLTON-CUM-HARDY, MANCHESTER M21 8XR	TITLE EXISTING & PROPOSED SECTION A-A	DATE	DRG No. 537/03
			18.03.25	
CLIENT	ALEC		SCALE	AMENDMENT A
			1:75 (A3)	