Revision: 0 Drawn: KH Checked: AR Approved: RD Date: 2024-11-14

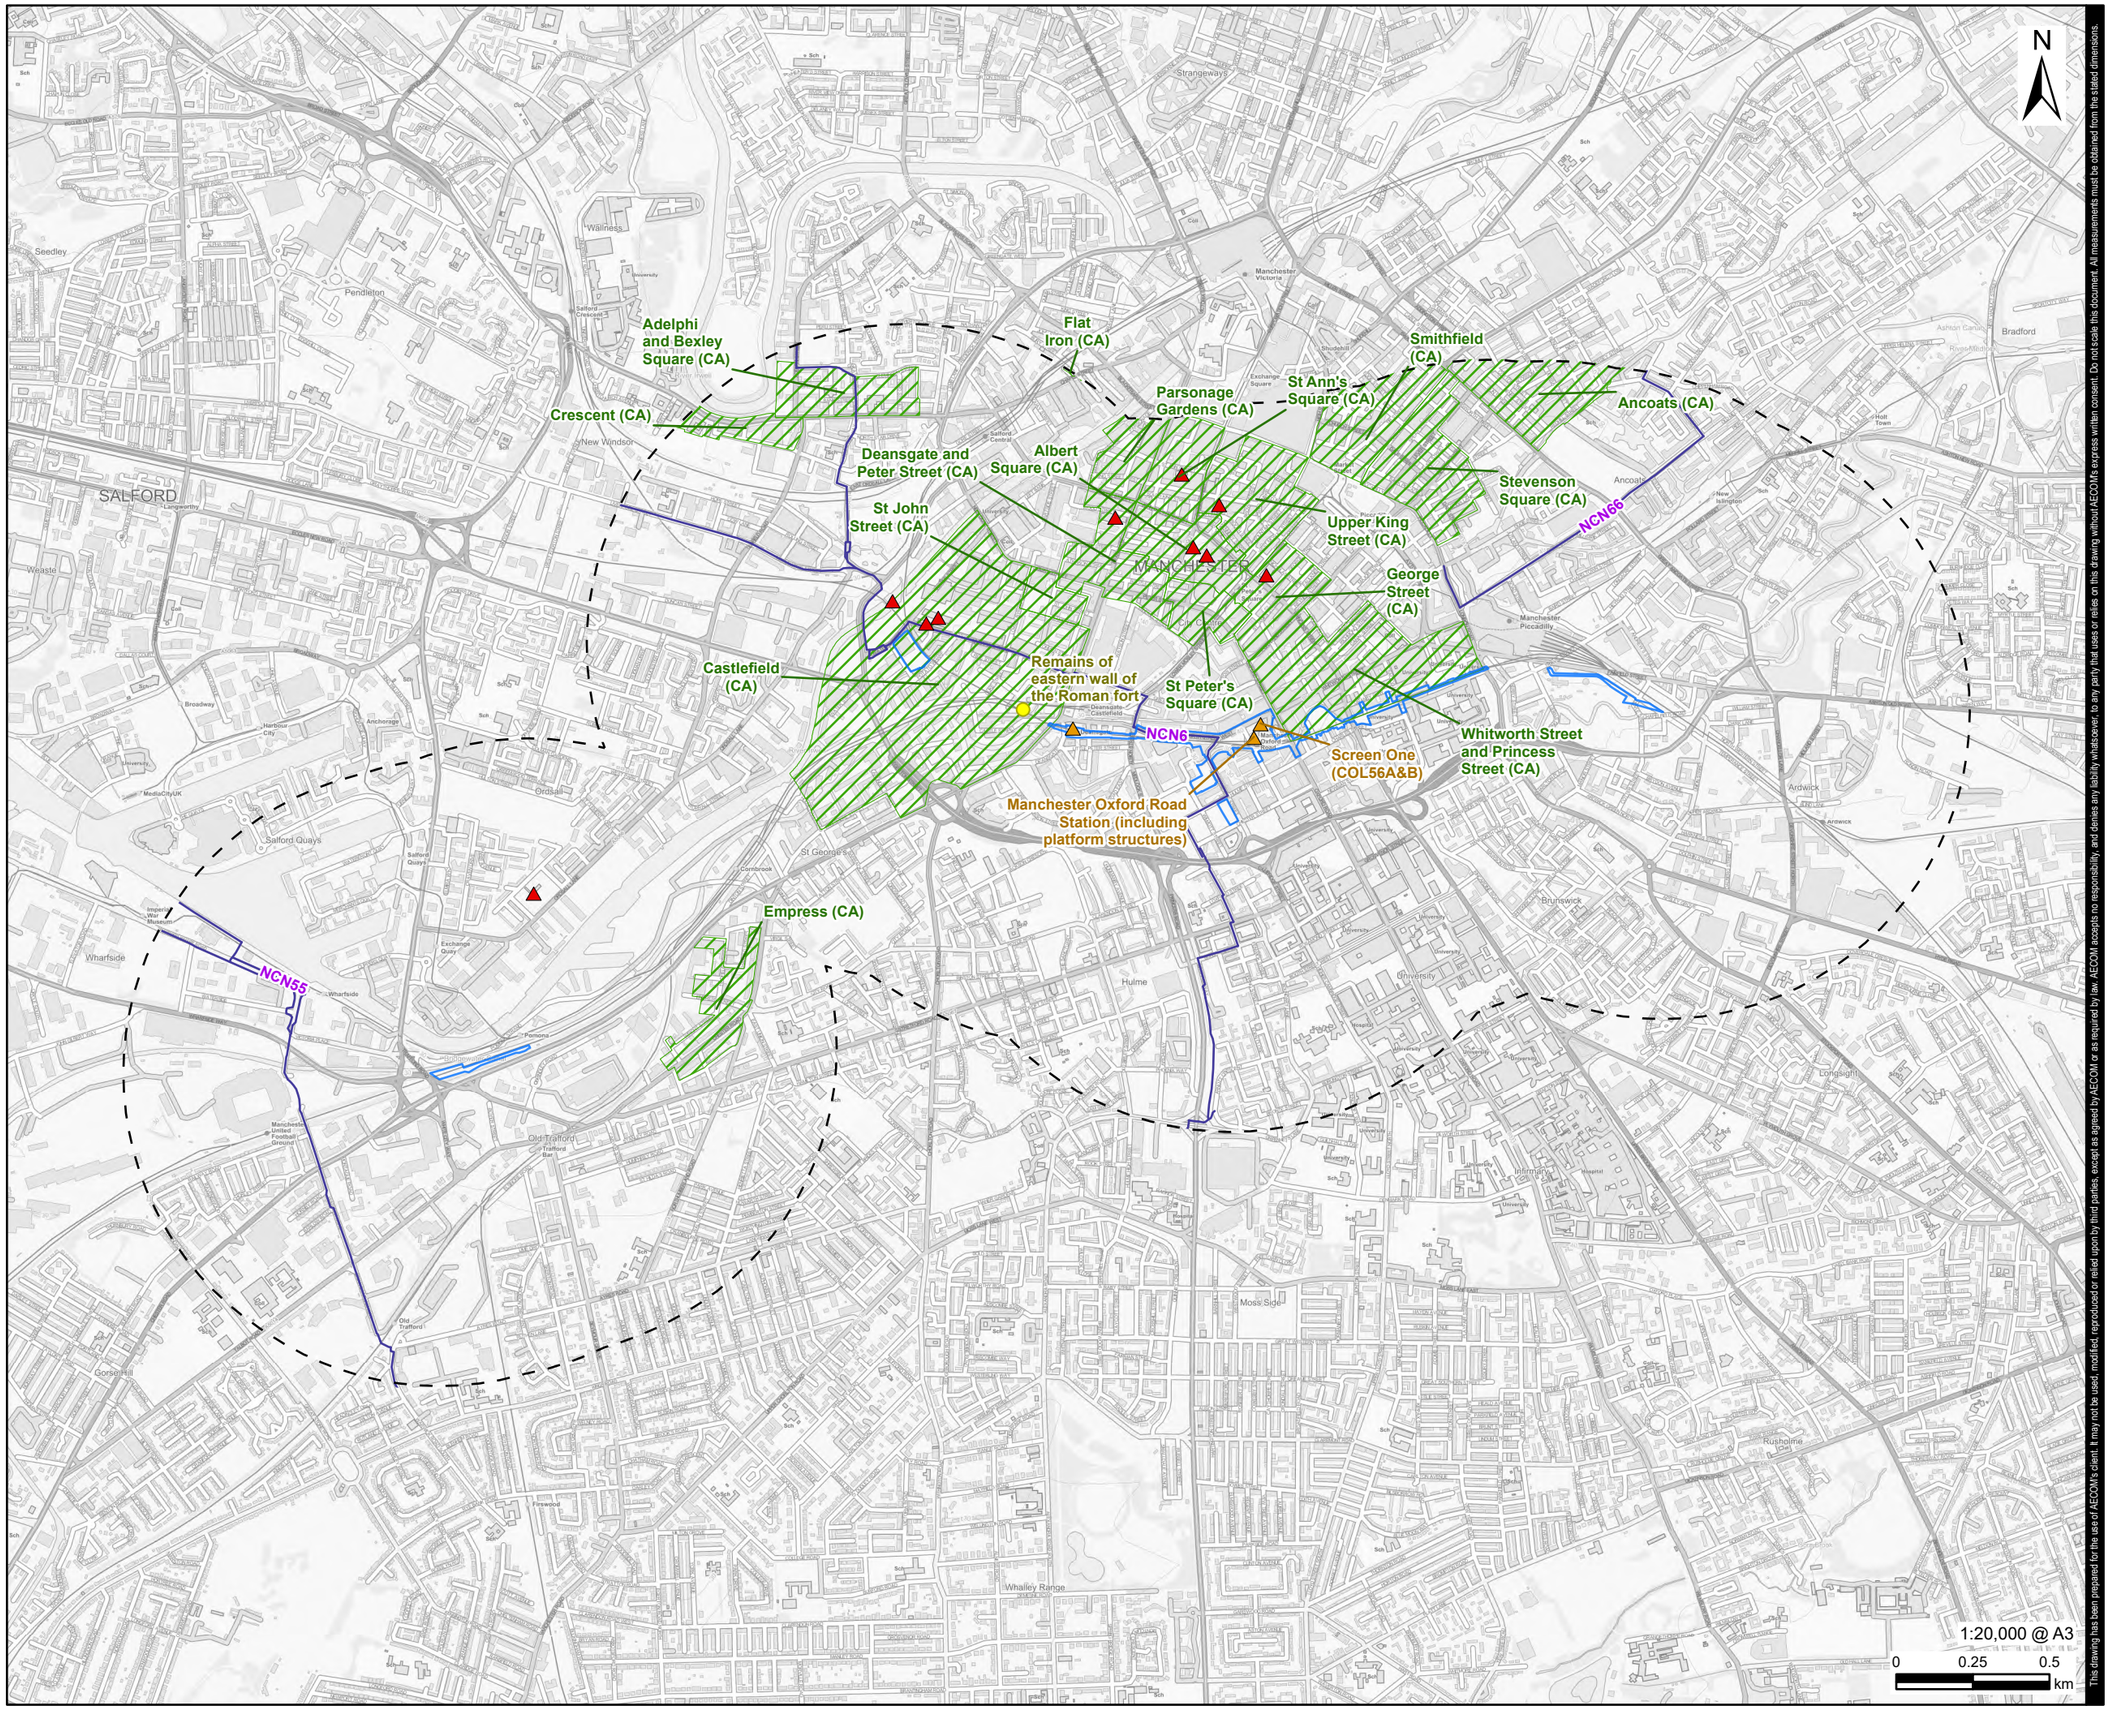

This drawing has been prepared for the use of AECOM's client. It may not be used, modified, reproduced or relied upon by third parties, except as agreed by AECOM or as required by law. AECOM accepts no responsibility, and denies any liability whatsoever, to any party that uses or relies on this drawing without AECOM's express written consent. Do not scale this document. All measurements must be obtained from the stated dimensions.

AECOM

PROJECT

Manchester Oxford Road Station

CLIENT

Network Rail

CONSULTANT

Aldgate Tower
2, Leman Street
London E1 8FA
United Kingdom
T +44-0207-645-2000

LEGEND

- Indicative Site Boundary
- 1km Study Area
- Listed Building - Grade I
- Listed Building - Grade II
- Scheduled Monument
- National Cycle Network (NCN)
- Conservation Area (CA)

NOTES

1. Reproduced from Ordnance Survey digital map data © Crown copyright 2024. All rights reserved. Licence number 0100031673.
2. © Historic England 2024. Contains Ordnance Survey data © Crown copyright and database right 2024. The Historic England GIS Data contained in this material was obtained on 10/10/2024. The most publicly available up to date Historic England GIS Data can be obtained from HistoricEngland.org.uk.
3. Only Grade II listed buildings within the site boundary have been shown, refer to Heritage Chapter for more detail on listed buildings outside of RLB.
4. Sustrans National Cycle Network data contains Ordnance Survey data © Crown copyright and database rights 2024. Data provided by Sustrans: https://www.sustrans.org.uk/.

ISSUE PURPOSE

Combined EIA Screening and Scoping

PROJECT NUMBER

60686616

FIGURE TITLE

Landscape Designations

FIGURE NUMBER

Figure 9

Filename: \\ra.aecomnet.com\IE\IE\ALondon\JALCONDP\PPSW001\UKL\ONGPPPSW001\1\PE\Library\GIS_DATA\Projects\Manchester Oxford Road Station\02_Maps\MORS_Environmentalimpactassessment_181002\04_Landscape\Visual\MORS_LAV_Fig9_LandscapeDesignations.aprx