

1. Front - Proposed

1:100

2. Left Side - Proposed


1:100

3. Rear - Proposed

1:100


4. Right Side - Proposed

1:100

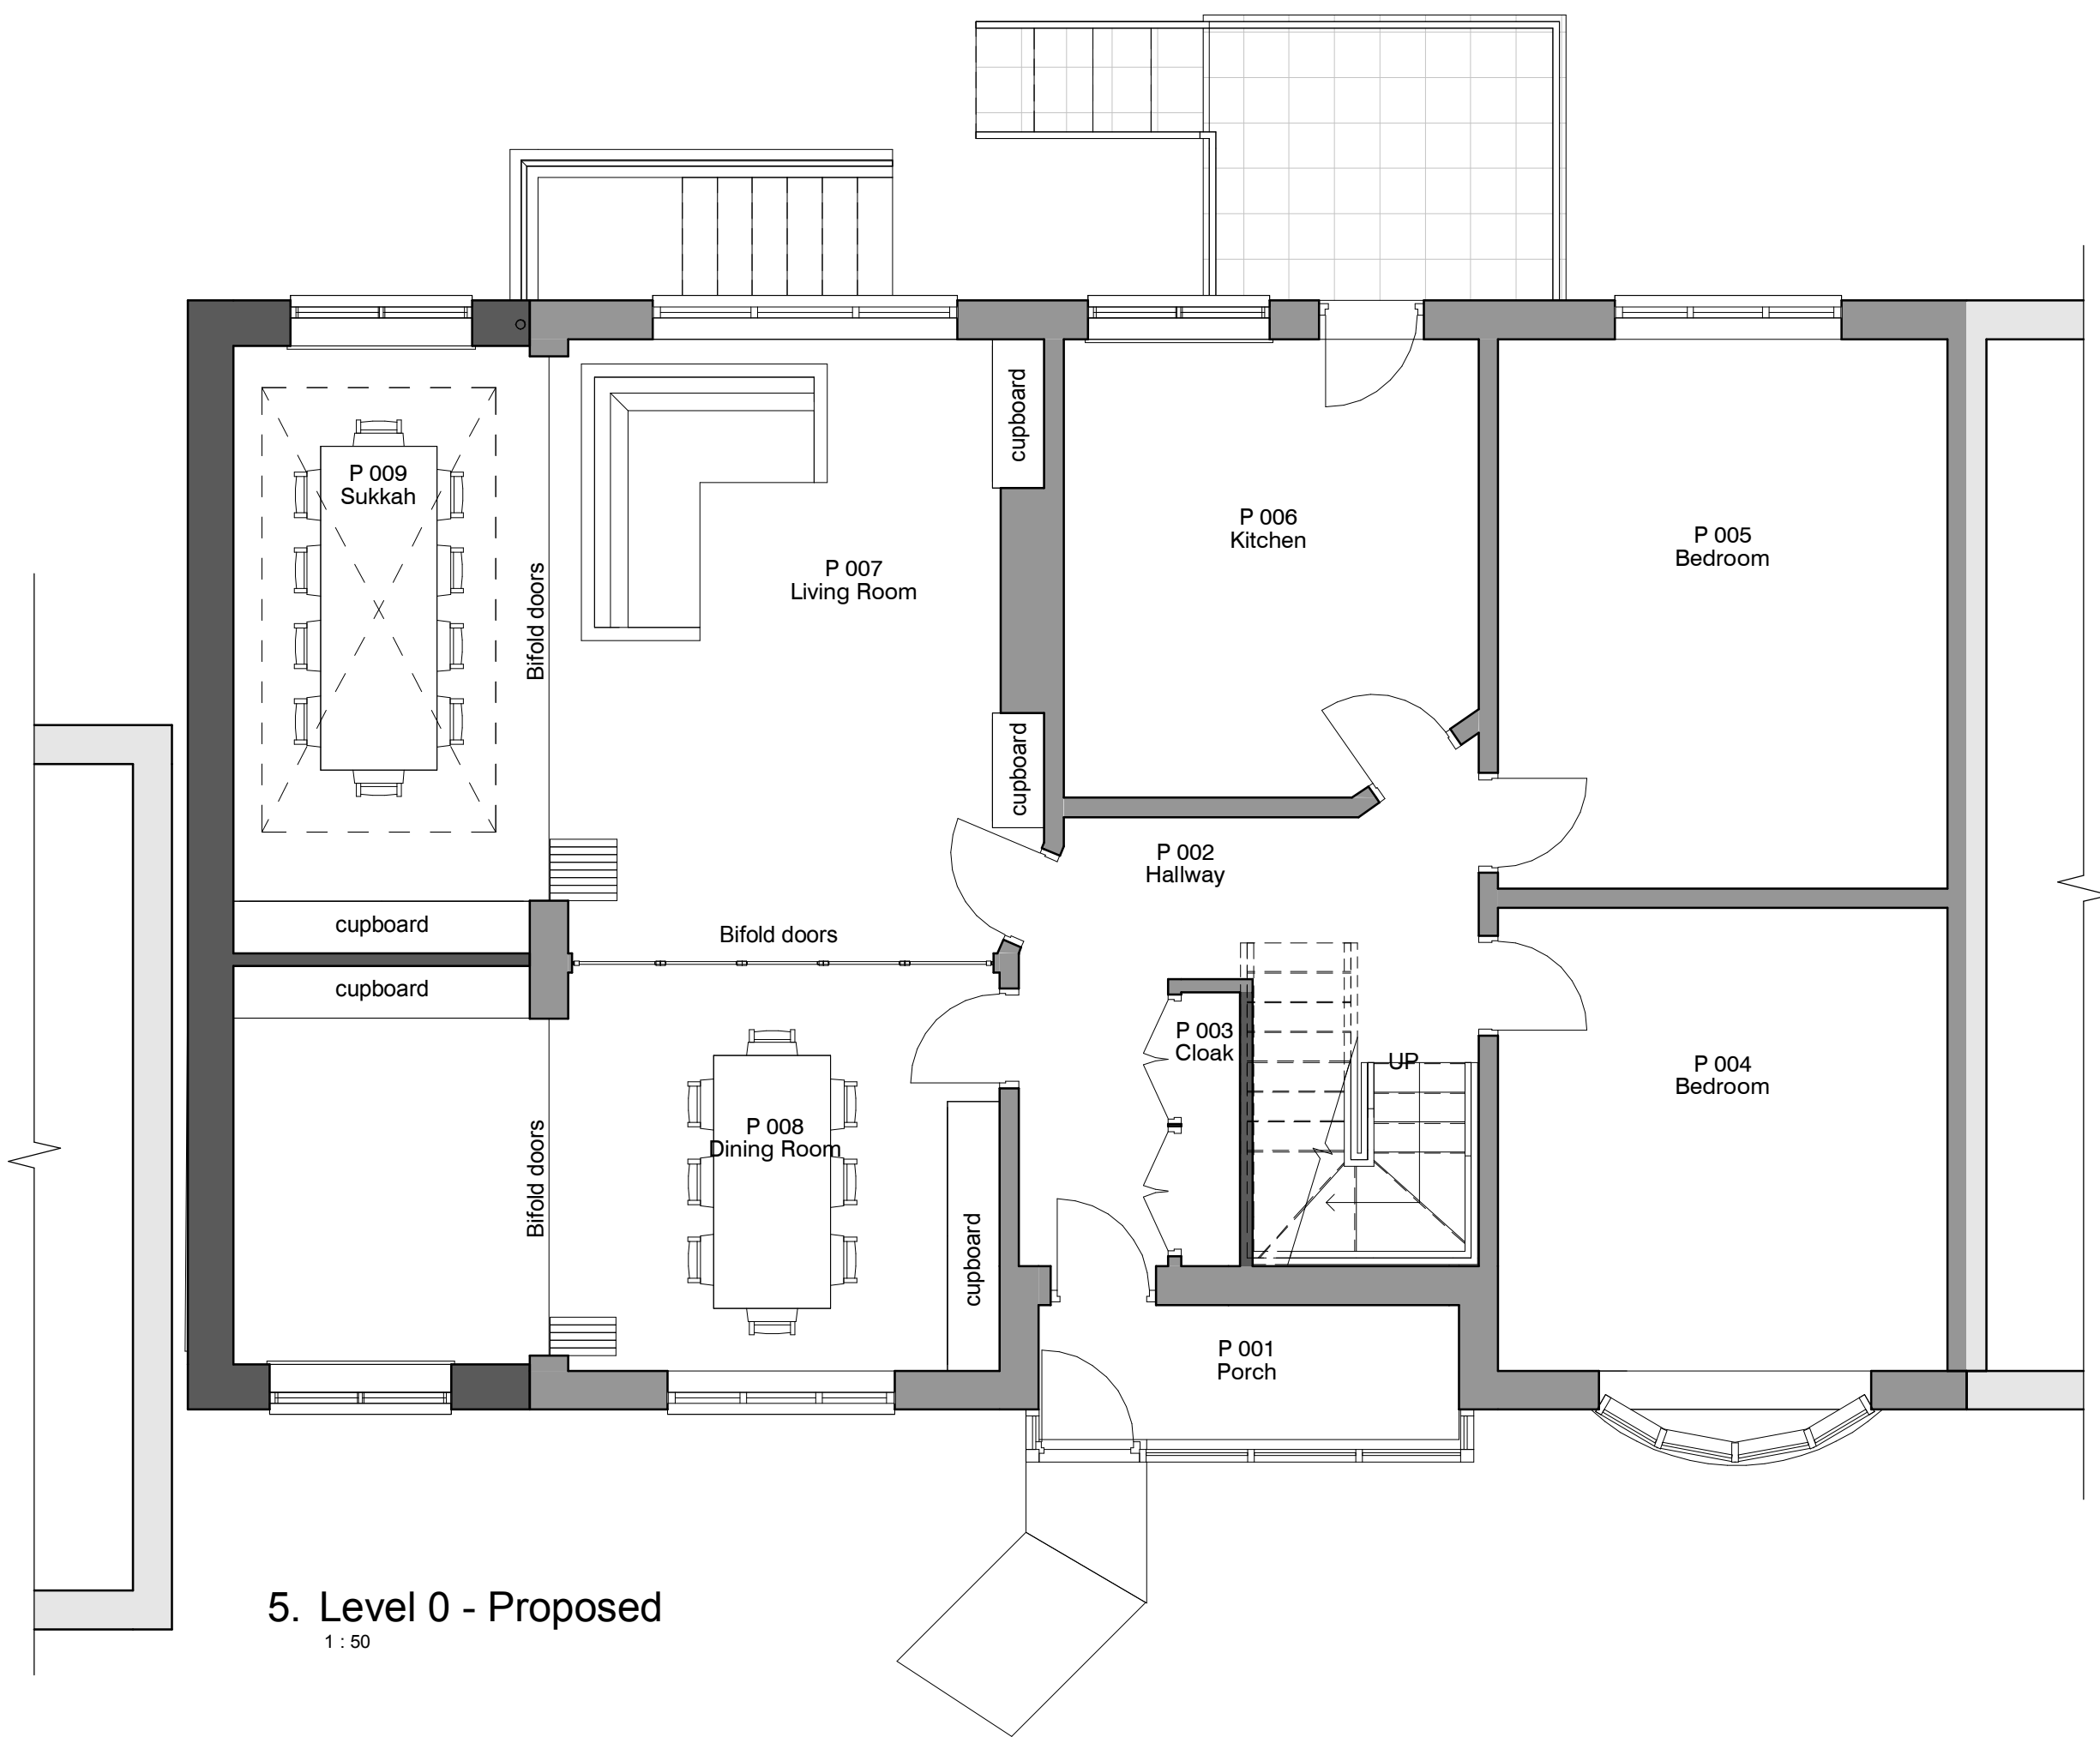


5. Level 0 - Proposed

1:50

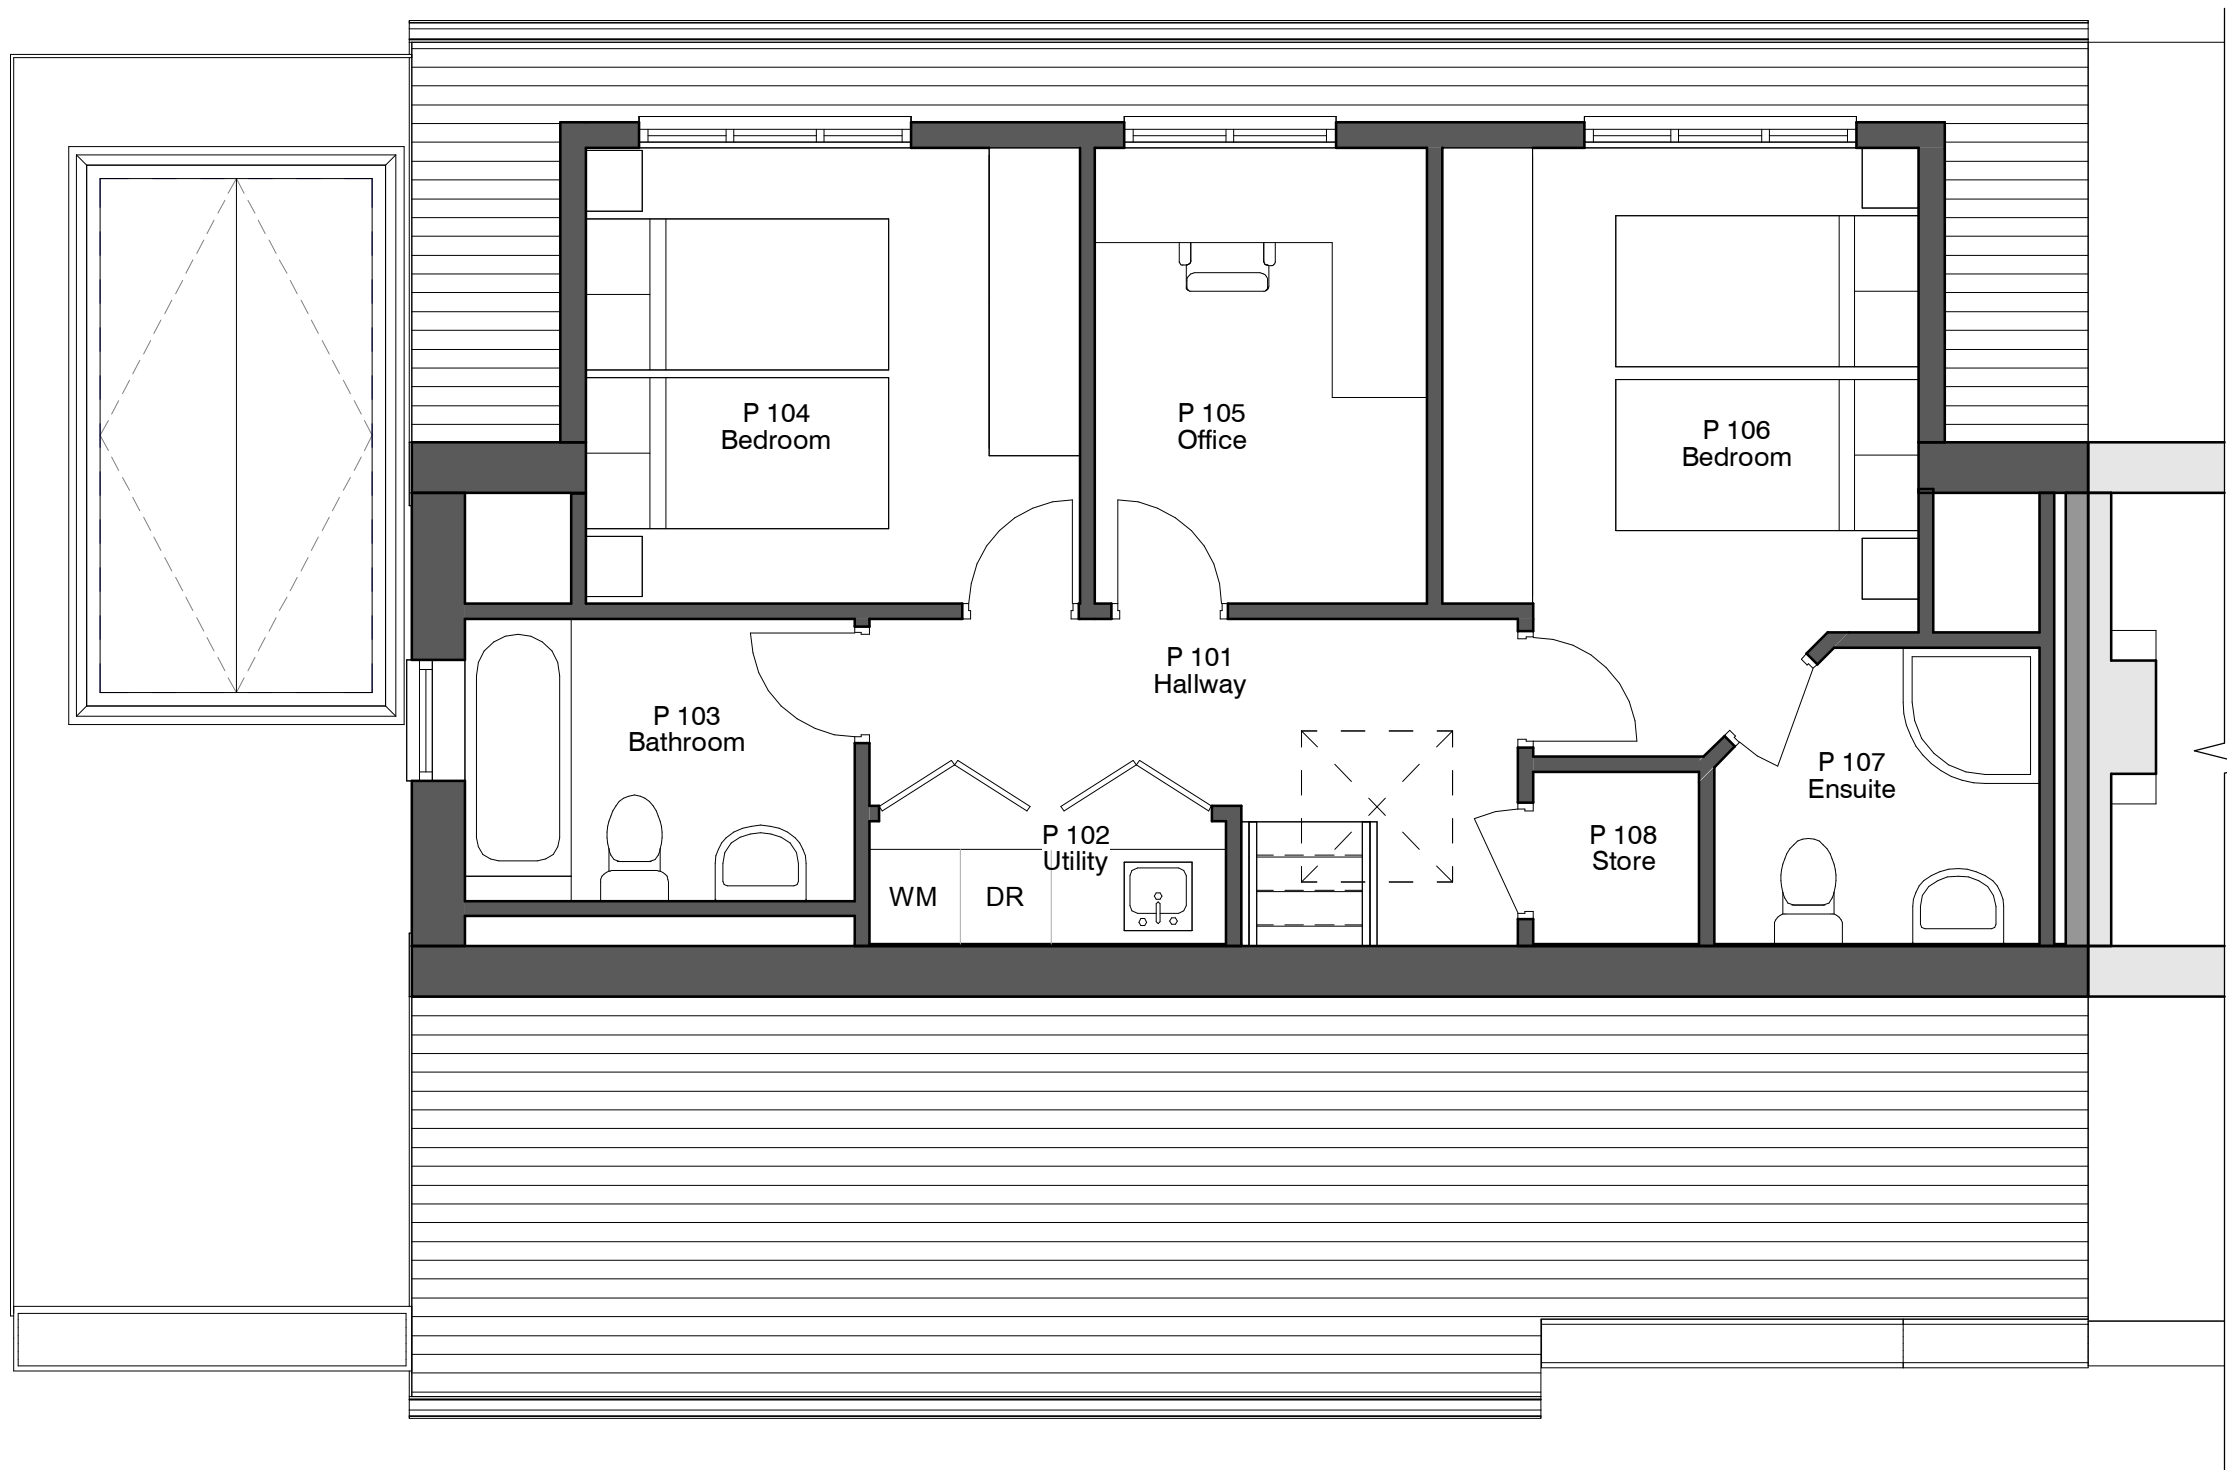

6. Level 1 - Proposed

1:50

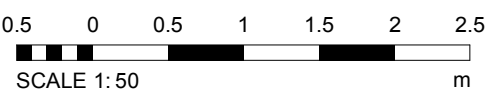

3	Partial front wall	10/04/20
2	Current annotations	08/04/20
1	Layout changes	15/01/20
REV	DESCRIPTION	BY DATE
 office@radnorarchitecture.co.uk		
PROJECT 10 Belhaven Raod		
PROJECT NO.		RA25002
CLIENT		Wise
DATE		07 JAN 2020
DRAWN BY		ER
TITLE Proposed Plans and Elevations		
SHEET NO. 003.		REV. 3
SCALE @ A1		As indicated
NOTES © COPYRIGHT. ALL RIGHTS RESERVED. NO PART OF THIS PUBLICATION MAY BE REPRODUCED, EITHER WHOLLY OR IN PART, WITHOUT THE WRITTEN PERMISSION OF THE DESIGNER. ALL CONSTRUCTION AND DETAILING ARE TO BE CHECKED AND COMPLETED BY THE DESIGNER. CONSTRUCTION OF WORKING DRAWINGS IS TO BE BASED ON THE DESIGNER'S INTENT TO THE COMPLETION OF STATUTORY LEGISLATION, BUILDING CODES OF PRACTICE AND INDUSTRY STANDARDS. ALL CONSTRUCTION ON THE DRAWING ARE UNLIMITED UNLESS INDICATED OTHERWISE.		