




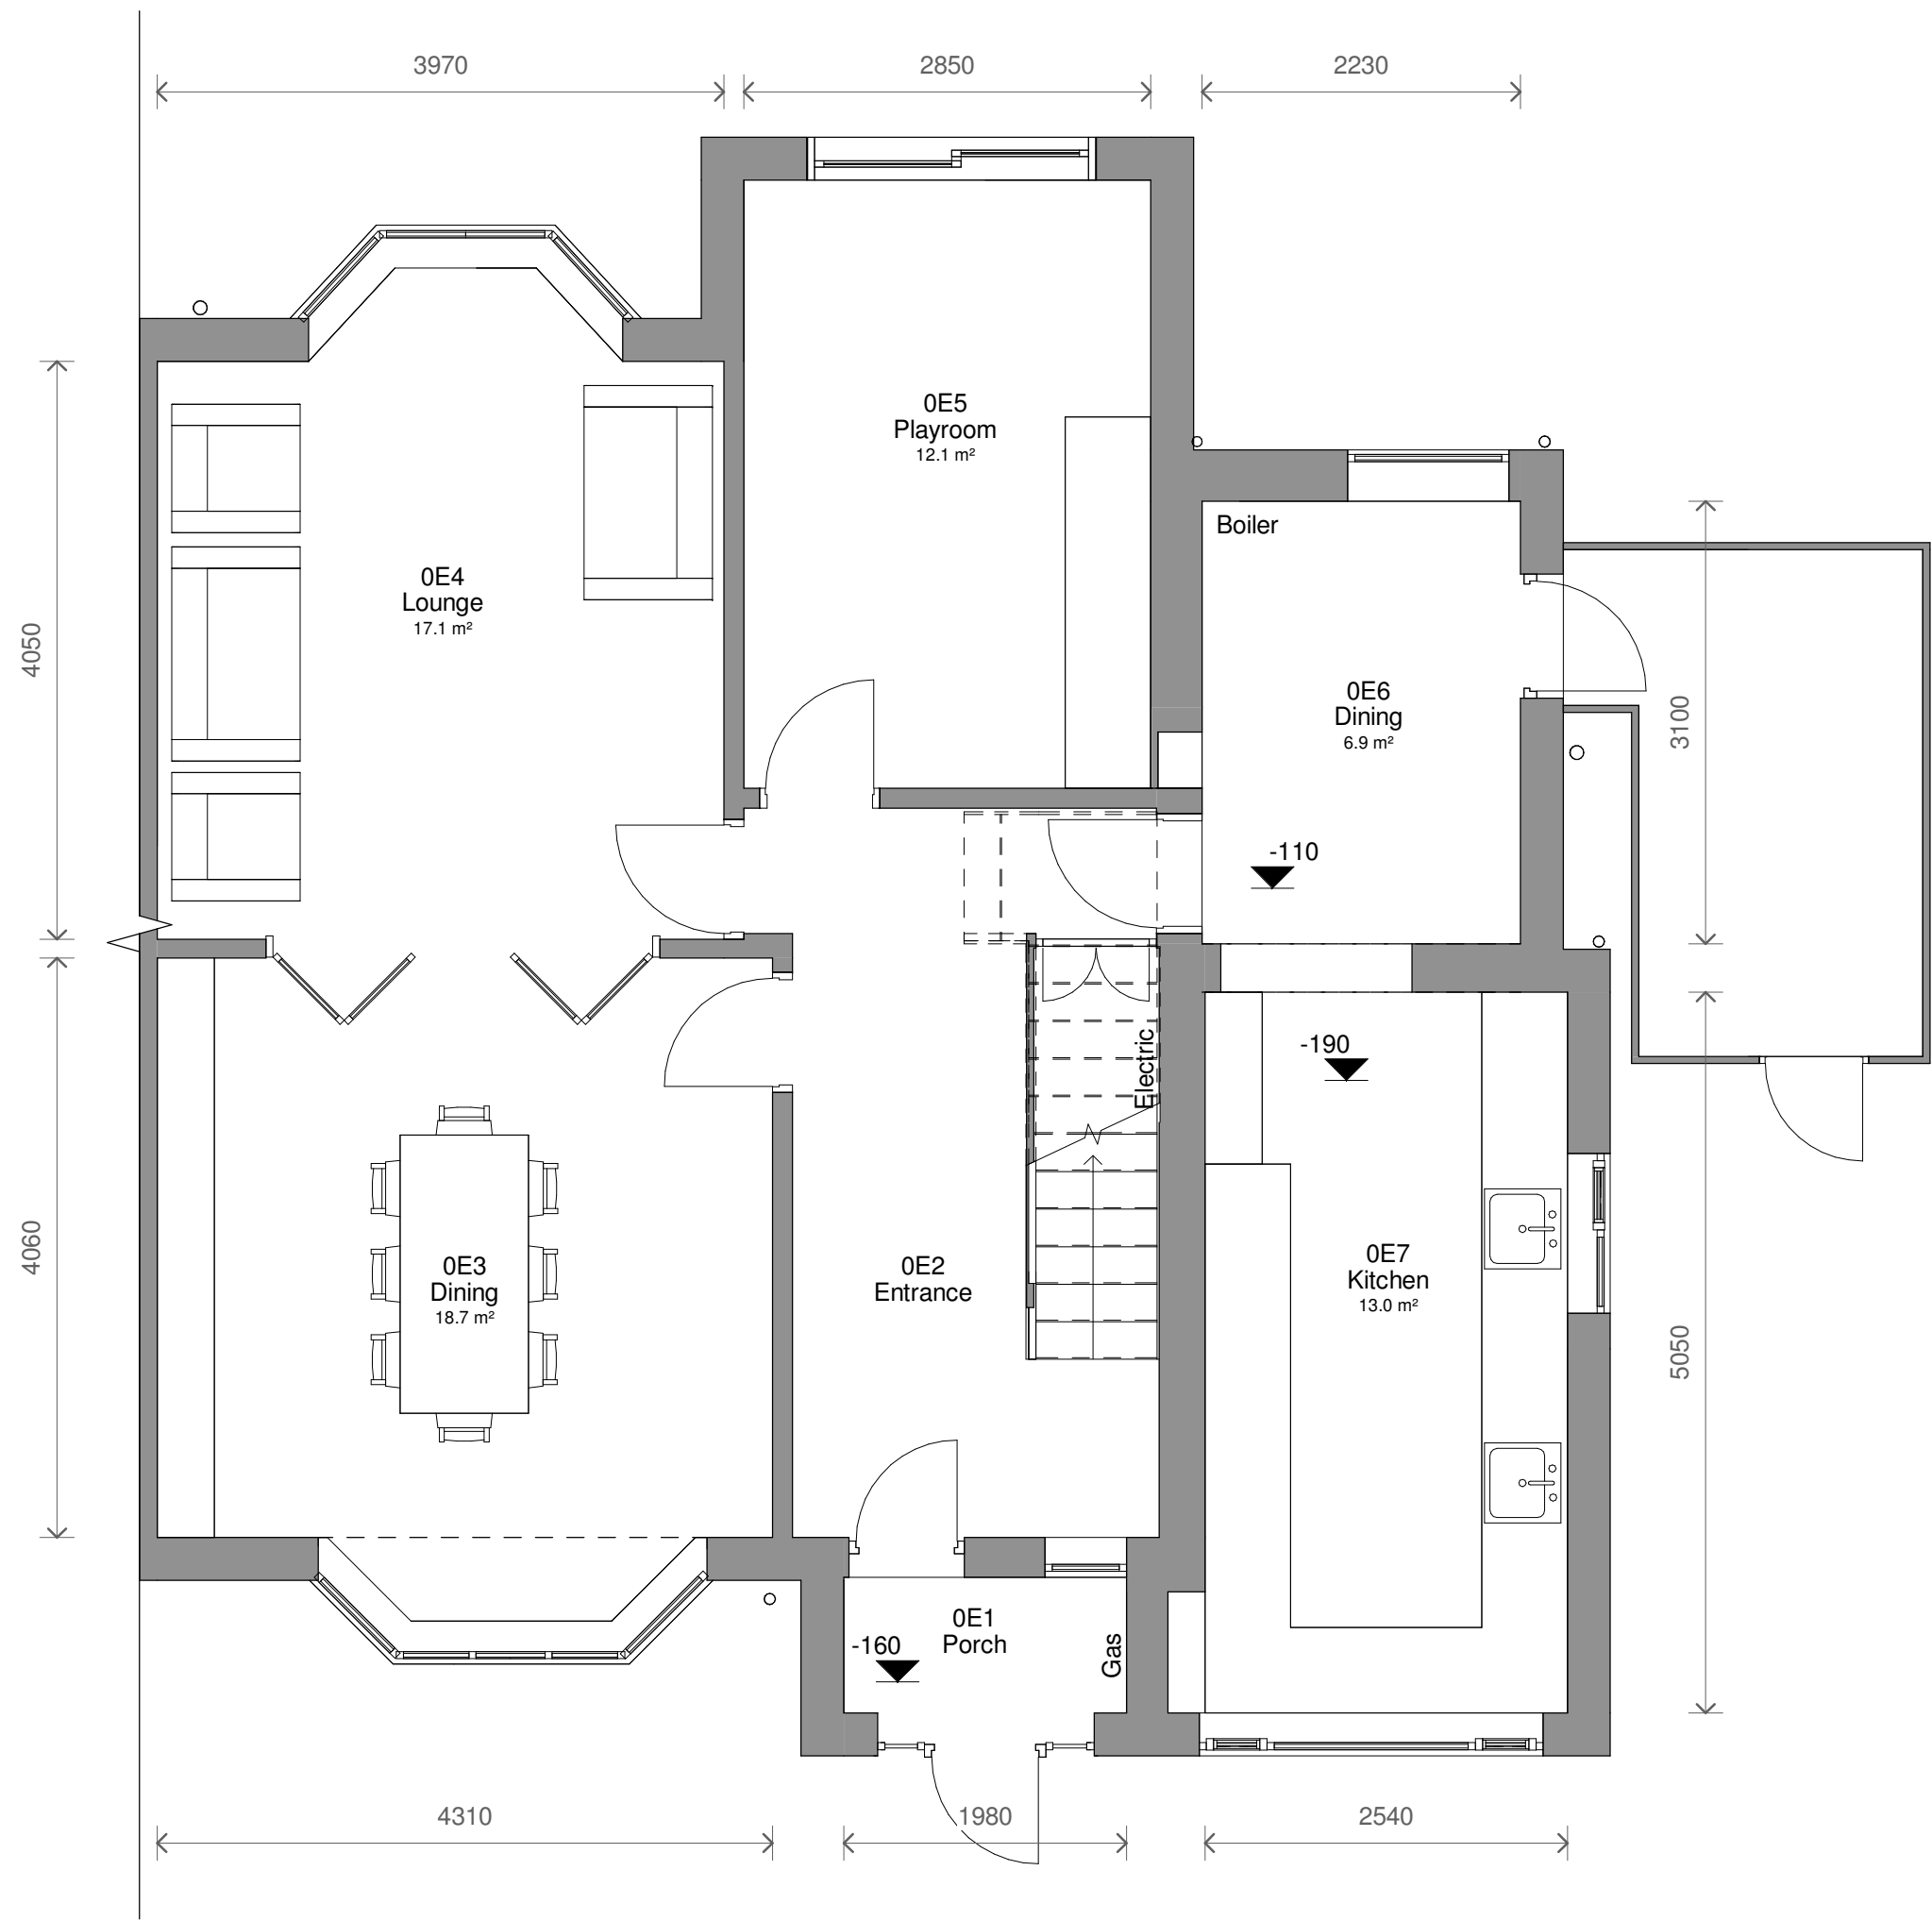


1 Level 0 - Existing  
1 : 50

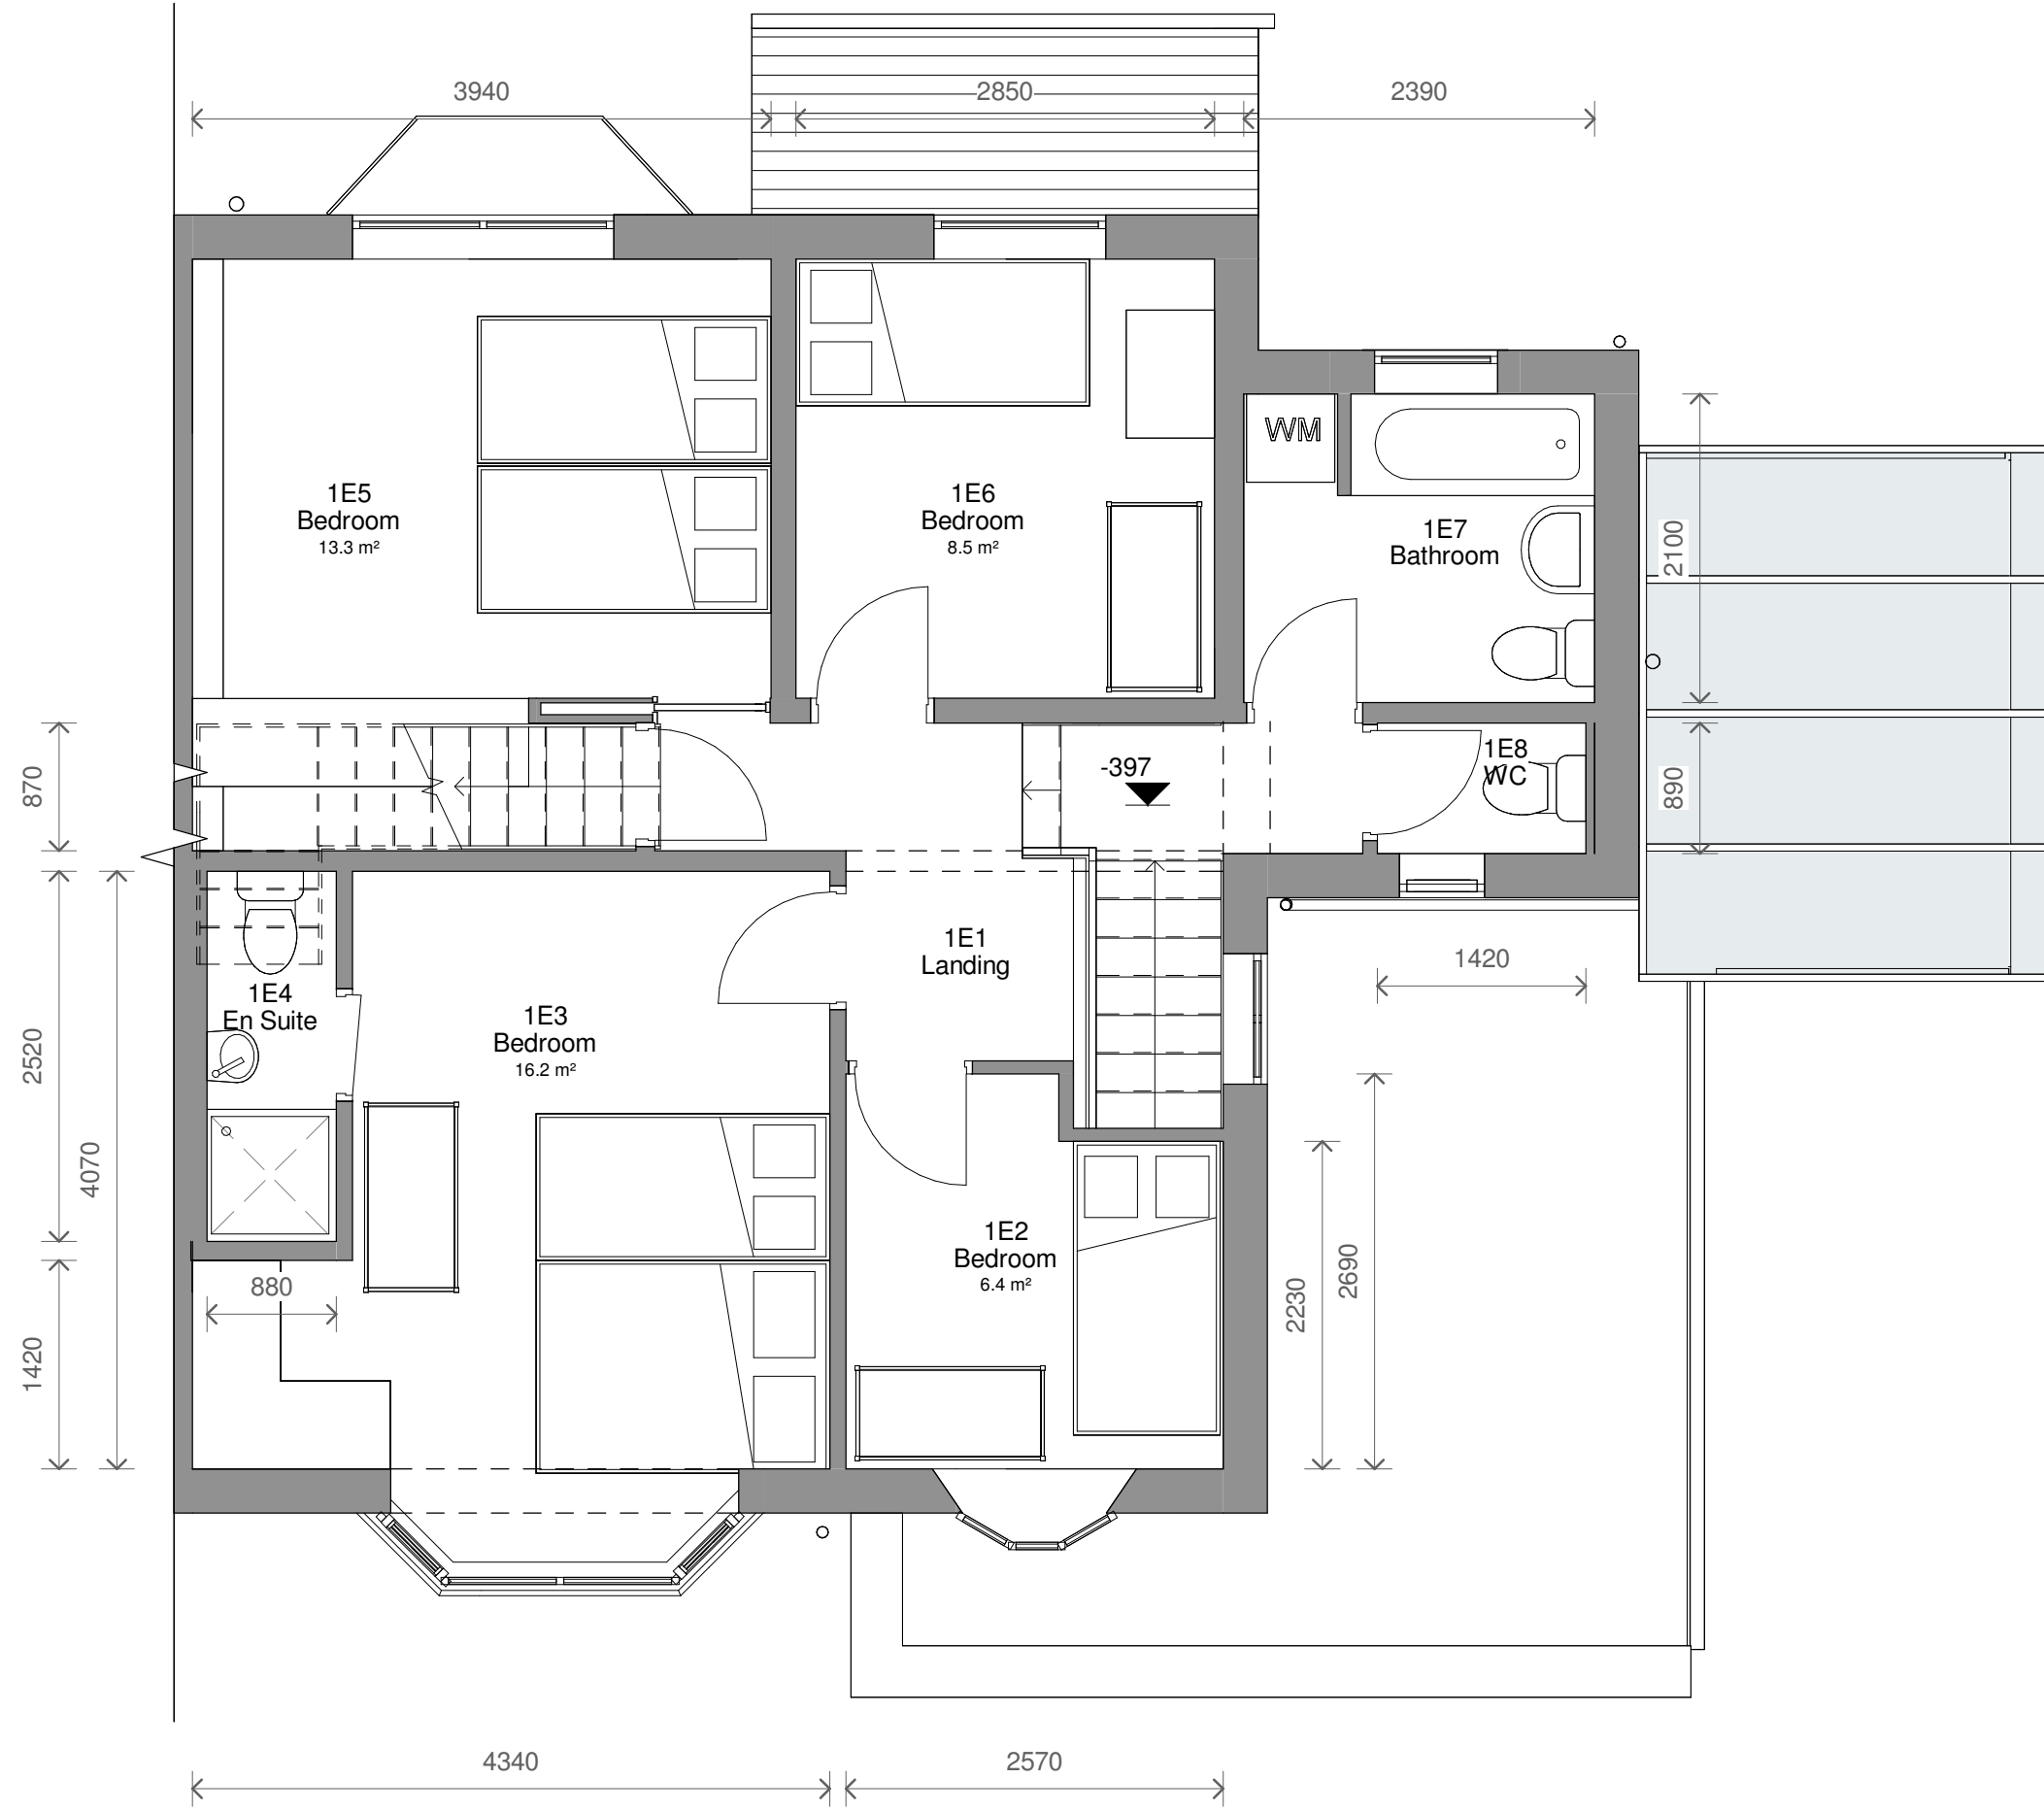


2 Level 1 - Existing  
1 : 50

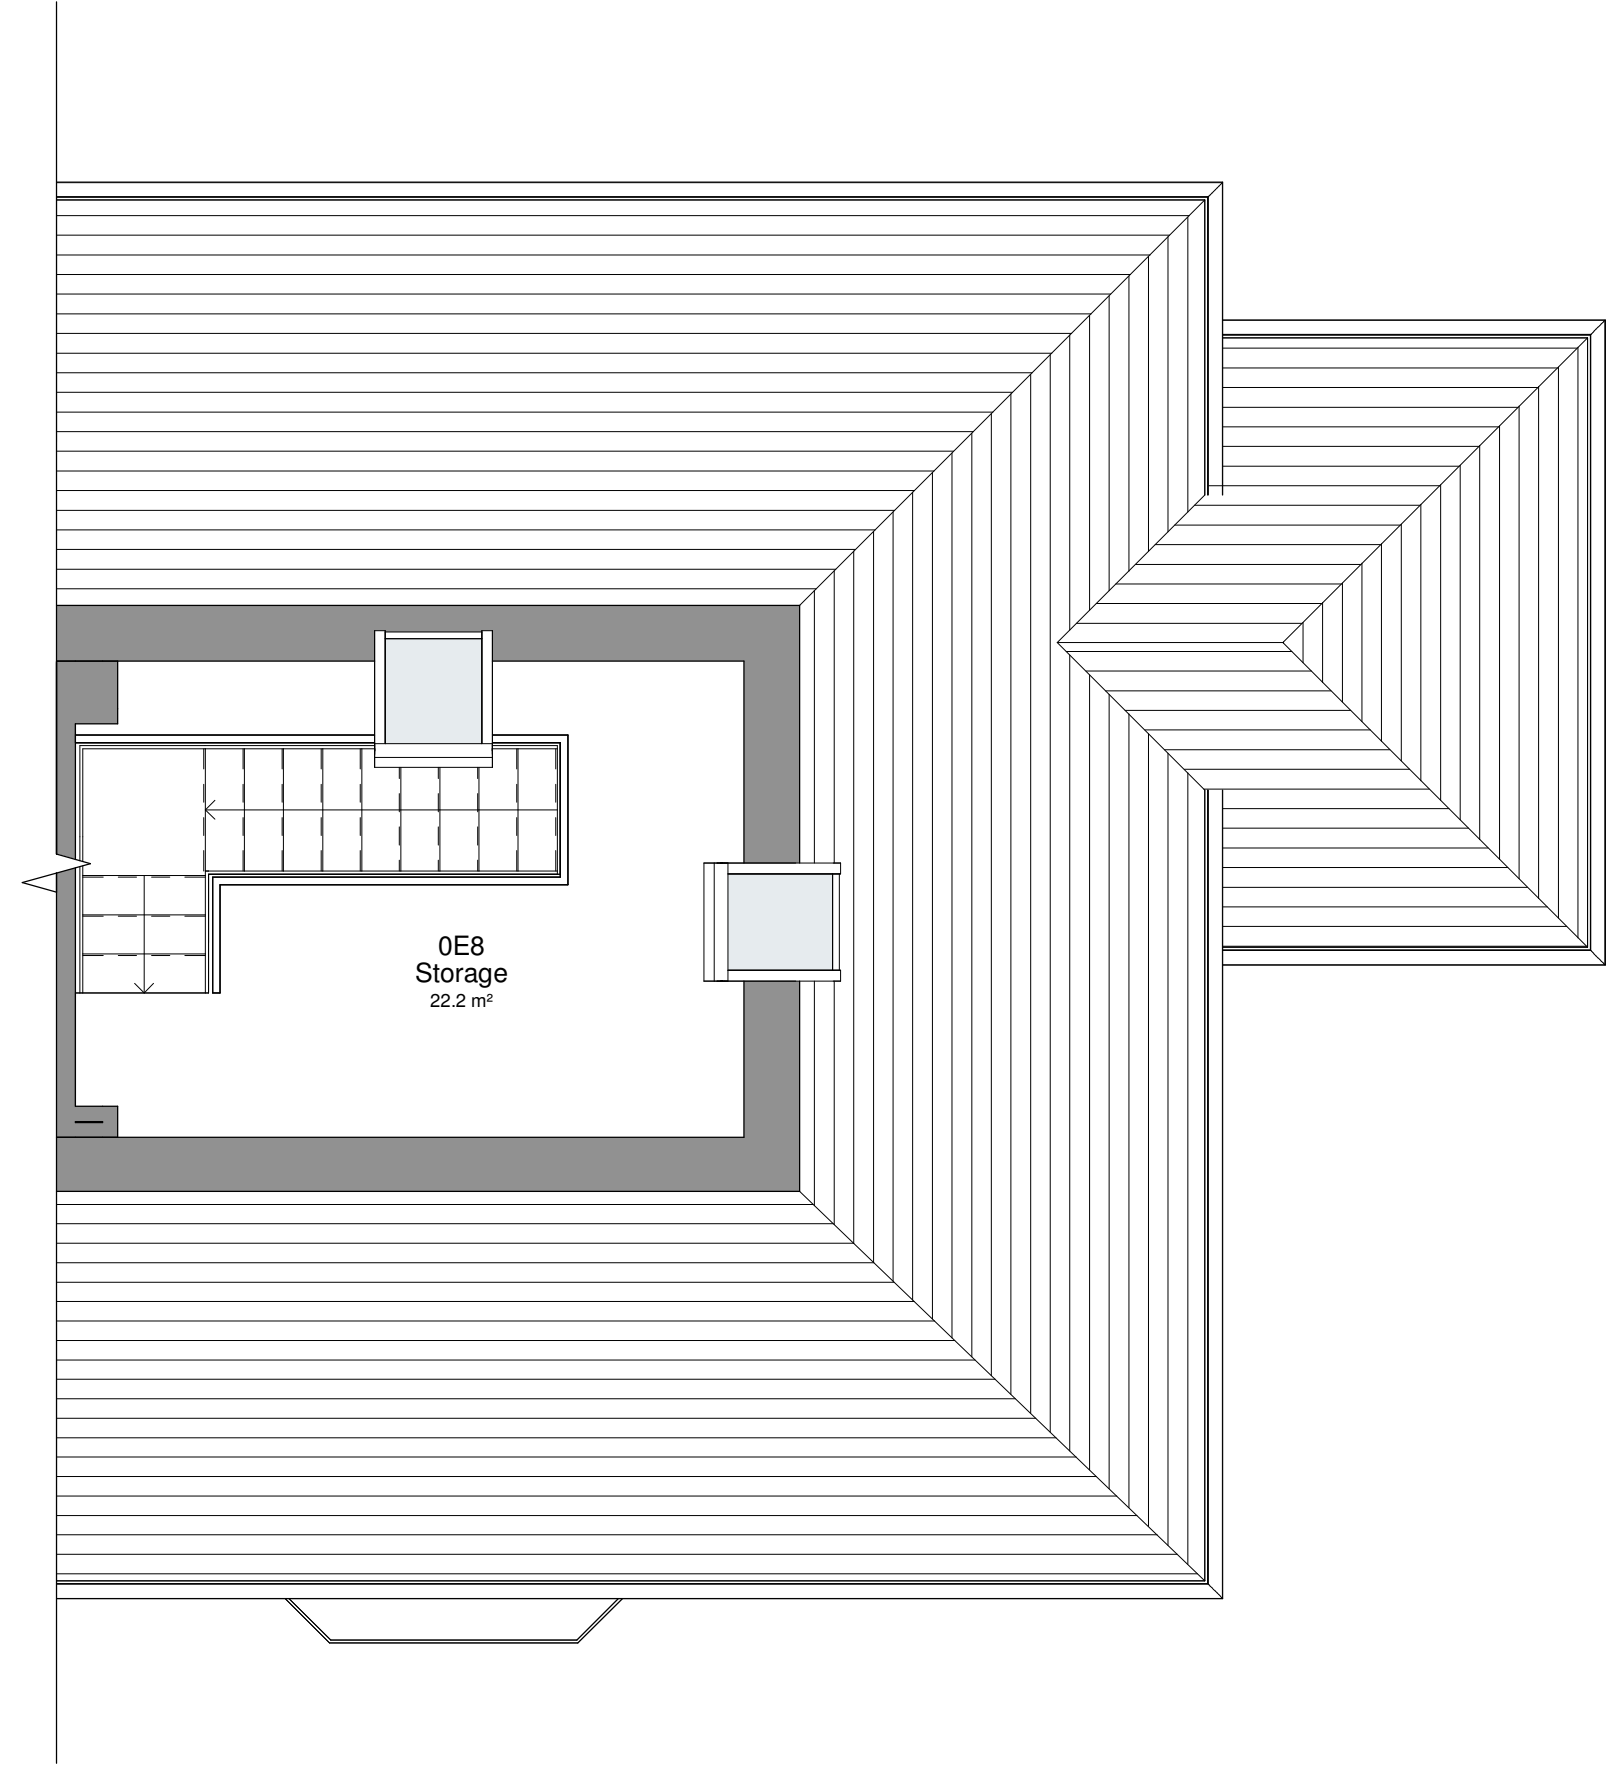

3 Level 2 - Existing  
1 : 50

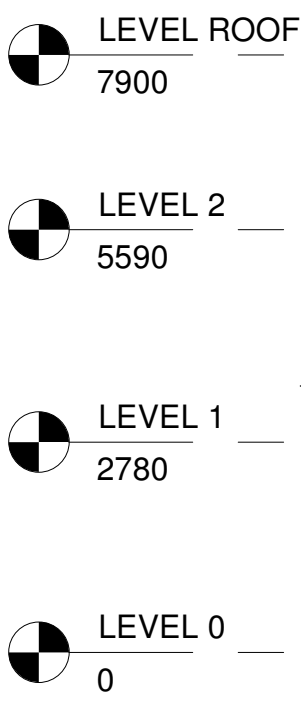

4 Front - Existing  
1 : 100

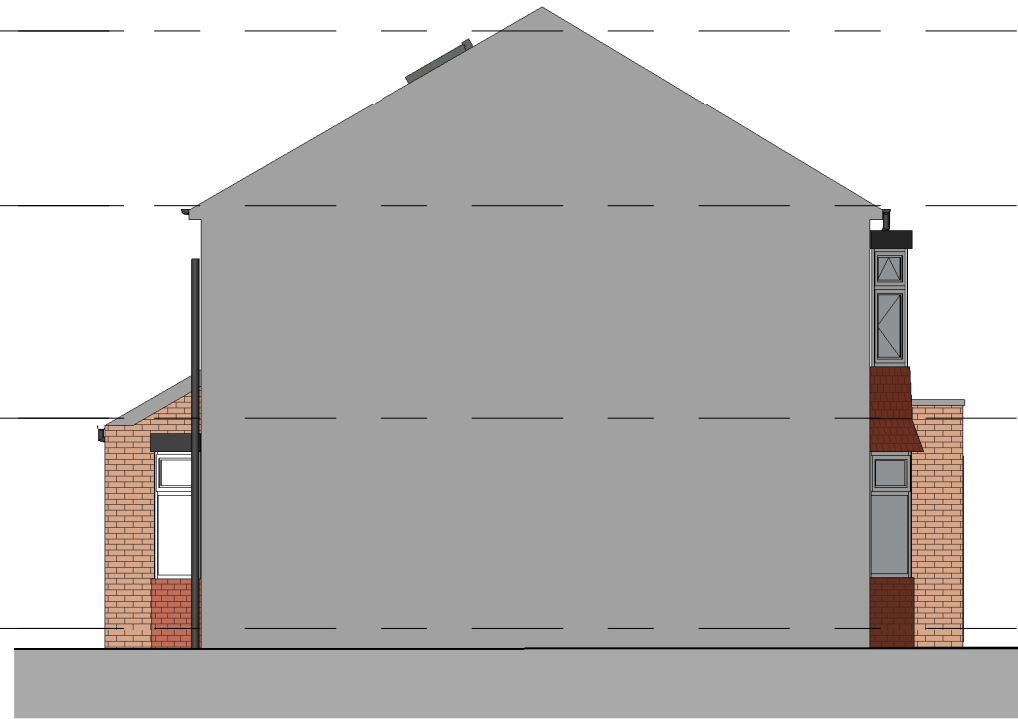


5 Left Side - Existing  
1 : 100



6 Rear - Existing  
1 : 100



7 Right Side - Existing  
1 : 100

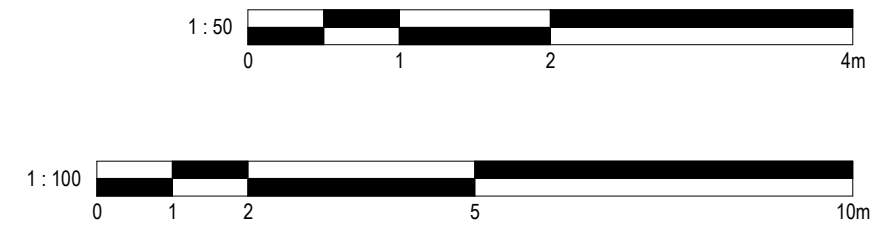

| No. Description   |            | Date           | Initial |
|---|------------|----------------|---------|
| PROJECT   |            |                |         |
| 27 Brooklands Road   |            |                |         |
| TITLE   |            |                |         |
| Existing Plans and Elevations   |            |                |         |
| STATUS   |            |                |         |
| DESIGN   |            |                |         |
| DRAWN BY   | DATE       | SCALE (@ A1)   |         |
| CB   | 21/10/2024 | As indicated   |         |
| PROJECT NUMBER   |            | DRAWING NUMBER | REV     |
| GSS24136   |            | 002            |         |
| <div>GOLD SKETCH</div> <div>S T U D I O S</div> <div><a href="http://www.goldsketch.co.uk">www.goldsketch.co.uk</a><a href="mailto:info@goldsketch.co.uk">info@goldsketch.co.uk</a>0161 792 9595</div>   |            |                |         |
| NOTES   |            |                |         |
| © COPYRIGHT: ALL RIGHTS RESERVED.<br>THIS DRAWING IS NOT TO BE REPRODUCED WITHOUT WRITTEN CONSENT.<br>DRAWING TO BE USED FOR THE EXISTING PLAN ONLY.<br>ANY DISCREPANCIES TO BE REPORTED TO THE ARCHITECT.<br>THE ARCHITECT SHALL BE RESPONSIBLE FOR THE ACCURACY OF THE INFORMATION PROVIDED TO THE CONSULTANT.<br>ALL DIMENSIONS ARE IN METRES UNLESS OTHERWISE STATED. |            |                |         |