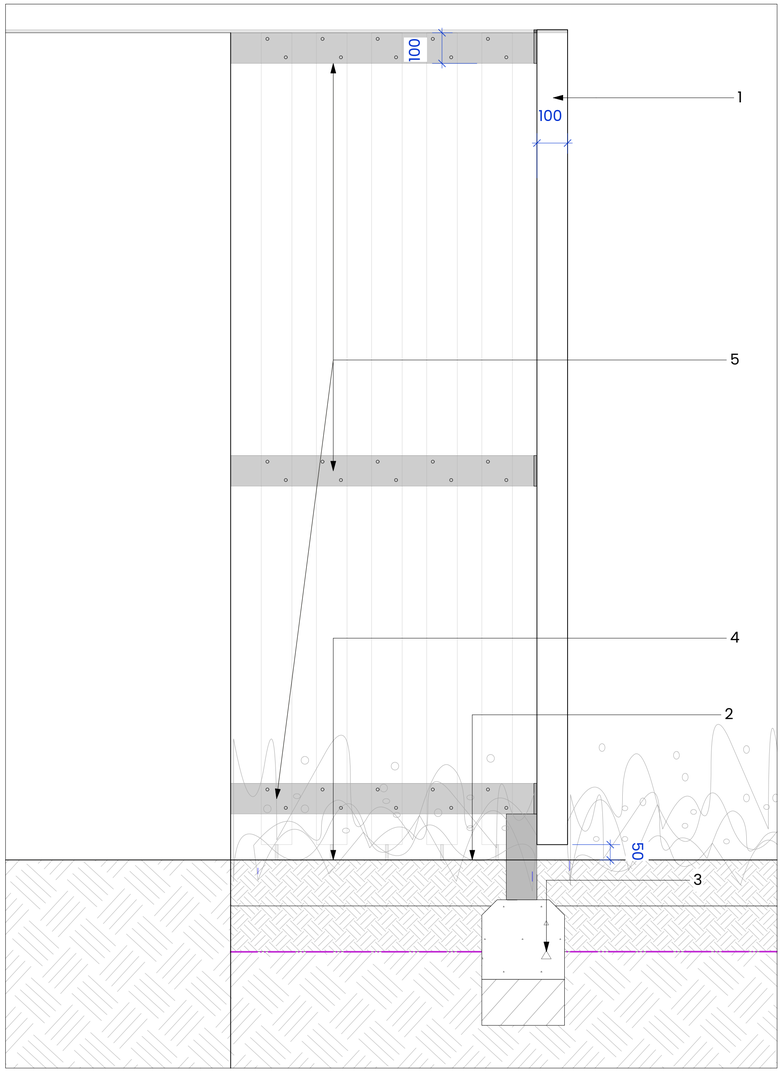
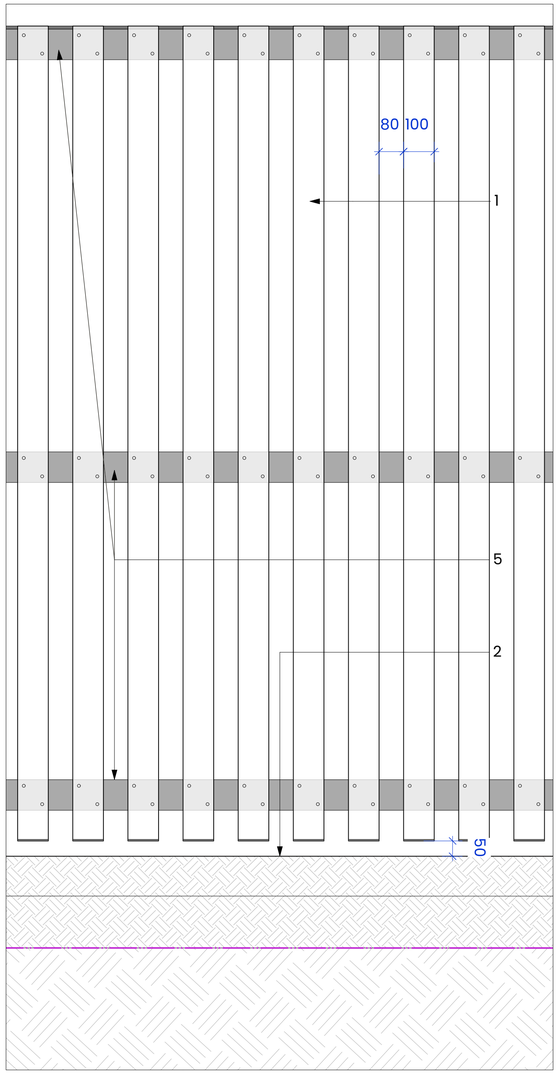
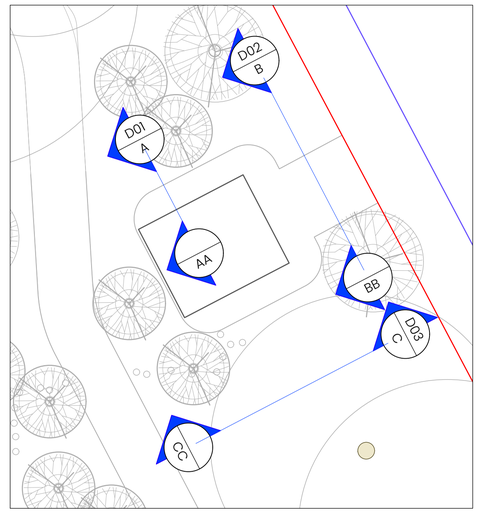



**D01** Section A-AA
Scale: 1:15 @ A1



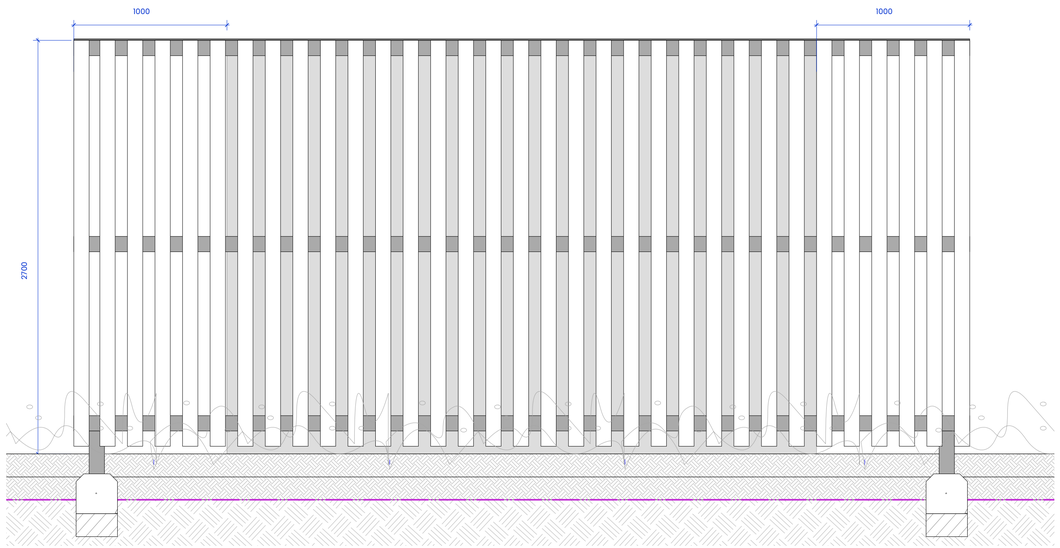

**D04** Timber baton fixings
Scale: 1:15 @ A1




-- Location Plan
Scale: 1:100 @ A1




**D02** Elevation B-BB
Scale: 1:20 @ A1




**D03** Elevation C-CC
Scale: 1:20 @ A1

**NOTES:**
1. DO NOT SCALE FROM THIS DRAWING. ALWAYS WORK TO NOTED DIMENSIONS.
2. ALL SETTING OUT, LEVELS AND DIMENSIONS TO BE CHECKED ON SITE PRIOR TO THE INSTALLATION OF MATERIALS AND ANY DISCREPANCIES ARE TO BE BROUGHT TO THE ATTENTION OF THE CONTRACT ADMINISTRATOR IMMEDIATELY.
3. THIS DRAWING MUST BE READ WITH THE RELEVANT SPECIFICATION DOCUMENTS AND DETAIL DRAWINGS. ANY DISCREPANCIES MUST BROUGHT TO THE ATTENTION OF THE CONTRACT ADMINISTRATOR IMMEDIATELY.
4. THIS DRAWING IS COPYRIGHT PROTECTED AND MAY NOT BE REPRODUCED IN WHOLE OR PART WITHOUT WRITTEN AUTHORITY.
5. ALL DIMENSIONS ARE IN MILLIMETRES UNLESS OTHERWISE STATED.

THIS DRAWING WAS PLOTTED ON:
06/11/2024

REVISION HISTORY

| DATE | REV | ZONE | DESCRIPTION | CHK |
|---|---|---|---|---|
| 16/09/2024 | P01 | | Issued for stage approval | AD |
| 01/11/2024 | P02 | | Stage approval | OK |
| 05/11/2024 | C01 | | Construction Issue | OK |

**KEY**
**1.** Oak Timber sleeper batons 100X100, height from ground 2.7m- Subject to manufacturers detail
**2.** Ground level - refer to Levels and Drainage sheet RODSTA-LYR-XX-ZZ-D-L-4001
**3.** Concrete foundation and fixing subject to engineerrs detail
**4.** Wildflower planting- refer to Softworks Plan RODSTA-LYR-XX-ZZ-D-L-3001, Plant Schedule RODSTA-LYR-XX-ZZ-D-L-3001, Typical Softworks Details 01 sheet RODSTA-LYR-XX-ZZ-D-L-4001
**5.** Galvanised steel support rail and frame with spacers to stop movement in batons- subject to fabricators detail.

**NOTES**
To be read in conjunction with engineering drawings

# DESIGN INTENT
SUBJECT TO FABRICATORS DETAIL

ORIGINATOR
Layer. studio
W layer.studio
T 01625 523 157
E manchester or newcastle@layer.studio
**MANCHESTER**
The Barn
One Hollin Lane
Styal
Cheshire
SK9 4JH
**NEWCASTLE**
Flintlab
1 Salters Road
Gosforth
Newcastle upon Tyne
NE3 1DH

Client
**Wates Construction**

Project
**Rodney St**
Ancoats

Drawing Title
**Timber Baton Screen Details**

| Created By | Checked By | Scale | Sheet Size |
|---|---|---|---|
| OK | MW | 1:10 | A1 |

| Project Number | Originator | Volume | Level | File Type | Discipline | Number |
|---|---|---|---|---|---|---|
| RODSTA | LYR | | XX | ZZ | D-L | 6012 |

| Work Stage | Status | Revision |
|---|---|---|
| Stage 4 | A5- Issued for Construction | C01 |