




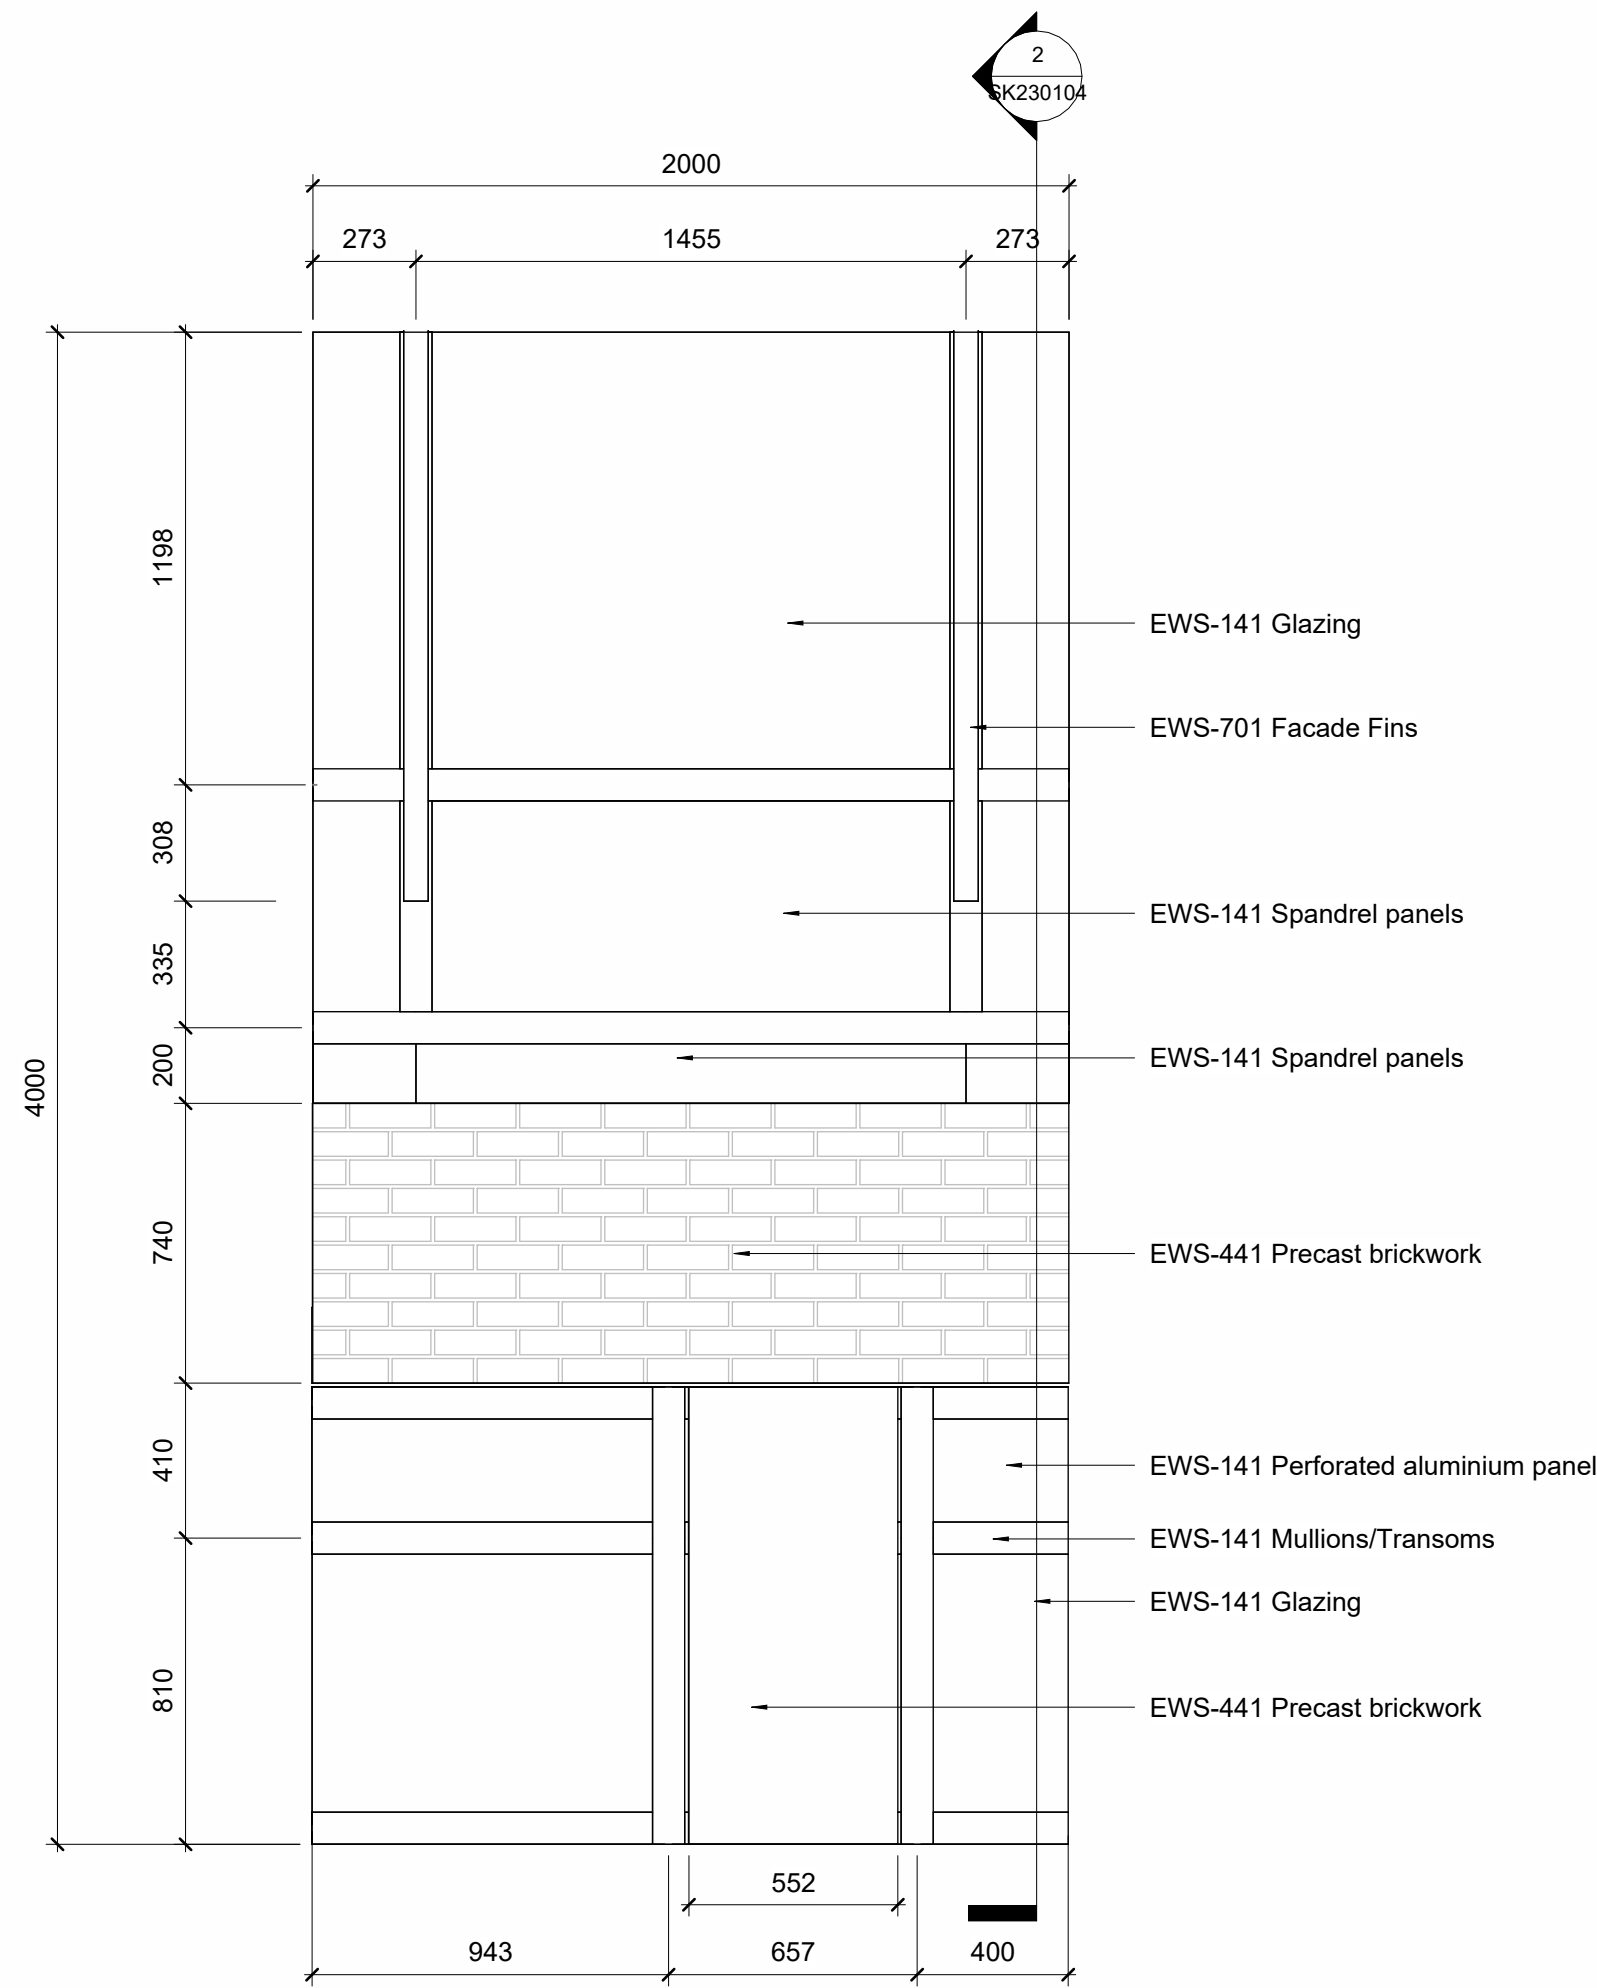


1 Facade mock-up - Elevation
1 : 20

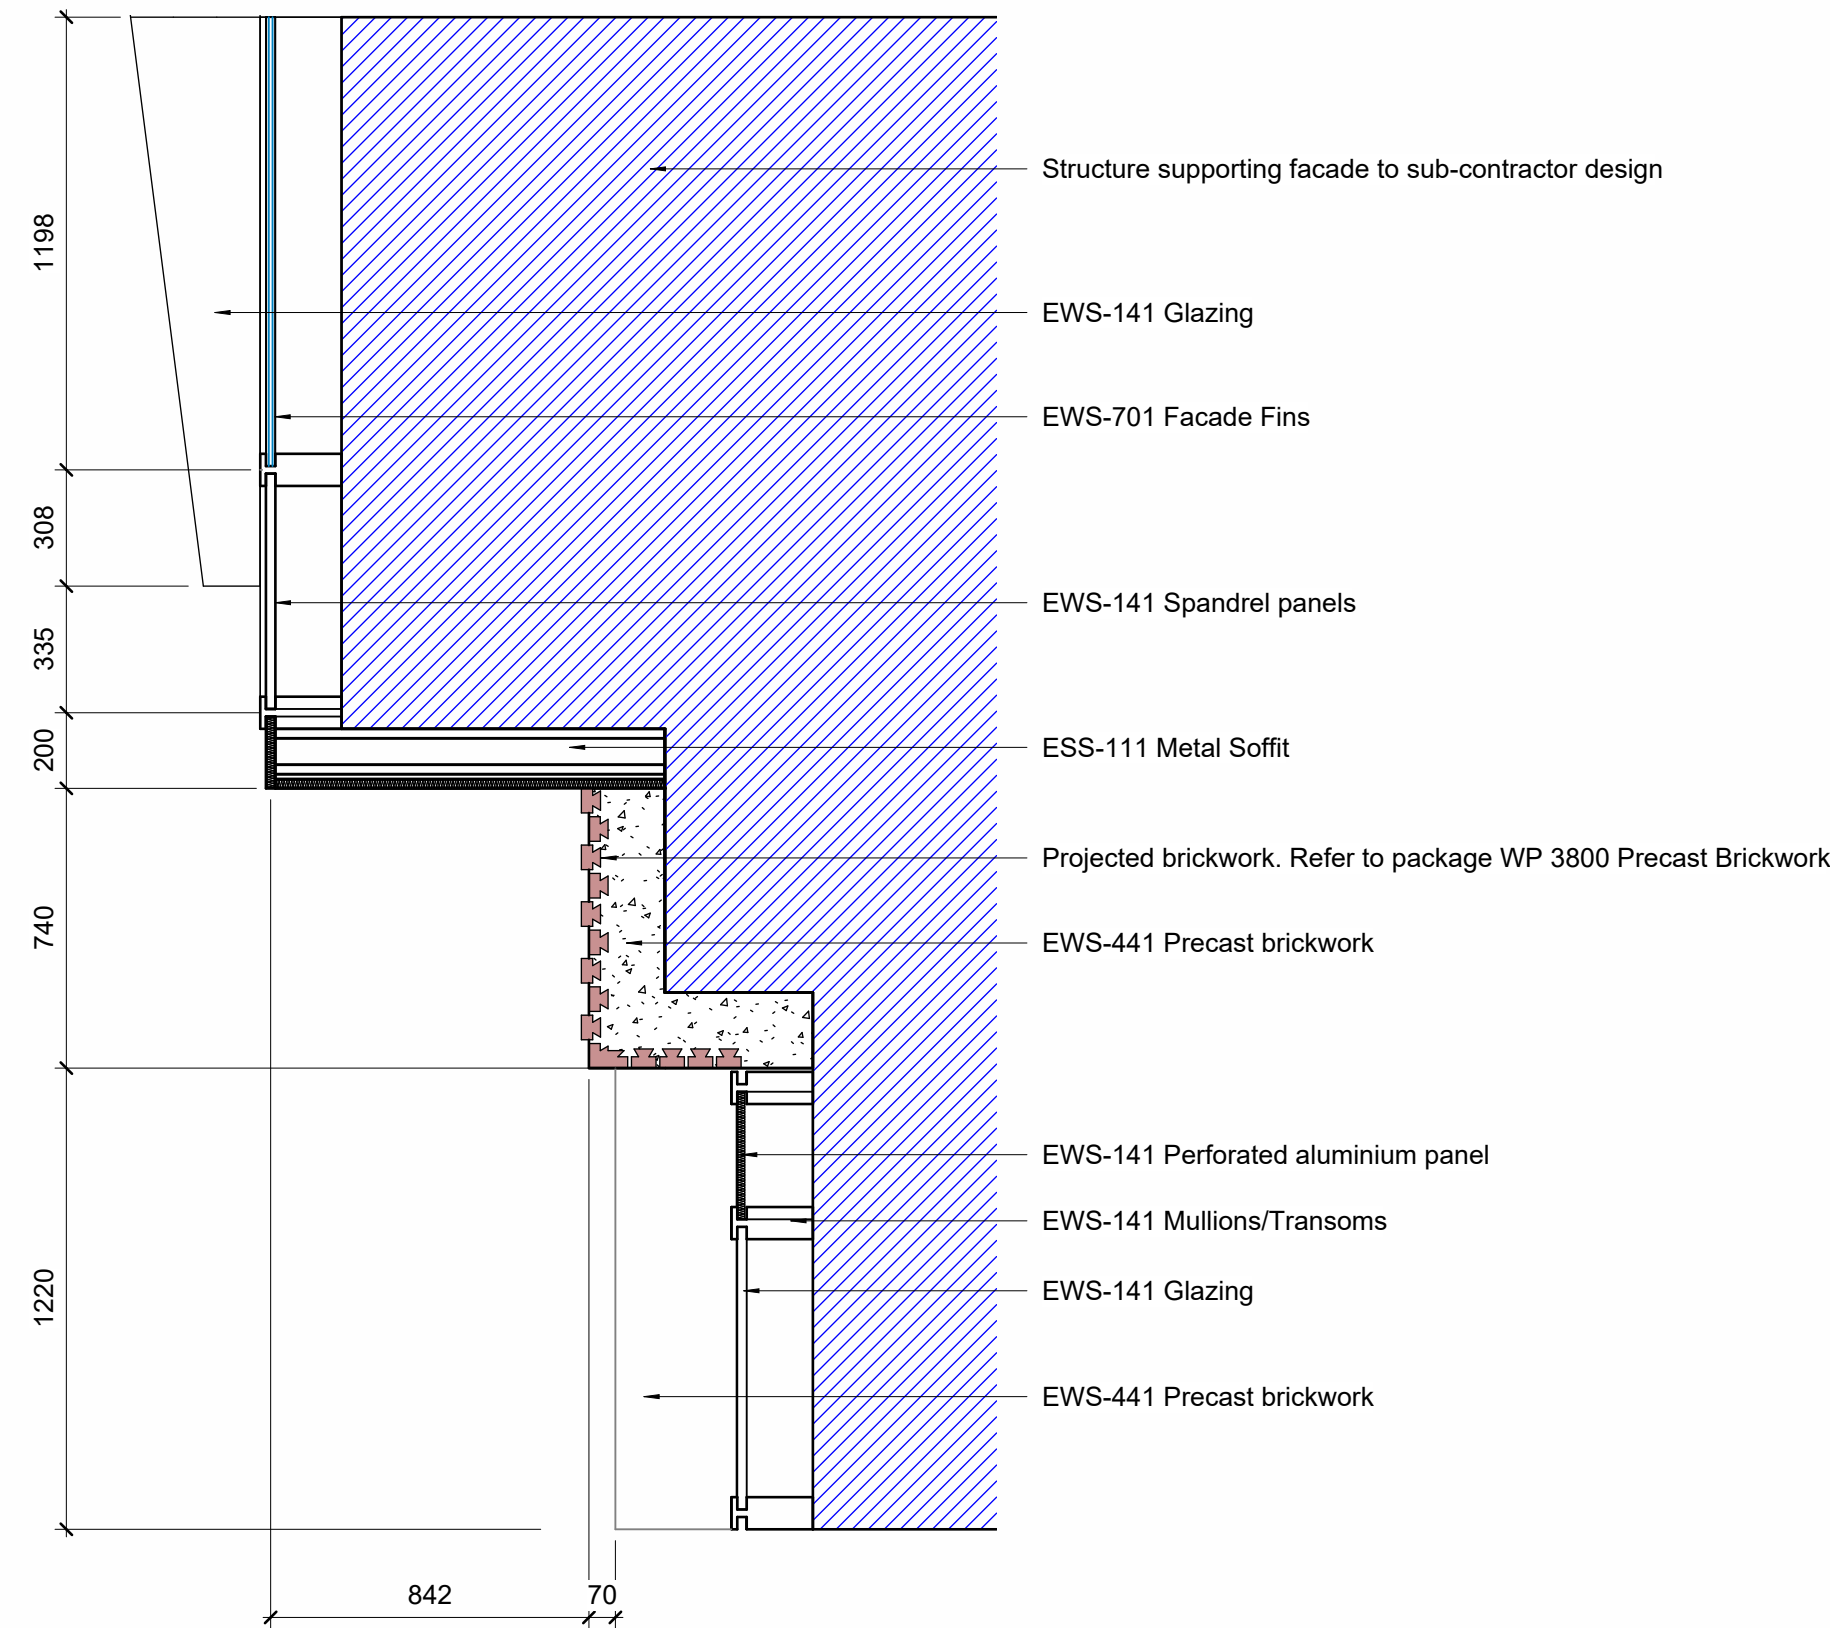


2 Facade mock-up - Section
1 : 20

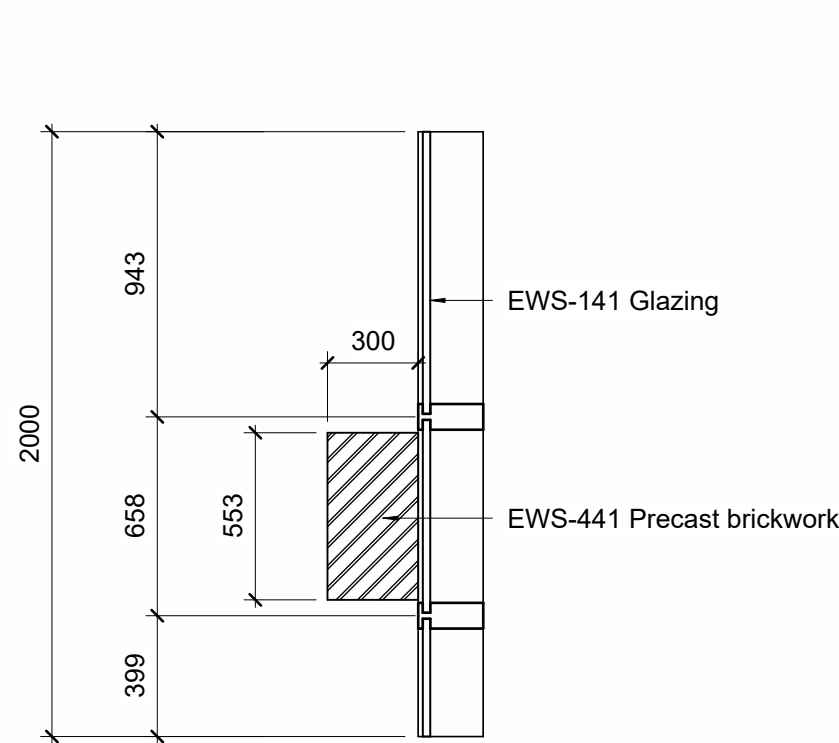

3 Facade mock-up - Low level plan
1 : 25

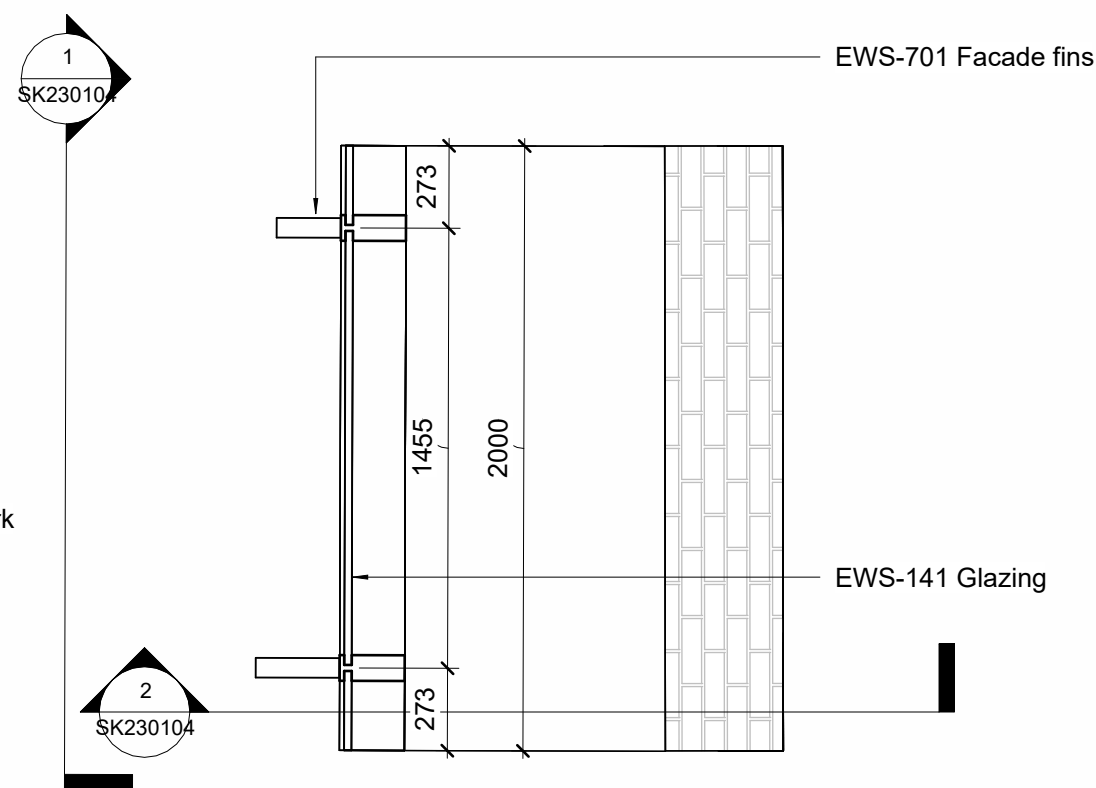


4 Facade mock-up - High level plan
1 : 25

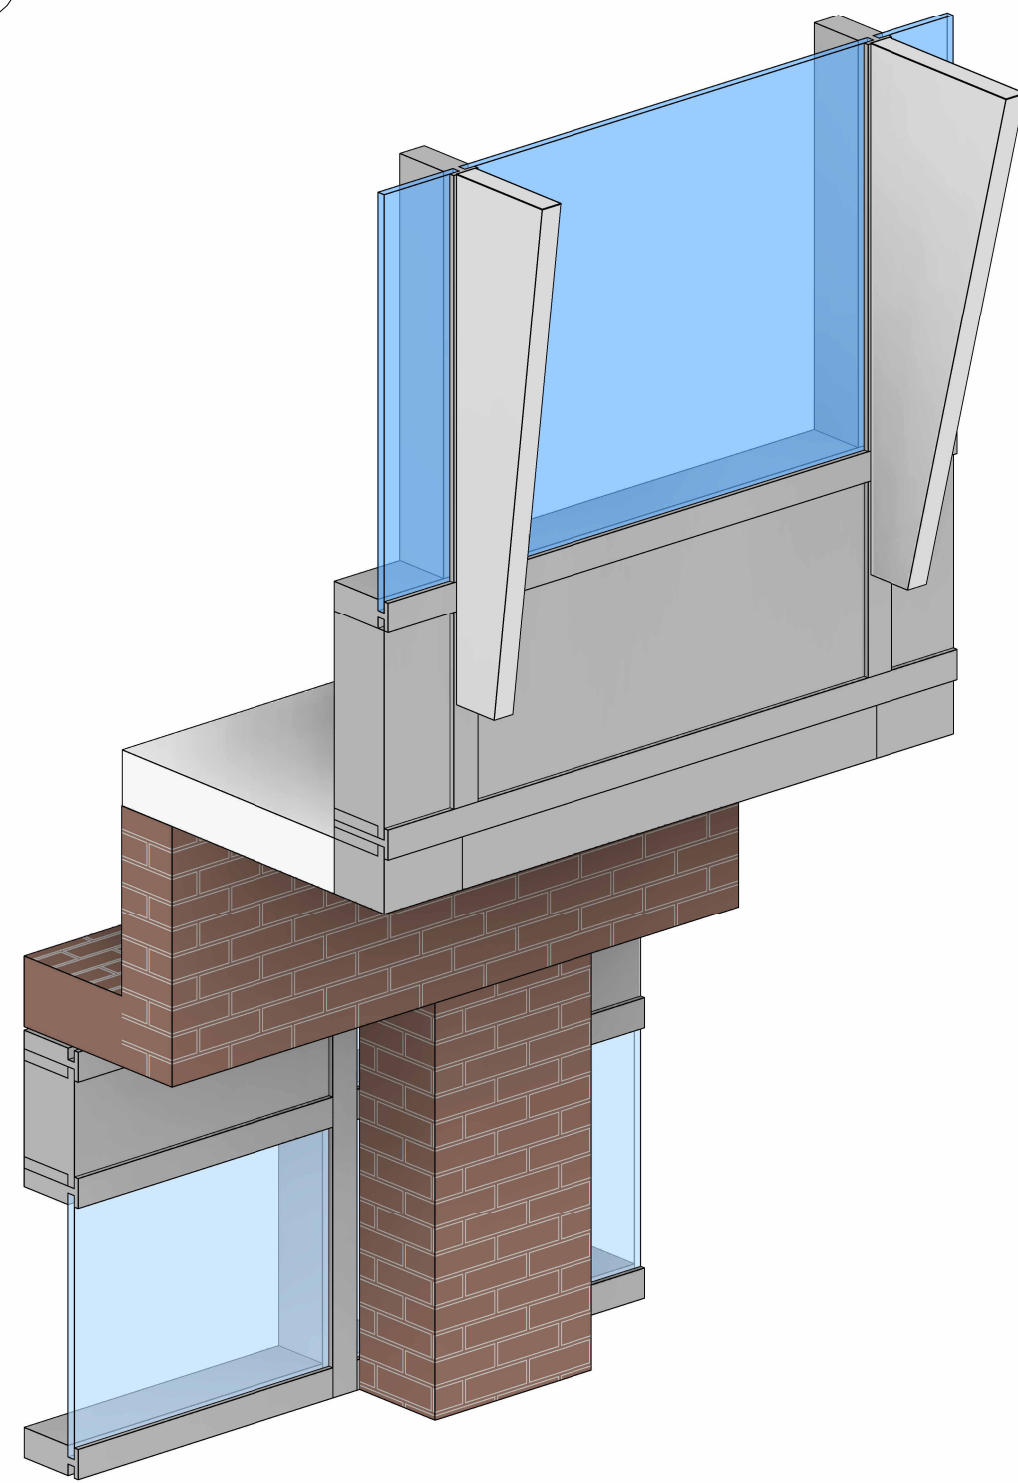

5 Facade mock-up - Axonometry

REVISIONS		
REV	DATE	DESCRIPTION
P00	05.09.23	For Information

KEY PLAN

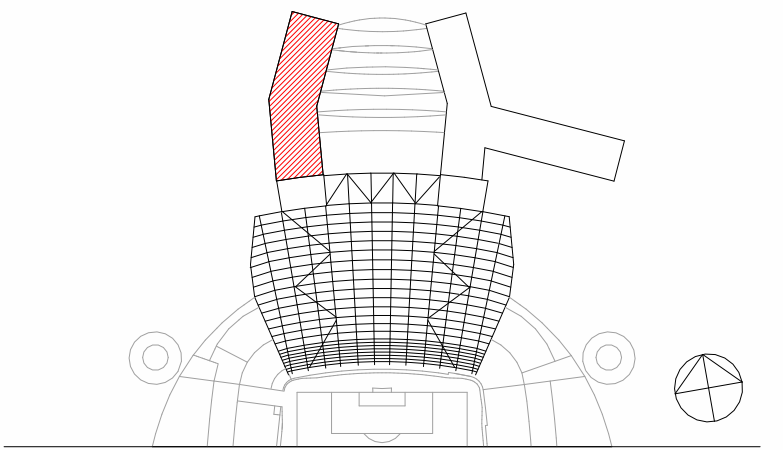

CLIENT



© COPYRIGHT. ALL RIGHTS RESERVED
THIS WORK IS COPYRIGHT AND CANNOT BE REPRODUCED OR COPIED IN ANY FORM OR BY ANY OTHER MEANS (GRAPHIC, ELECTRONIC OR MECHANICAL INCLUDING PHOTOCOPYING) WITHOUT THE WRITTEN PERMISSION OF POPULOUS ANY LICENSE, EXPRESS OR IMPLIED, TO USE THIS DOCUMENT FOR ANY PURPOSE WHATSOEVER IS RESTRICTED TO THE TERMS OF THE AGREEMENT OR IMPLIED AGREEMENT BETWEEN POPULOUS AND THE INSTRUCTING PARTY.
USE FIGURED DIMENSIONS IN PREFERENCE TO SCALED. CHECK ALL DIMENSIONS ON SITE BEFORE FABRICATION OR SETTING OUT.

ARCHITECT
POPULOUS®
14 BLADES COURT | DEODAR ROAD | LONDON | SW15 2NU | UNITED KINGDOM
TELEPHONE +44 (0)20 8874 7666 FACSIMILE +44 (0)20 8874 7470
ALL PRODUCTION & INTELLECTUAL PROPERTY RIGHTS RESERVED © POPULOUS 2009

PROJECT NAME
MCFC - NORTH EXPANSION

DRAWING TITLE
**FACADE MOCK-UP
COMMERCIAL BUILDING
DRAWINGS**

STATUS	RIBA STAGE	PROJECT NO.
WIP		4348
DATE	SCALE	SIZE
11/08/22	As	A1
DRAWN	CHECKED	APPROVED
AM	PH	MT
PROJECT	ORIGIN	ZONE
NSE-POP-CM-	ZZ	DR
A	SK230104	P00