

© Whittam Cox Architects - Disclaimer:

This drawing is copyright of WHCC Group Ltd trading as Whittam Cox Architects, and shall not be reproduced or used for any other purpose without the written permission of the Architects. This drawing must be read in conjunction with all other related drawings and documentation. It is the contractor responsibility to ensure full compliance with the Building Regulations. Do not scale from this drawing, use figure dimensions only. It is the contractor responsibility to check and verify all dimensions on site. Any discrepancies to be reported immediately.


Materials not in conformity with relevant British or European Standards/Codes of practice or materials known to be deleterious to health & safety must not be used or specified on this project.

XREF'S IN THIS DRAWING

NOTE:

SEE DRAWING PL_02 FOR SIGNAGE LOCATIONS.


SEE DRAWING PL_04 FOR SIGANGE DETAILS.

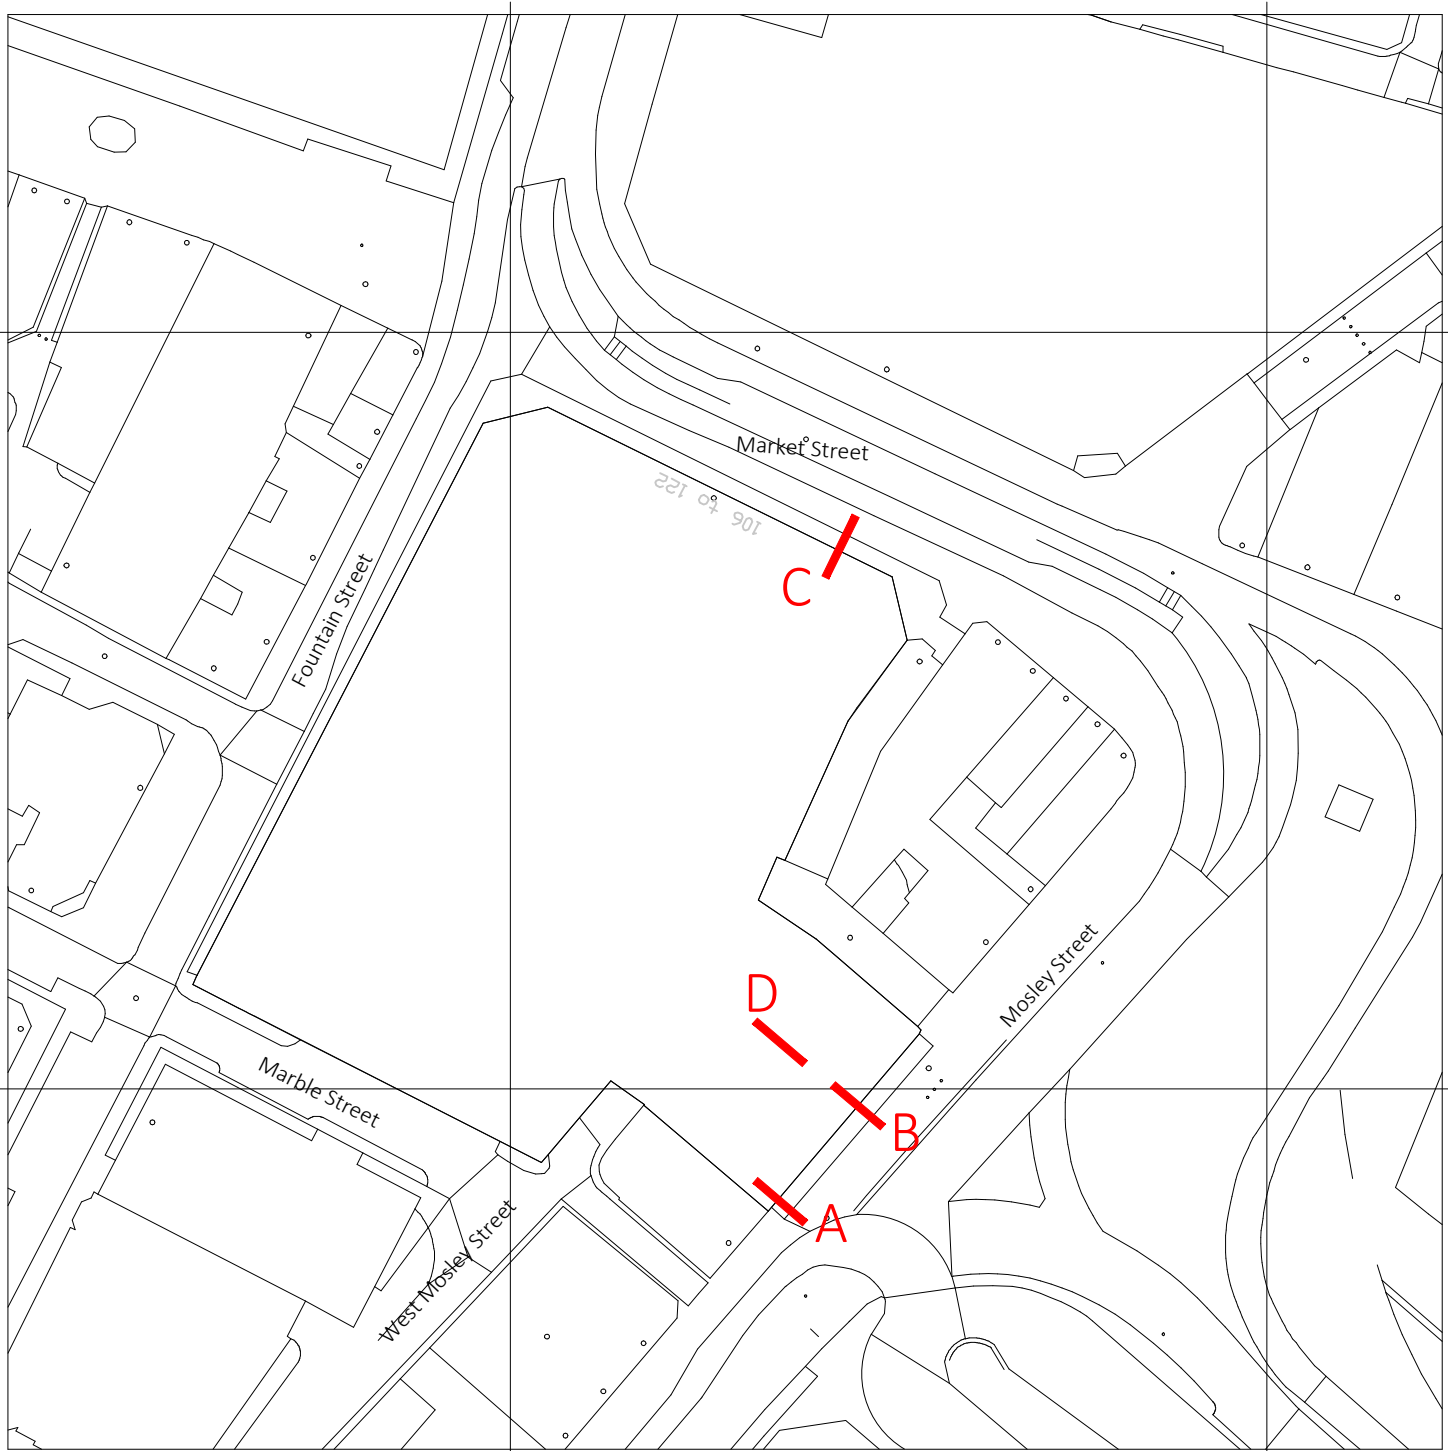


1 SECTION LOCATION PLAN
PL-05 / 1:500




2 EXISTING BUS STOP SIGN A
PL-05 / Scale 1:50 @ A1

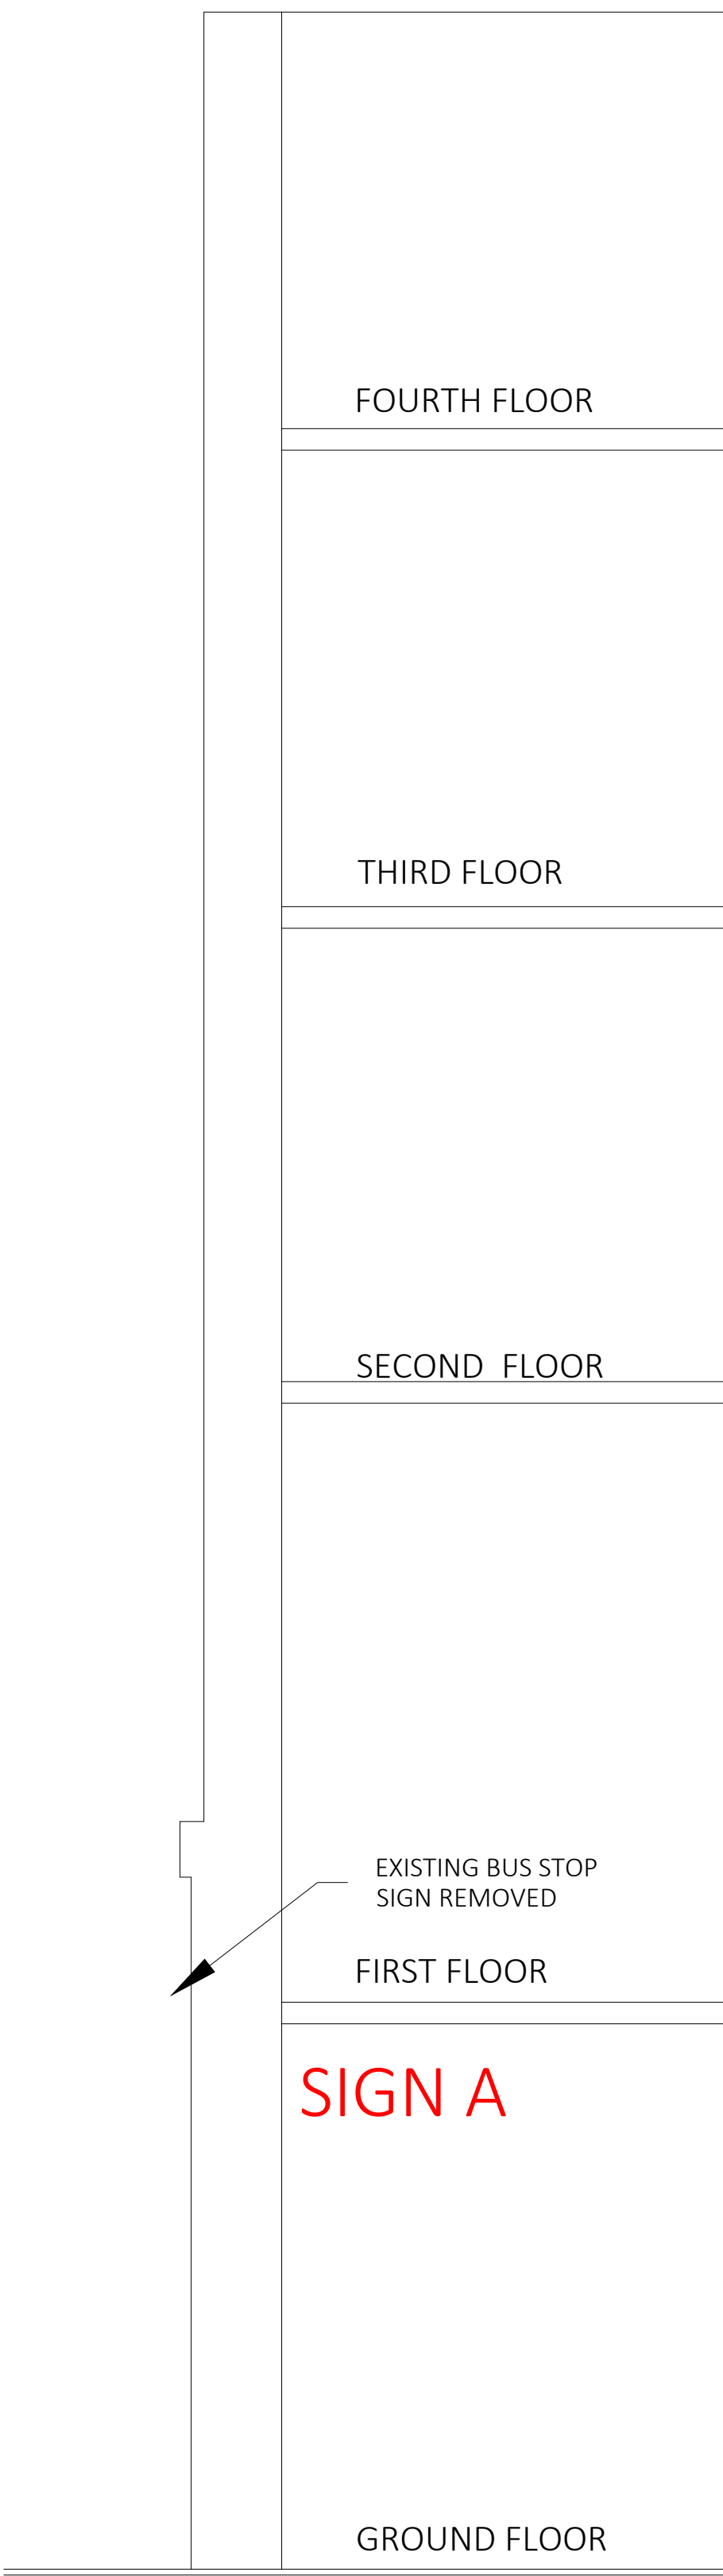


3 PROPOSED BUS STOP SIGN A
PL-05 / Scale 1:50 @ A1

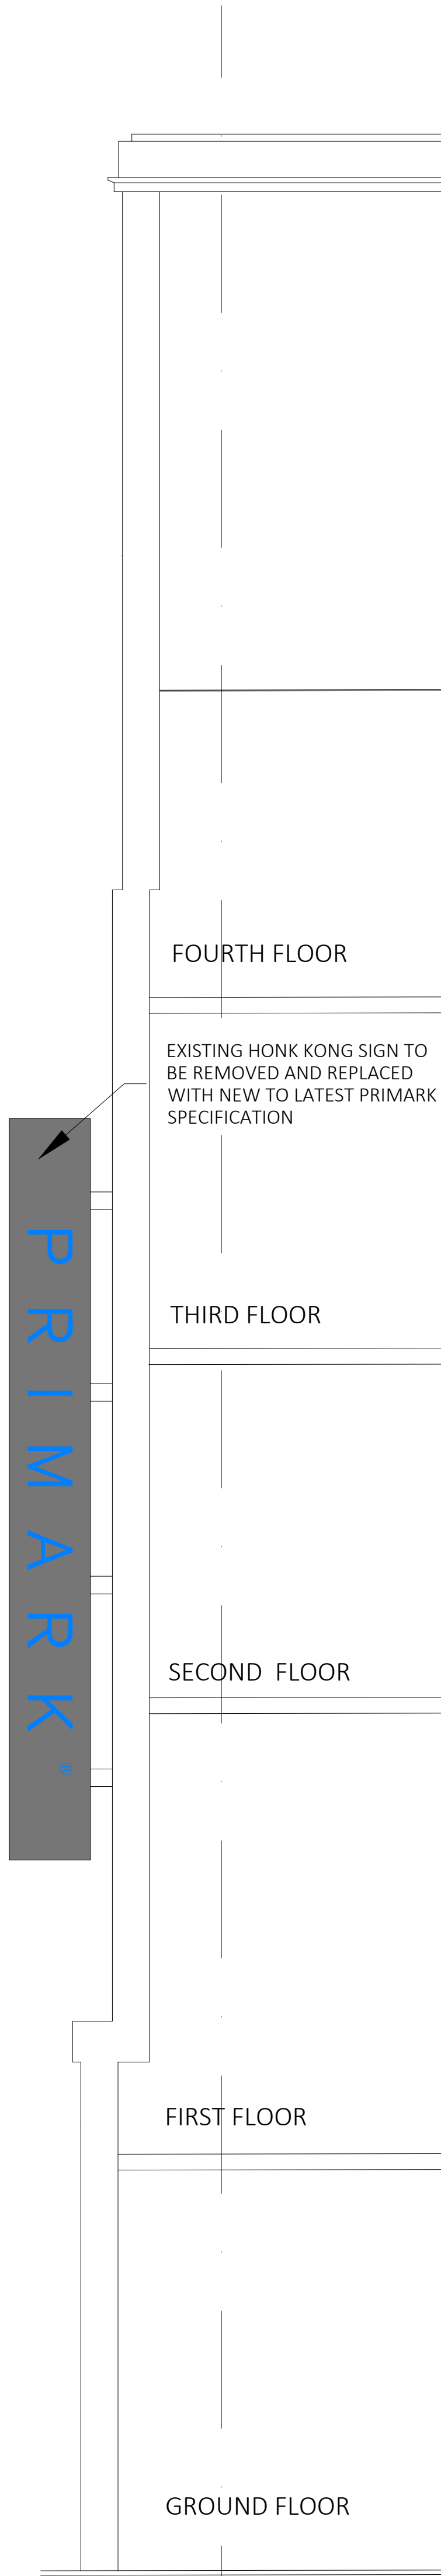


4 EXISTING HONG KONG SIGN C
PL-05 / Scale 1:50 @ A1

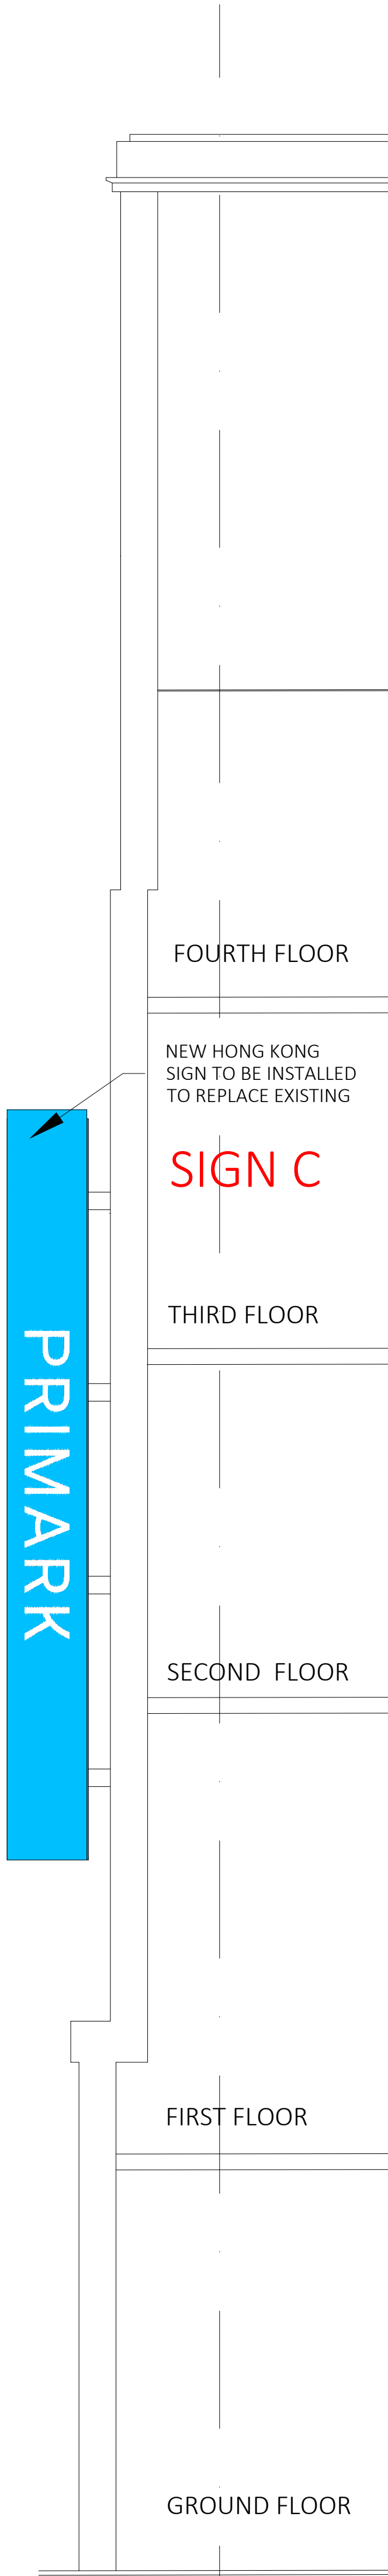

5 PROPOSED HONG KONG SIGN C
PL-05 / Scale 1:50 @ A1

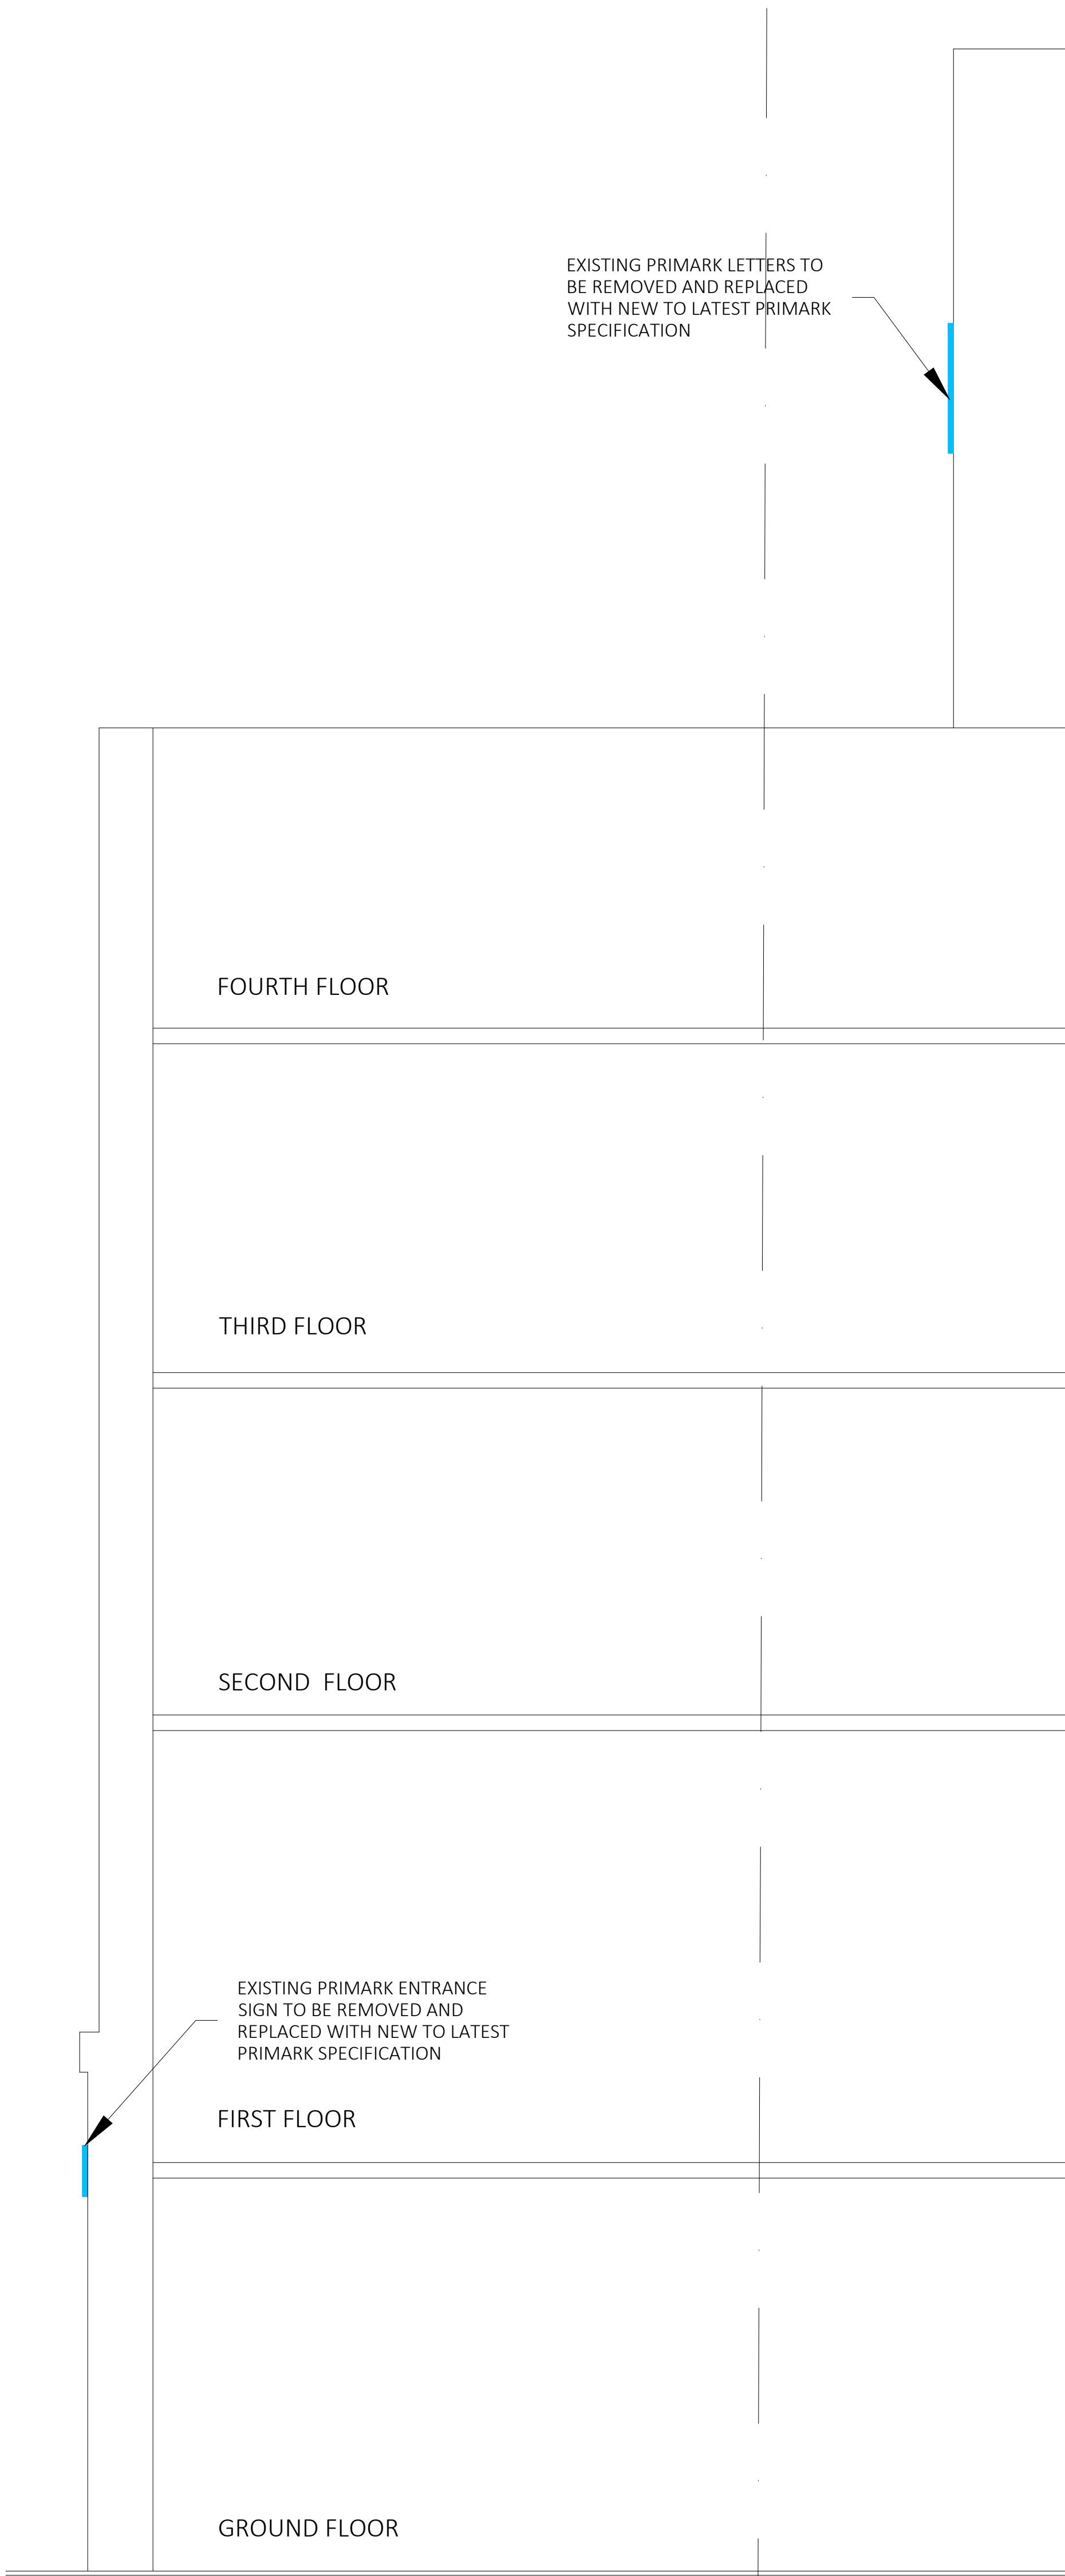

6 EXISTING EXTERNAL LETTERS SIGN B & D
PL-05 / Scale 1:50 @ A1

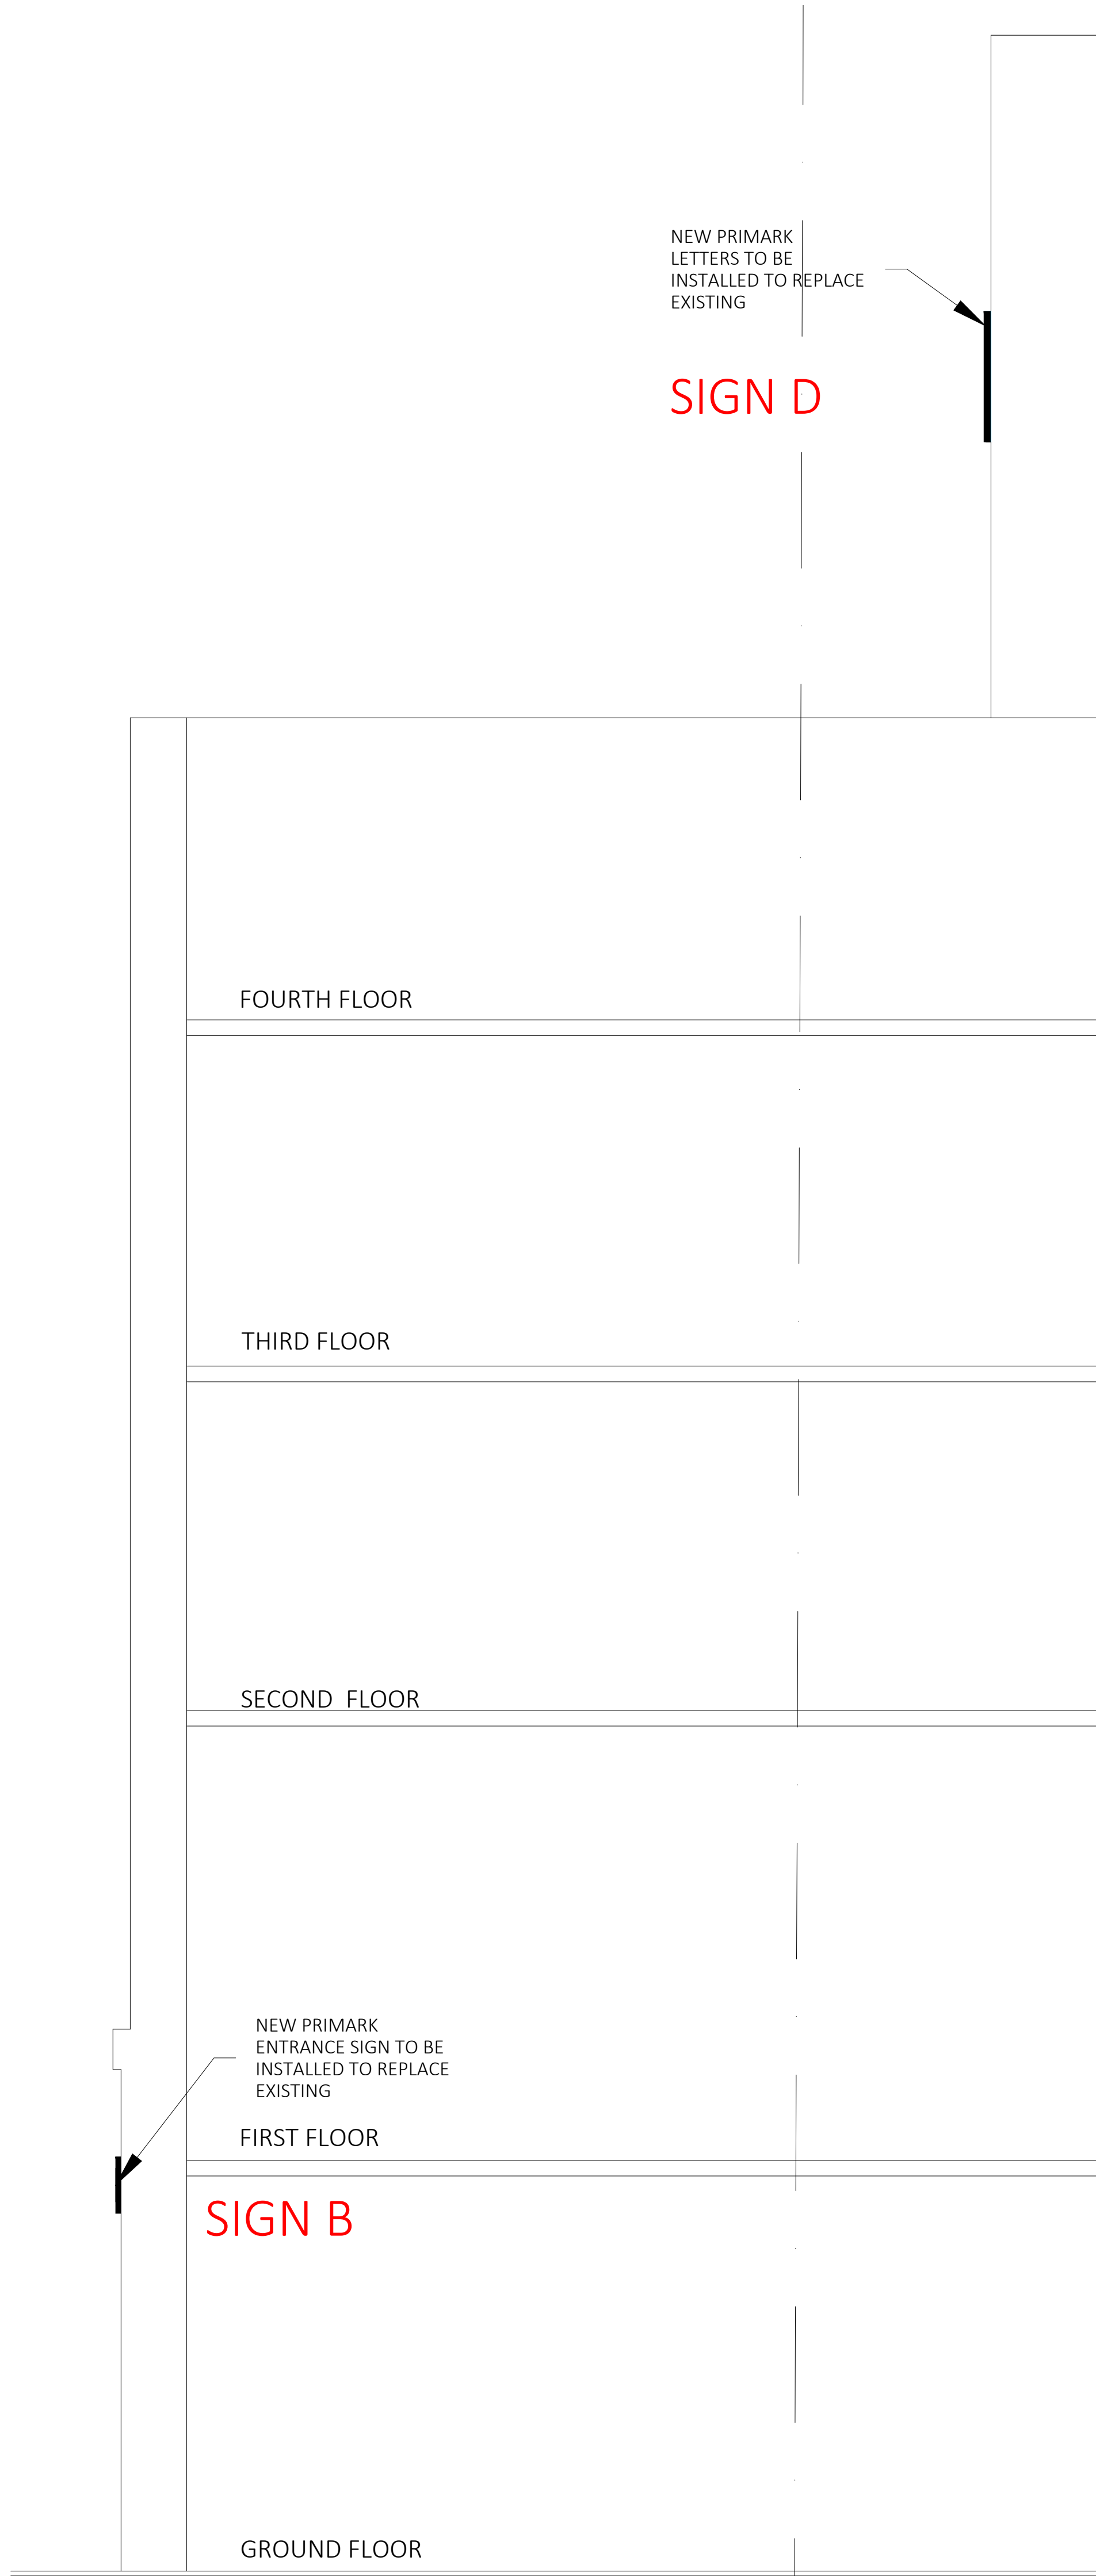

7 PROPOSED EXTERNAL LETTERS SIGN B & D
PL-05 / Scale 1:50 @ A1

1:1	03/04/25	SIGN A1, A2, L1, L2, L3, B&D REMOVED, SIGN B1, B2, B3 & B4 BACKING REMOVED AND EXISTING AQUA LETTERS REPLACED WITH WHITE LETTERS.	RA/JC
1:0	06/02/25	FIRST ISSUE	RA/JC
PLANNING			
REV	DATE	DESCRIPTION	DRAWN CHECKED
PRIMARK®			
PROJECT Primark Manchester Refit			
DRAWING Existing and Proposed Building Sections			
CONSULTANT Whittam Cox Architects Chesterfield / 01346 260261 London / 020 3388 0019 Leeds / 0113 4682450 whittamcox.com			
CONSULTANT No	SCALE	DATE	DRAWN CHECKED
240086	1:50@A0	06.02.25	RA JC
PROJECT No	REV	1:1	
Dra WCA 519 PL-05			