


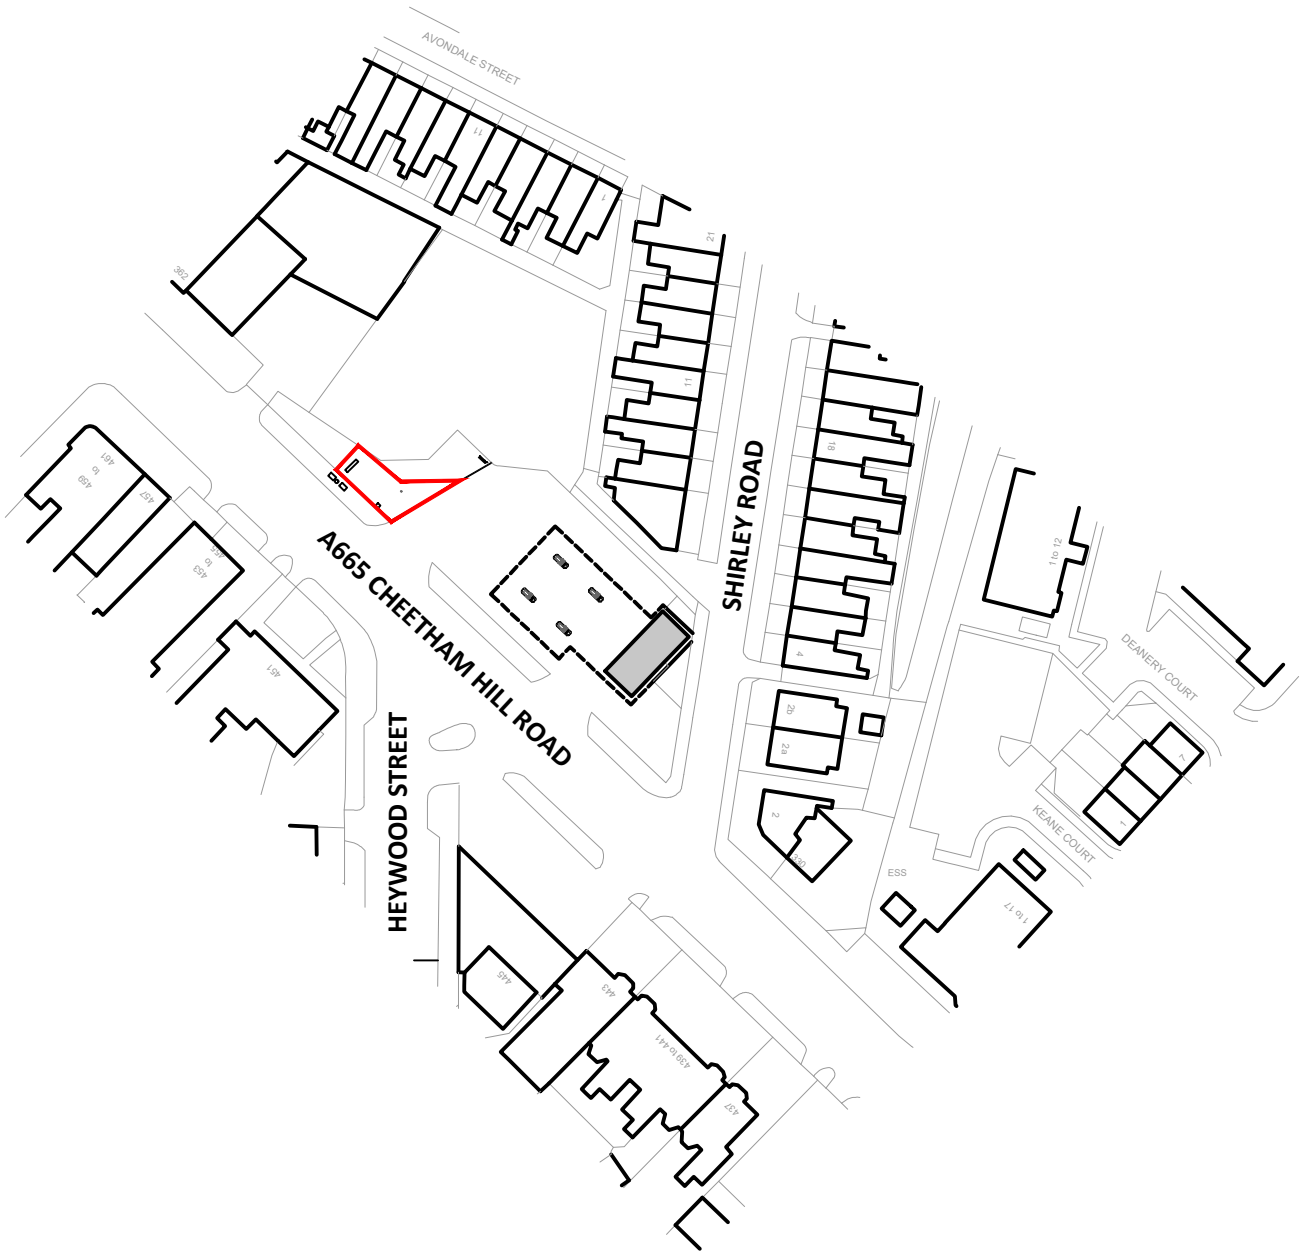

ADVERTISEMENT PLANNING

PROJECT
ASDA SHIRLEY EXPRESS
490 Cheetham Street
Manchester, M8 0PL

TITLE
LOCATION PLAN


CLIENT
ASDA



8 Feast Field, Horsforth, Leeds, West Yorkshire, LS18 4TJ
www.jennings-design.com 01274 395422 office@jennings-design.com

Drawn: CW Check: HJJ Scale: 1:1250 @ A4 Date: November 2024

Plan Number: 241015 - 100

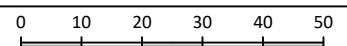

SCALE - METRES