


NEIGHBOURS EXTENSION

* NO PART OF EXTENSION
TO ENCROACH NEIGHBOURS
LAND OR TO AFFECT
NEIGHBOURS FOUNDATIONS.*

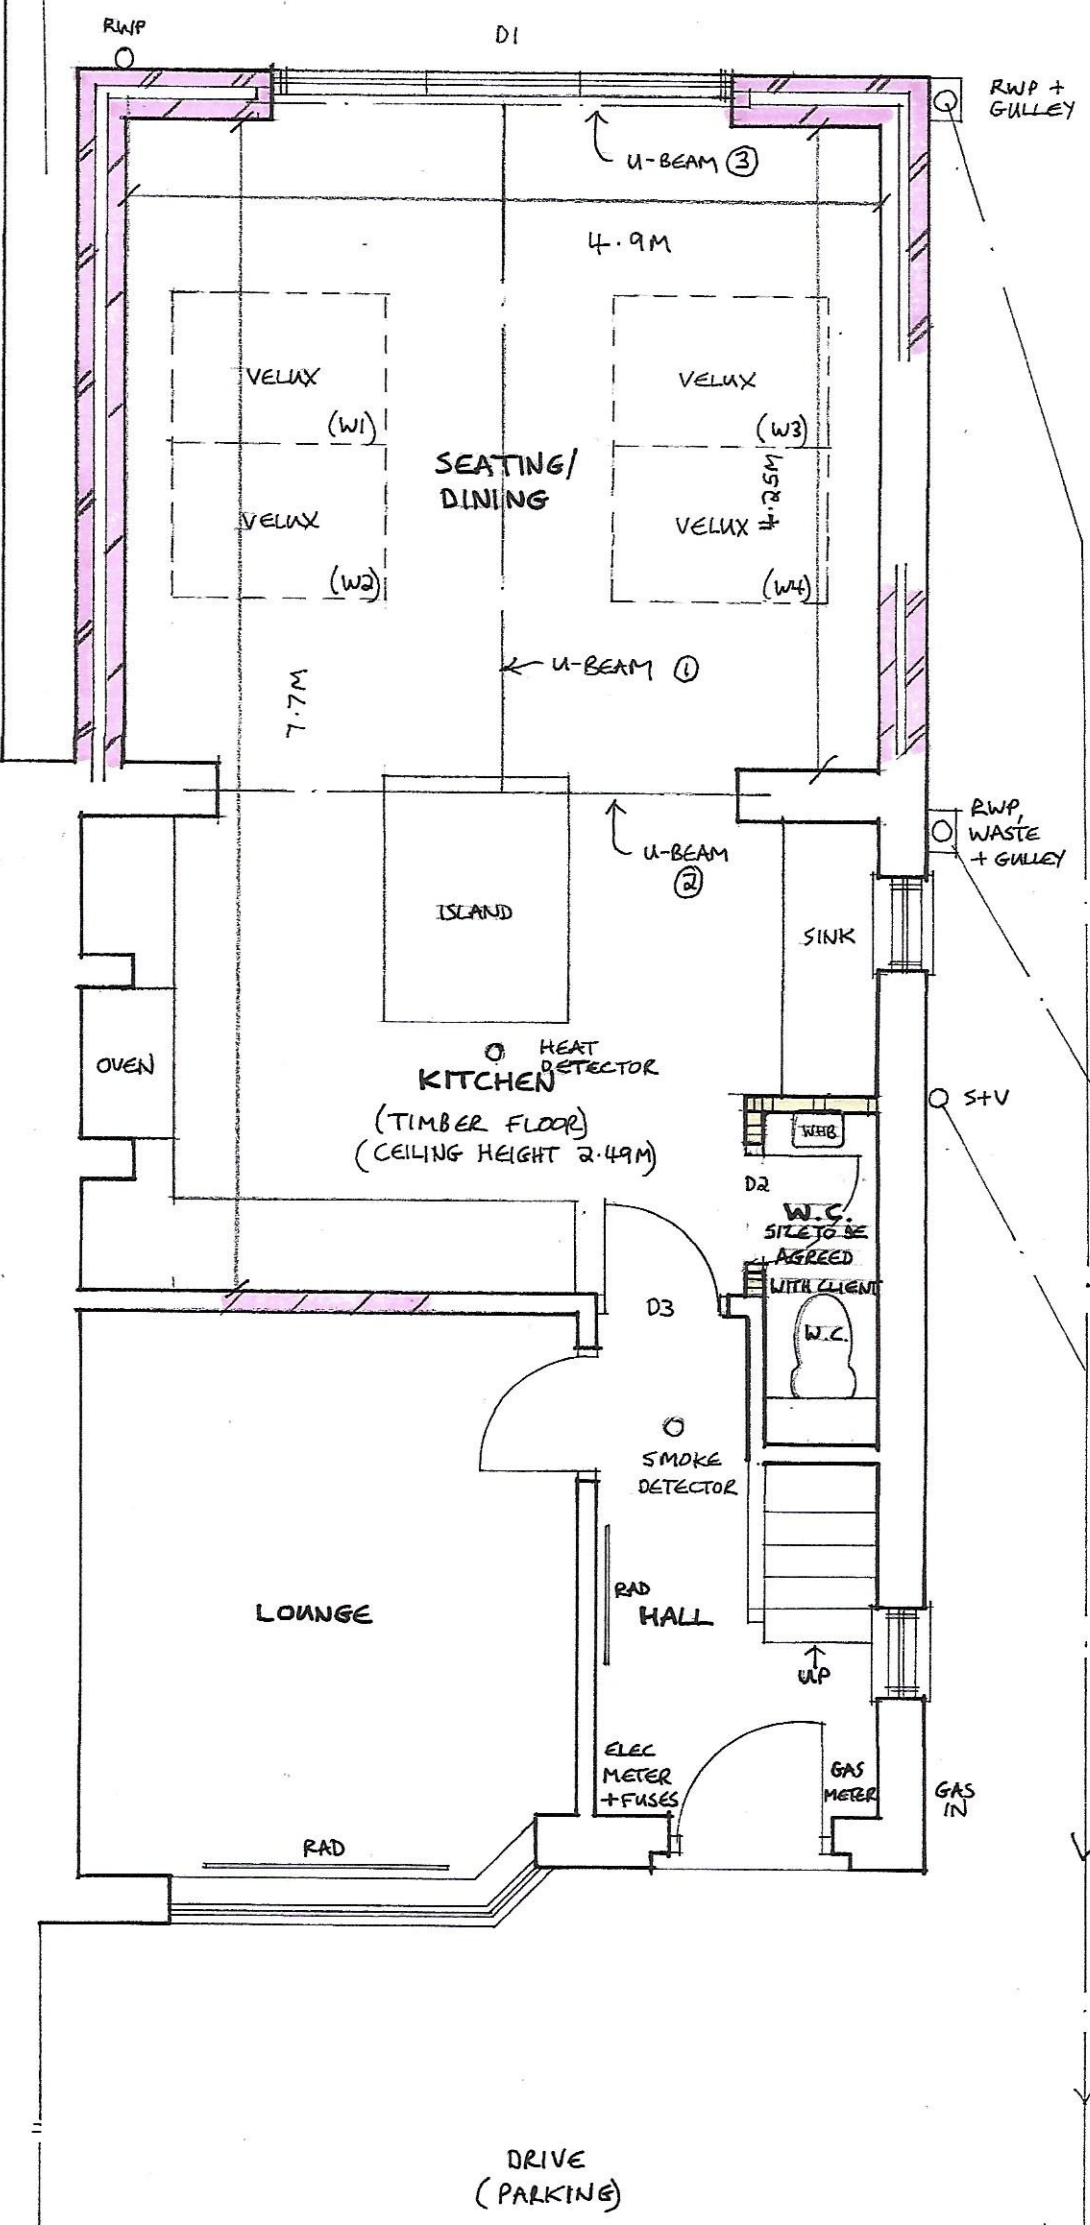

PROPOSED GROUND FLOOR

Address: 3 MORESBY DRIVE DIDSBURY M20 SGL			
Client:	H. FANTHORPE		
Drg No:	492/3A		
Date:	17.3.25	Scale:	1:50 @ A3



M. 07792 527 531
T. 01909 566 000

Grove House, Lidsters Lane,
South Anston, Sheffield S25 5BB

james@clayarchitecturaldesigns.co.uk
clayarchitecturaldesigns.co.uk

This drawing is copyright. Contractor must check all dimensions on site and report any discrepancies immediately to Clay Architectural Designs Ltd.
Registered in England and Wales No. 11187228