



-Note:
First stage will install ballasted, self supporting mounting system (green).
Panels installed onto mounting system and held into place with clamps (blue).
Cables and optimisers will run underneath the panels and will not be visible.
The ballast (concrete blocks) will be placed beneath the PV panels to ensure the panels will stay in place.

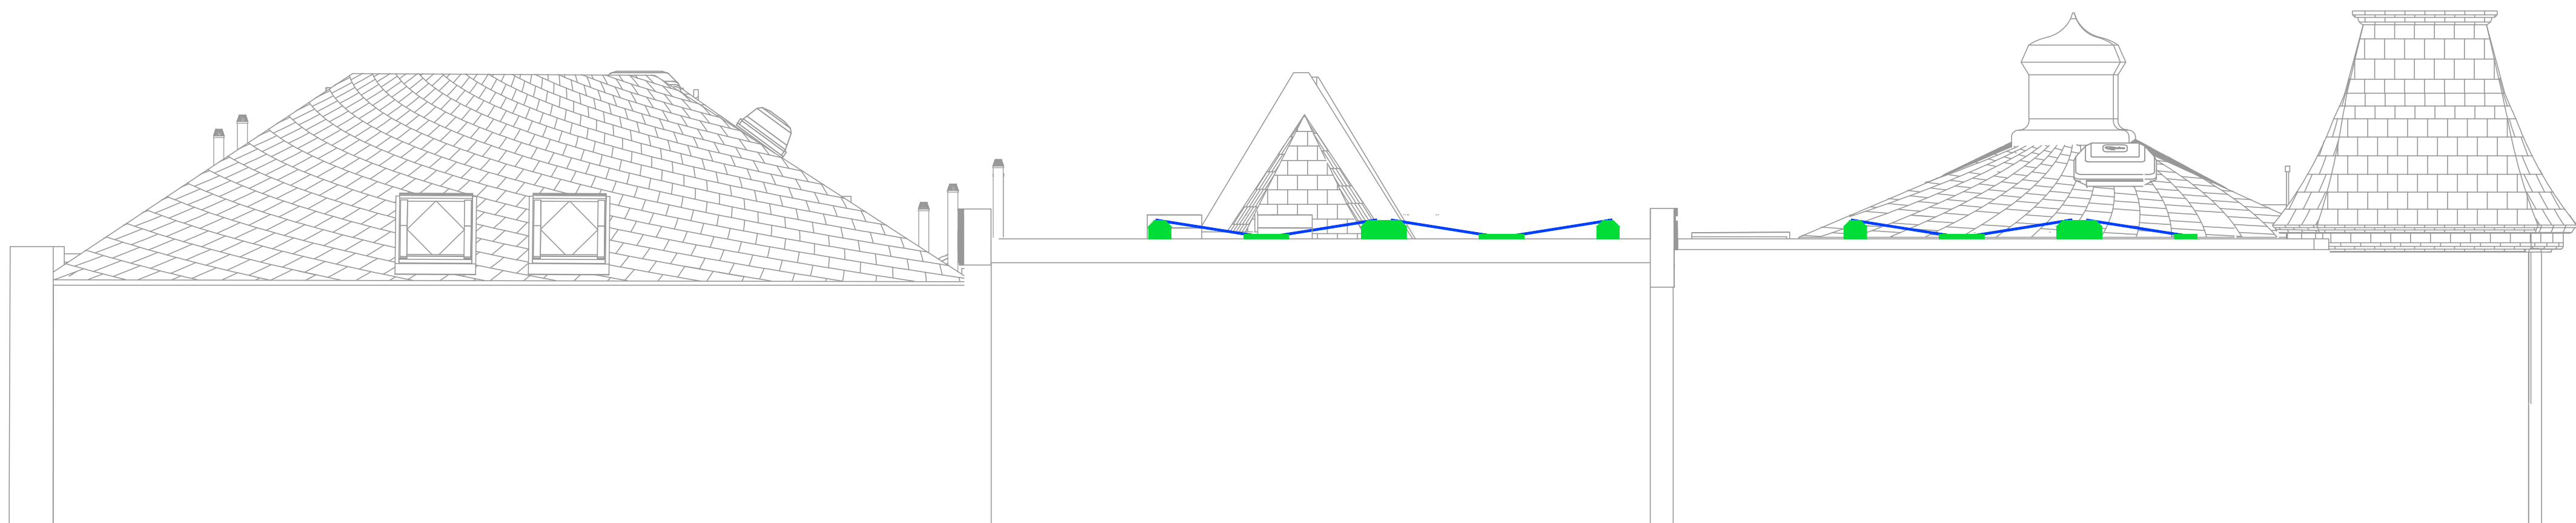


SECTION VIEW A-A

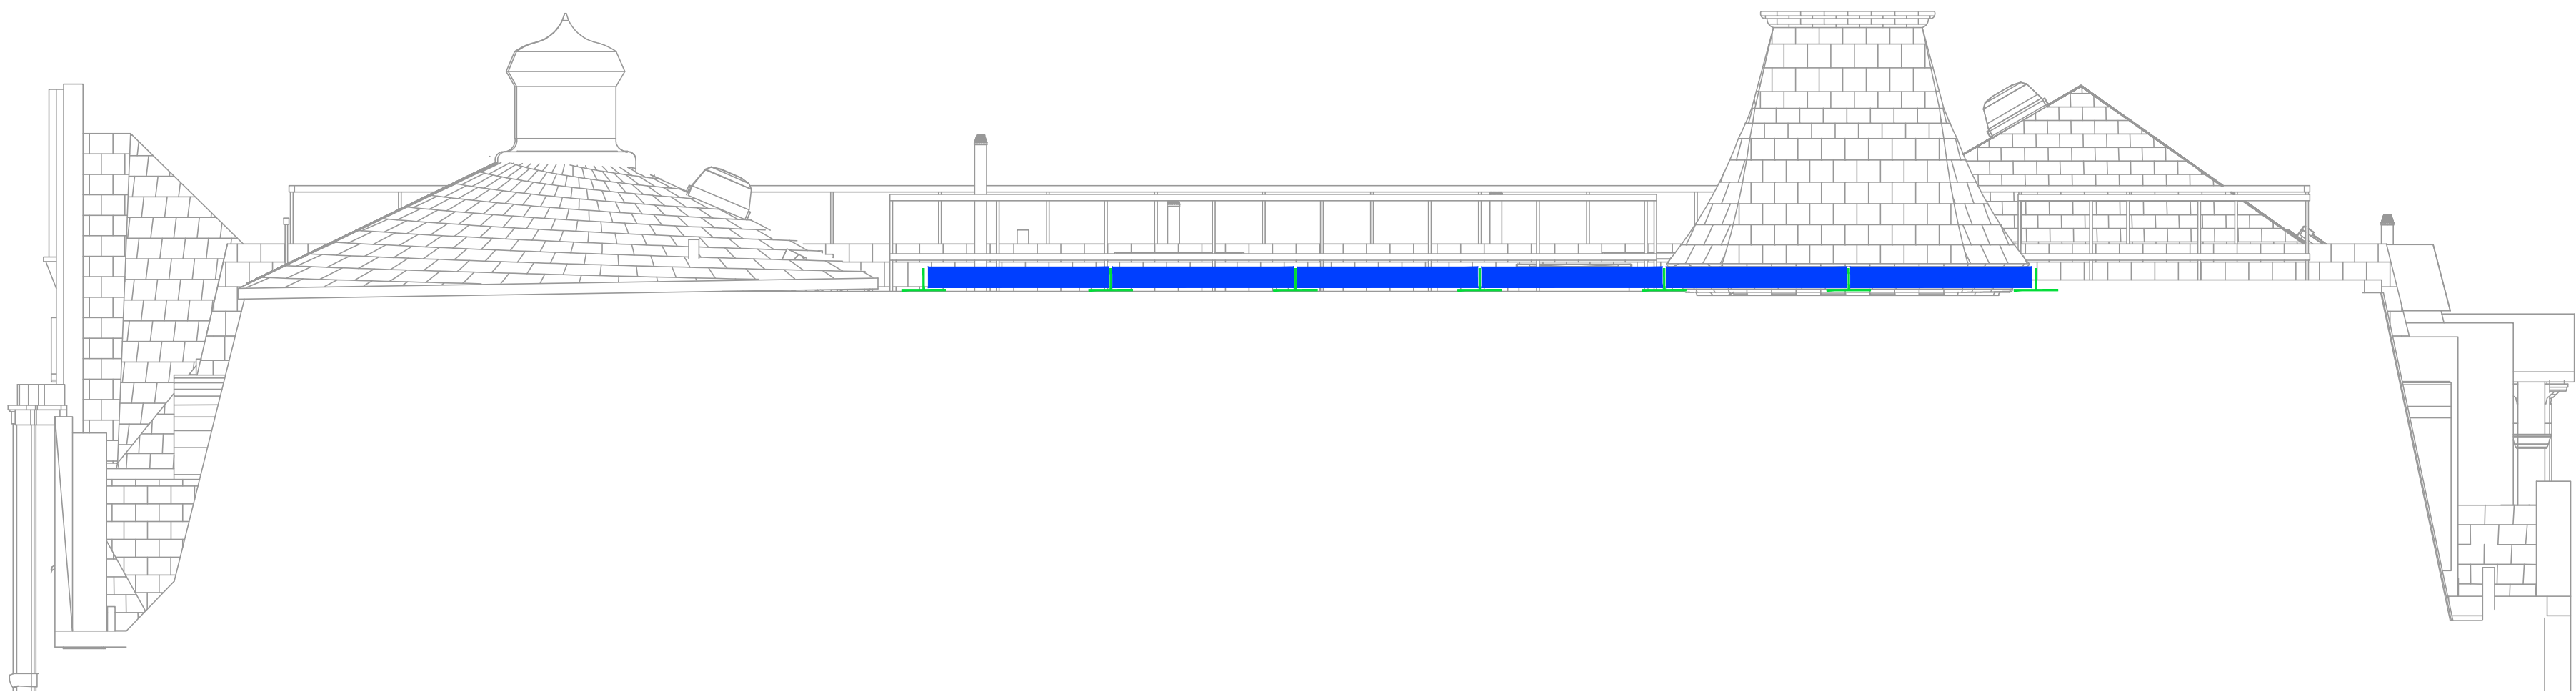

SECTION VIEW B-B

NOTES

- 1) ALL DIMENSIONS TO BE CHECKED ON SITE AND NOT SCALED FROM THIS DRAWING.
 - 2) HOLLIS SHALL BE INFORMED IN WRITING OF ANY DISCREPANCIES.
 - 3) ALL DIMENSIONS ARE IN METRES ONLY.
 - 4) PLAN CONTAINS ORDNANCE SURVEY MAP DATA.
- ©CROWN COPYRIGHT 2023. ALL RIGHTS RESERVED.
LICENSE NUMBER 100022432

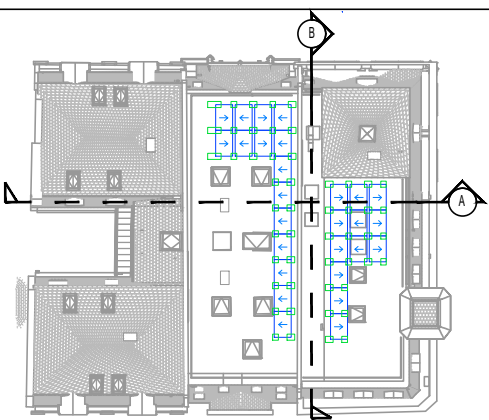

REVISIONS			
REV.	DATE	AMENDMENTS	INITIAL
P01	10.05.24	Issued for comment	IR

THIS DRAWING IS FOR THE FOLLOWING PURPOSE ONLY:
PRELIMINARY ☐ TENDER ☐ CONSTRUCTION ☐
SKETCH ☐ MEASURED SURVEY ☒ CONTRACT ☐

TITLE
PROPOSED SECTION VIEWS

CLIENT
DTZ Investment Management Ltd.

PROJECT NAME
Kingsgate House,
58-66 King Street,
Manchester
M2 4LY

HOLLIS
The Lexicon
10-12 Mount Street
Manchester
M2 5NT
T +44 161 832 7031
W hollisglobal.com



DATE February 2024		DRAWN BY KM		
SCALE 1:50 @A1		CHECKED IR		
PROJECT	LINE	ORIGINATOR	VOLUME/ ZONE/BLDG	LEVEL
122933	101	HLS	00	RF
FILE TYPE	DISCIPLINE/ ROLE	NUMBER	STATUS	REVISION
M2	G	12901	A1	P01