Proposed extension
with ramped access +
assumed drainage run

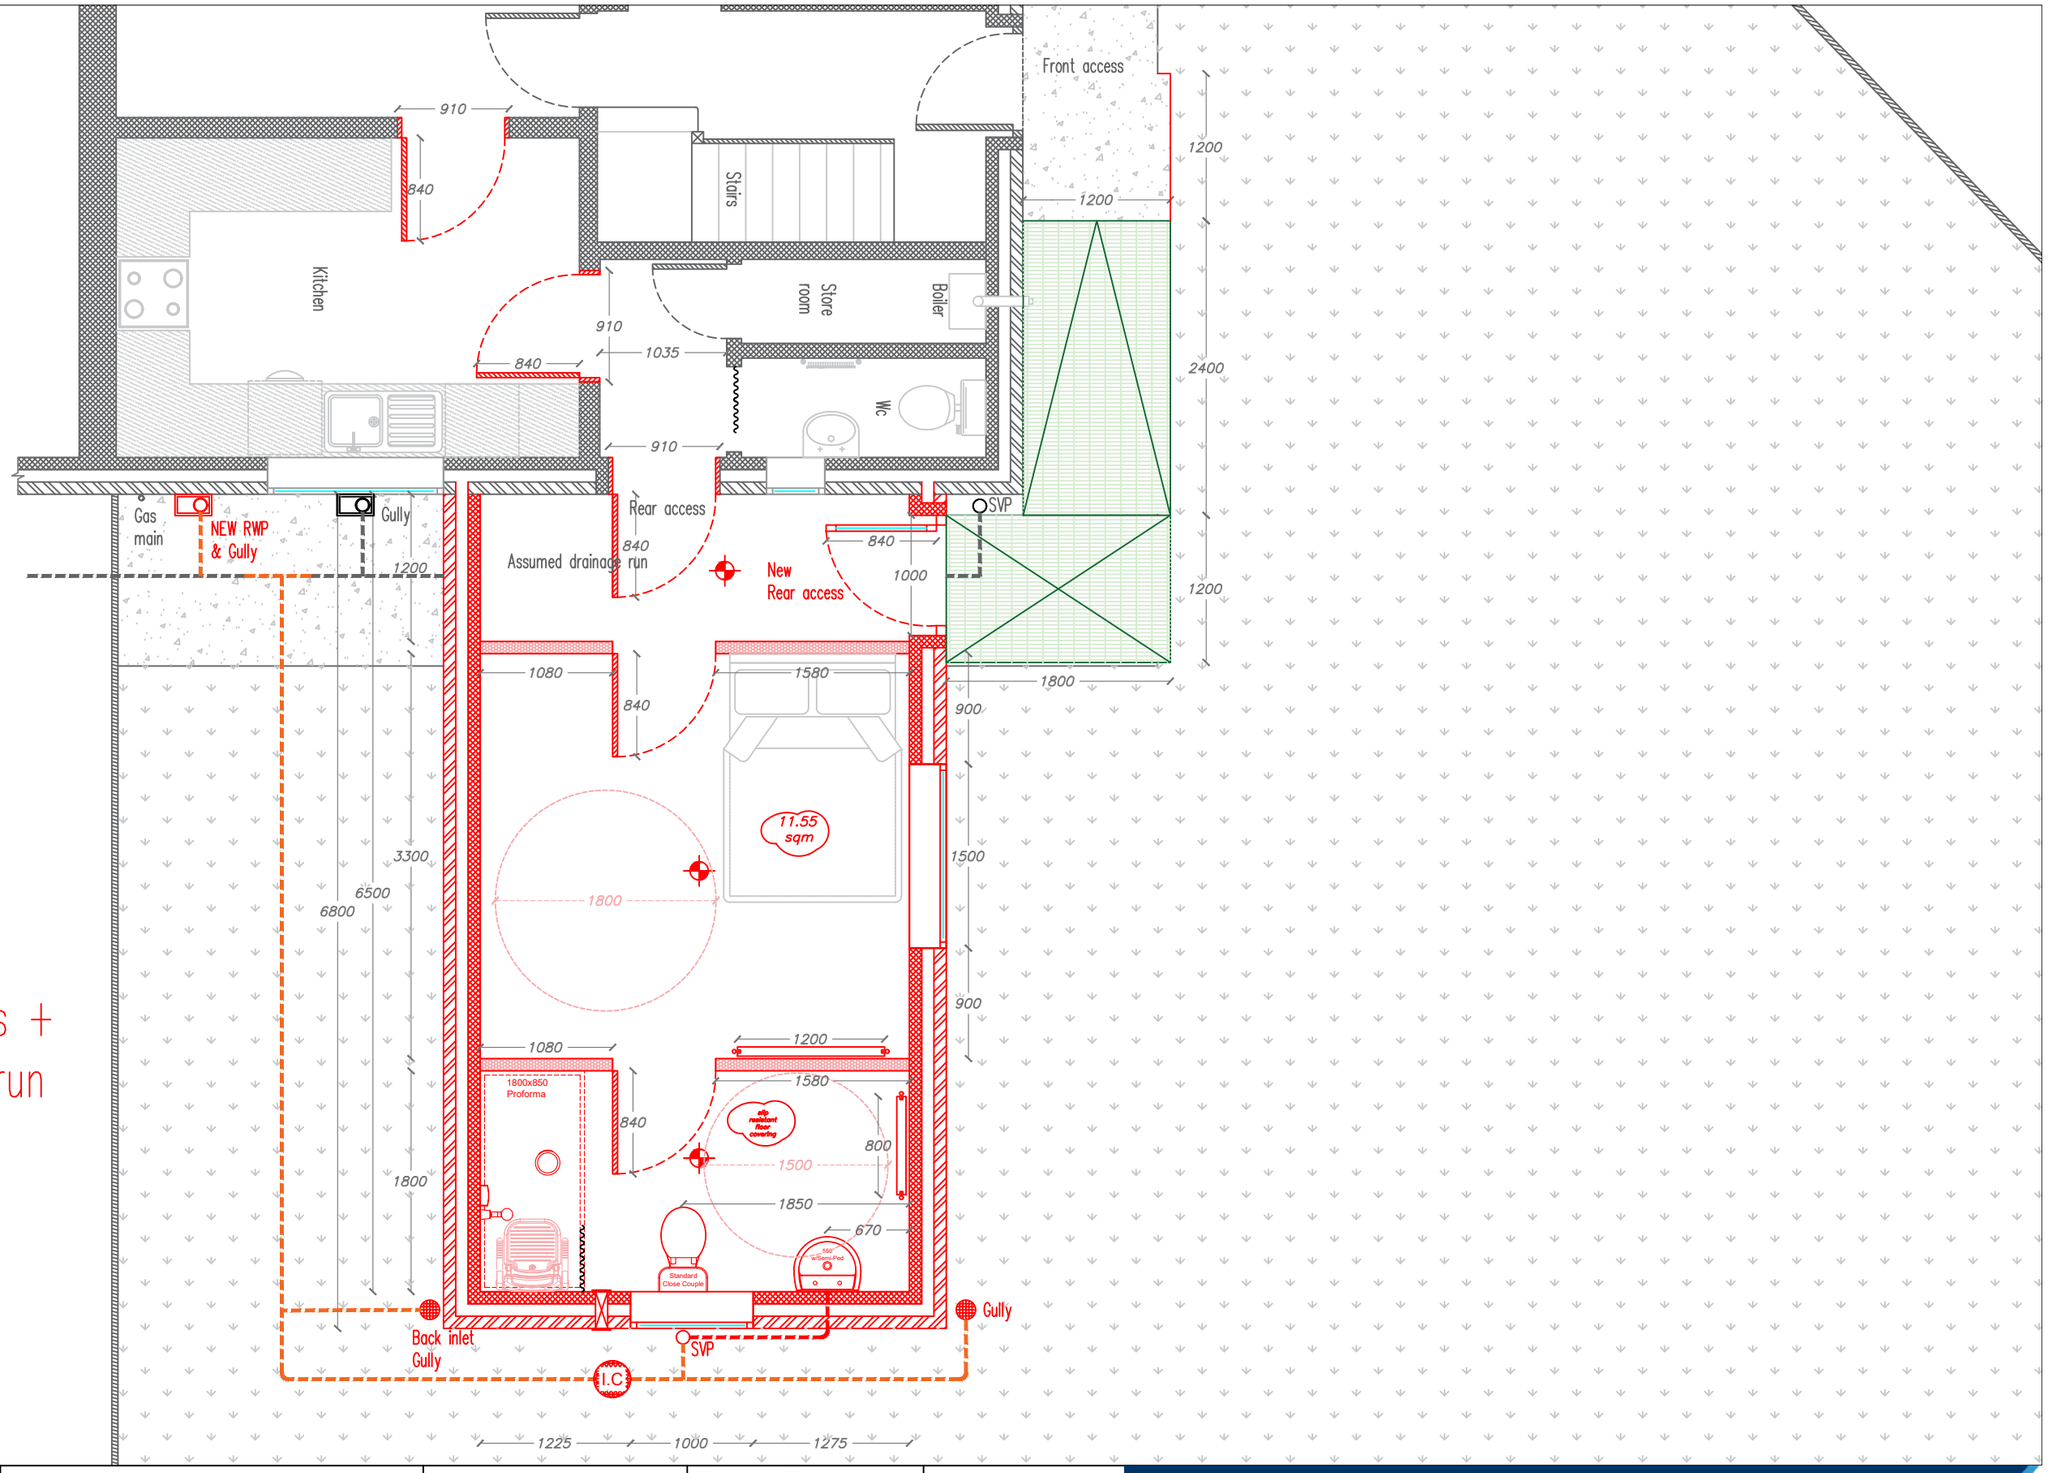

Manchester Equipment & Adaptations Partnership Technical Officer Service Phillips Park Rd Beswick, Manchester, M11 3FU	Applicants name: Mr Arthur Peter Mcdonagh Property address: 13 Heston Avenue Rusholme Manchester M13 0UW	Revisions: **REV SS -**	Drawn By: Shaun Stephenson Scale: **1:50**	Date:24/07/2024 Paper Size: **A3**

Manchester Equipment & Adaptations Partnership