



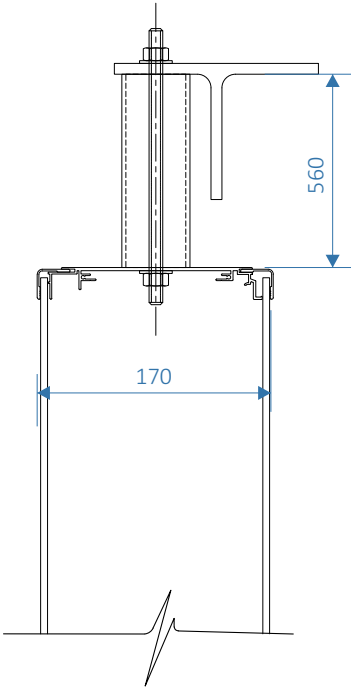

Item-A- N.T.S for Clarity
Fully illuminated flexface sign with signcase constructed in aluminium. Secured using Tek screw fixings into existing steelwork.

Item-B- N.T.S for Clarity
Fully illuminated flexface sign with signcase constructed in aluminium with acrylic faces. Secured using M10 bolts and washers internally within signcase and on top of newly drilled steel as existing sign.

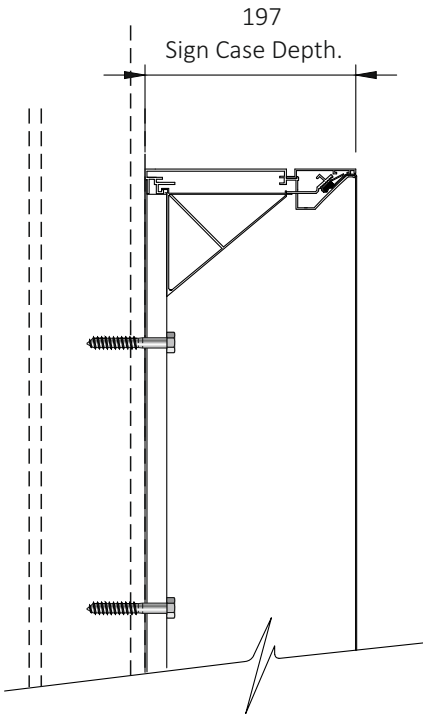

ITEM B- Walkway Hanging Sign _ scale 1:50

1-OFF Internally illuminated double sided NovaSlim sign case holding 5mm Opal acrylic panels c/w face applied digitally printed vinyls and clear laminate.

Sign to be hung from existing canopy steels.

ITEM A - Main flexface _ scale 1:50
New extruded aluminium sign case finished PAH Teal Pantone 22127c with LED illumination and vinyl applied flexface skin with existing illumination removed and replaced with new static LED illumination.

Sign installed in direct replacement of existing.

Rev.:	Rev Date:	Revision Details:
H	13.2.25	Rev H: (MRW): Items A & B Section & Fixing Details Added Rev G: (MRW): All Intems now at 1:50 Scale Rev F: Andy D: Sections added along with scale bars. Rev E: Andy D: 14.01.25: Cap heights and heights from floor level added.

File Name: pets at home\ref66098\4.proposals\66098_PAH_Manchester Fort_ext_proposal					Client: Pets at home
Job No: 66098	Scale: as above	Drawn by: R. Brookes	Checked by:	Date: 02.07.2027	Site: Manchester Fort






ITEM G_ Transom Glazing vinyl
Digitally printed vinyl graphics c/w clear laminate
and externally applied to glazing.

ITEM C_What's inside glazing vinyl
Digitally printed layered vinyl images summa cut to shape
with digitally printed Ecru and machine cut text
ALL internally applied to glazing.

ITEM F_Glazing vinyl
Digitally printed vinyl graphics c/w clear laminate
and externally applied to glazing.

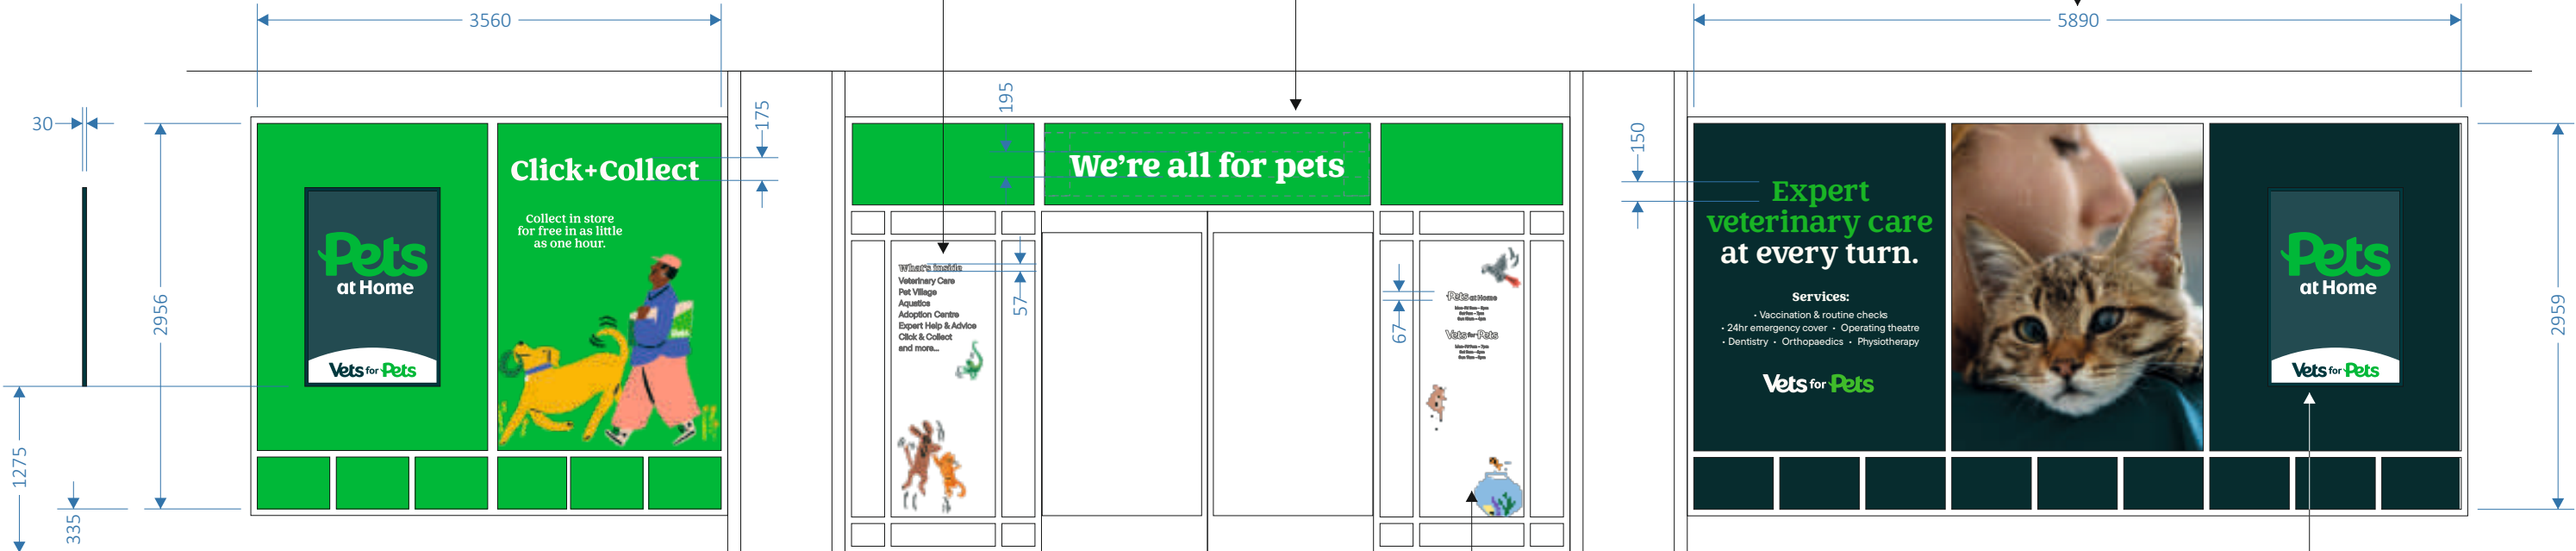

ITEM E- Glazing vinyl
Digitally printed vinyl graphics c/w clear laminate
and externally applied to glazing.

ITEM D - Opening hours glazing vinyl
Digitally printed layered vinyl images summa cut to shape
with digitally printed Ecru and machine cut text
ALL internally applied to glazing.




ITEM J - Poster Frames
2-OFF Non-illuminated, hinged and lockable
40 x 60" painted poster cases (Green RAL 6012)
fitted in replacement existing damaged units.

ELEVATION _ scale 1:50

Rev.:	Rev Date:	Revision Details:
H	13.2.25	Rev H: (MRW): Items A & B Section & Fixing Details Added Rev G: (MRW): All Intems now at 1:50 Scale Rev F: Andy D: Sections added along with scale bars. Rev E: Andy D: 14.01.25: Cap heights and heights from floor level added.

File Name: pets at home\ref66098\4.proposals\66098_PAH_Manchester Fort_ext_proposal					Client: Pets at home
Job No:	Scale:	Drawn by:	Checked by:	Date:	Site: Manchester Fort
66098	as above	R. Brookes		02.07.2027	



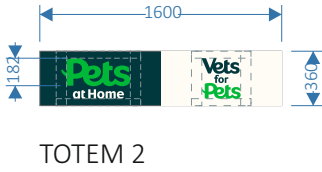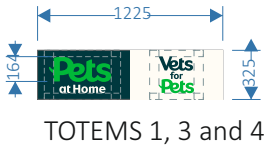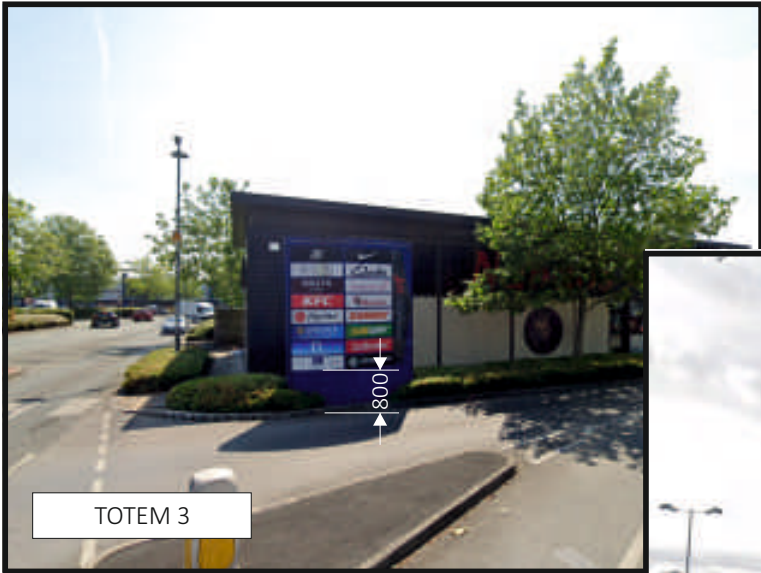



ITEM H - Tenant Panels _ scale 1:50
Face applied digitally printed vinyls graphics c/w clear laminate.



Rev.:	Rev Date:	Revision Details:
H	13.2.25	Rev H: (MRW): Items A & B Section & Fixing Details Added Rev G: (MRW): All Intems now at 1:50 Scale Rev F: Andy D: Sections added along with scale bars. Rev E: Andy D: 14.01.25: Cap heights and heights from floor level added.

File Name: pets at home\ref66098\4.proposals\66098_PAH_Manchester Fort_ext_proposal					Client: Pets at home
Job No:	Scale:	Drawn by:	Checked by:	Date:	Site: Manchester Fort
66098	as above	R. Brookes		02.07.2027	



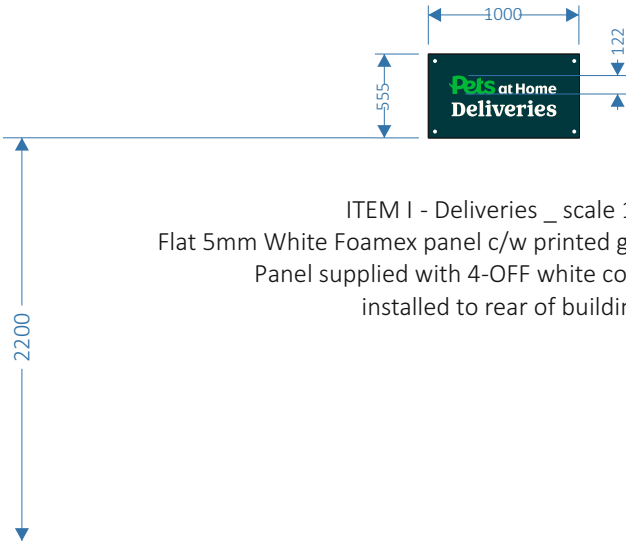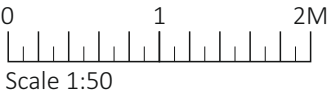

ITEM I - Deliveries _ scale 1:50
Flat 5mm White Foamex panel c/w printed graphics direct to face.
Panel supplied with 4-OFF white cover caps and
installed to rear of building.

Rev.:	Rev Date:	Revision Details:
H	13.2.25	Rev H: (MRW): Items A & B Section & Fixing Details Added Rev G: (MRW): All Intems now at 1:50 Scale Rev F: Andy D: Sections added along with scale bars. Rev E: Andy D: 14.01.25: Cap heights and heights from floor level added.

File Name: pets at home\ref66098\4.proposals\66098_PAH_Manchester Fort_ext_proposal					Client: Pets at home
Job No:	Scale:	Drawn by:	Checked by:	Date:	Site: Manchester Fort
66098	as above	R. Brookes		02.07.2027	

