


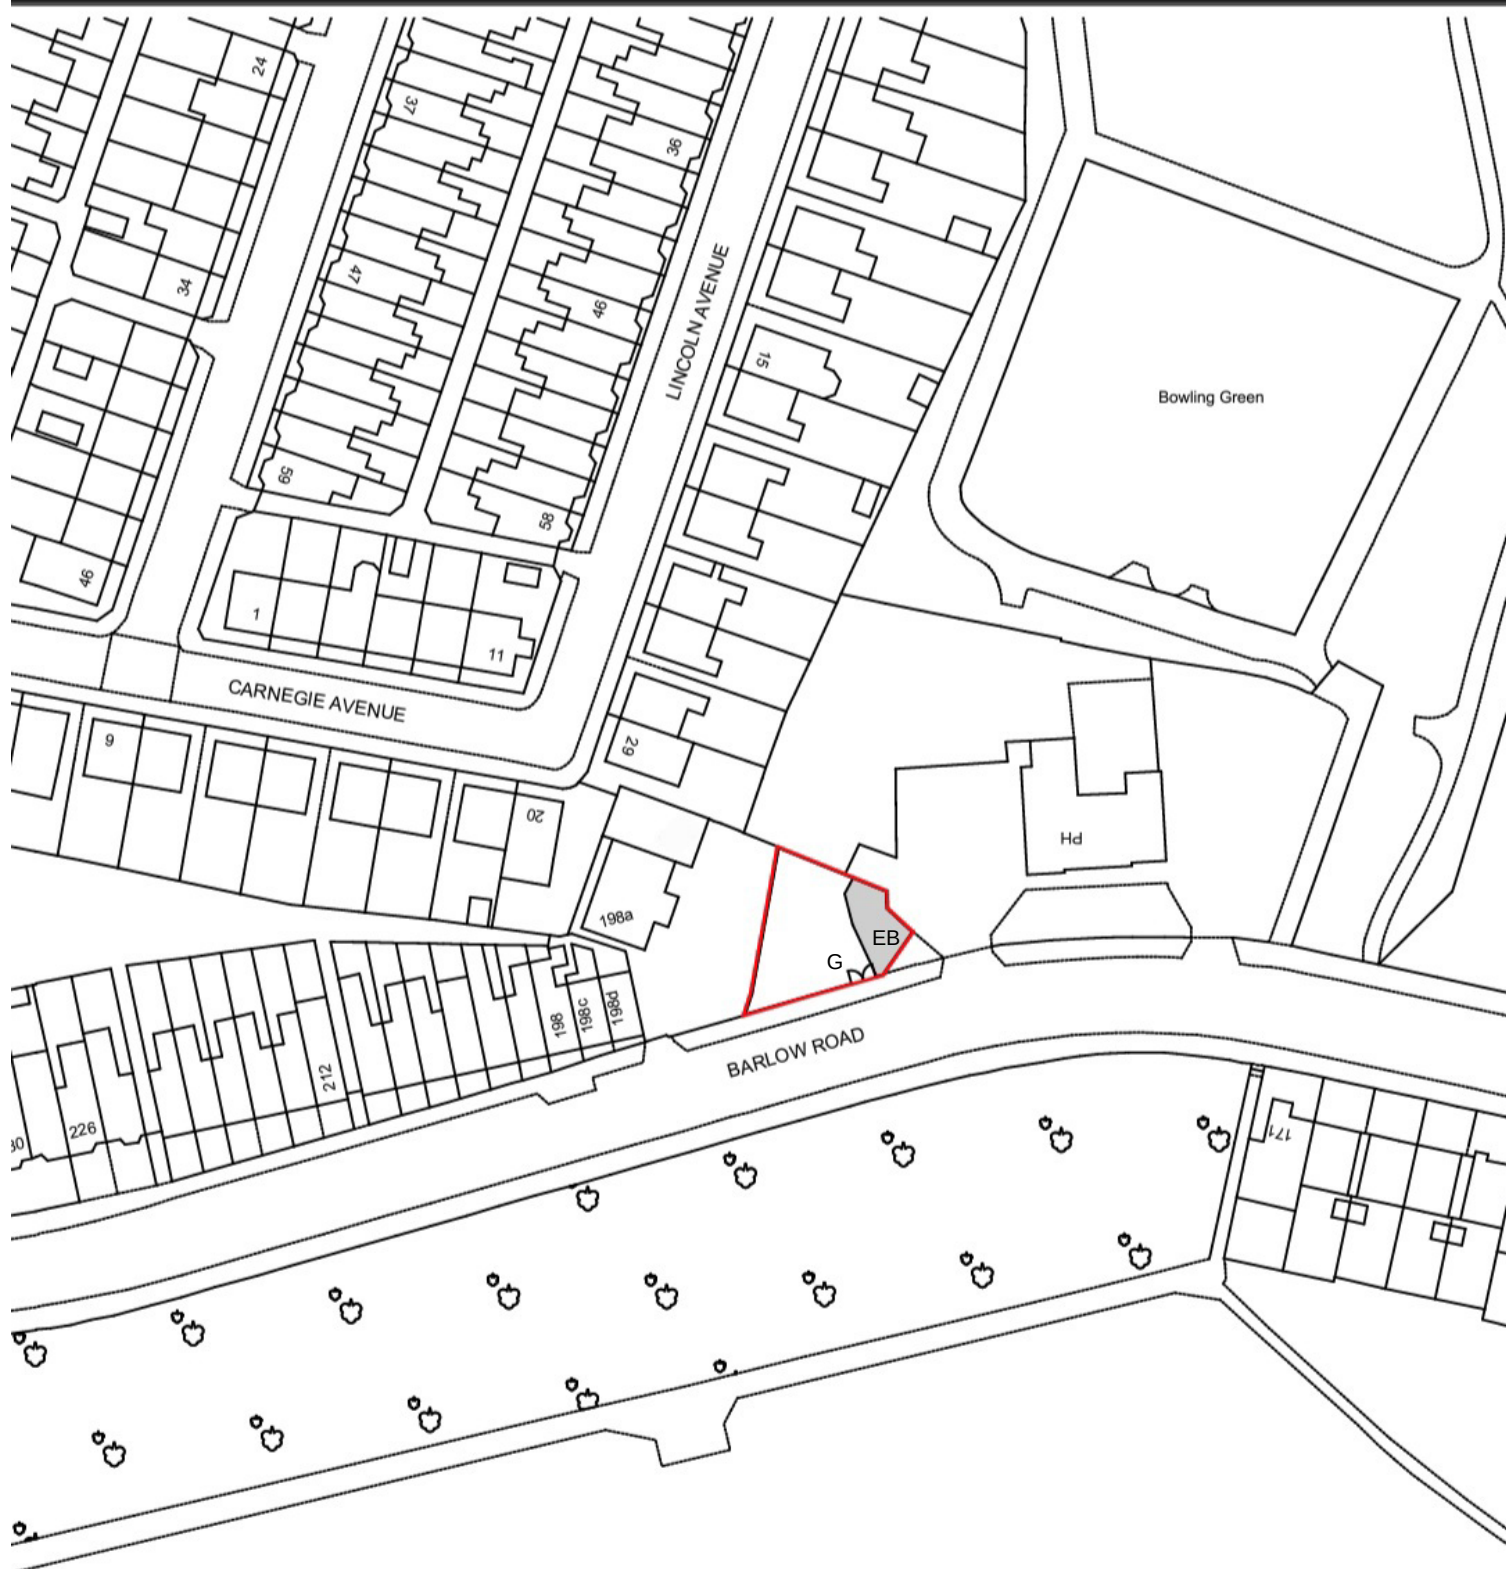

Existing location and site plan

 Site boundary

G - Existing gate

EB - Existing building

Easting: 387926

Northing: 394273

198b Barlow Road M19 3HF