


PROPOSED ELEVATIONS

SEE BLOCK PLAN FOR PROPOSED HOUSE POSITION

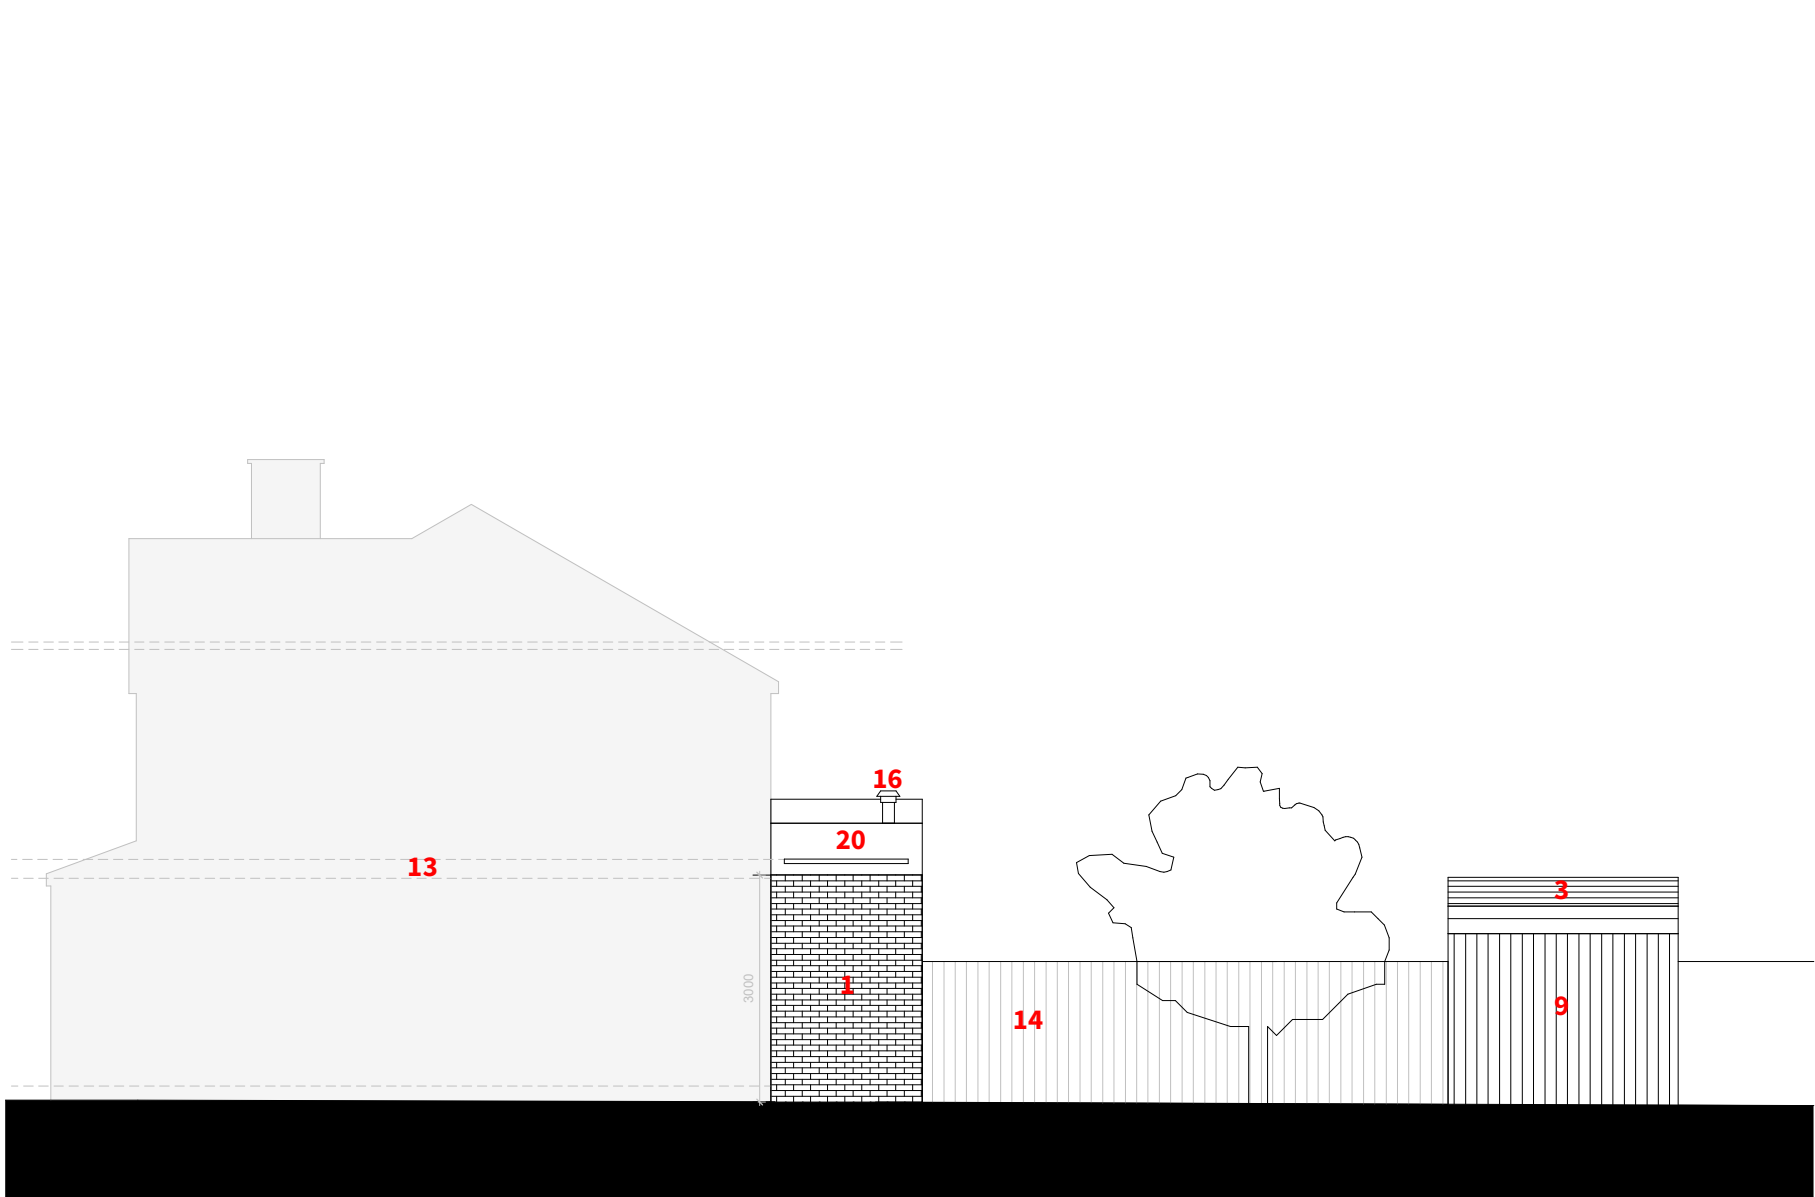

Proposed Side B Elevation 1:50 / A1 + 1:100 / A3

PROPOSED MATERIAL LEGEND:

1. Brick Wall/Chimney

2. Render

3. Tiled Roof

4. Existing Painted Timber Fascia & Bargeboard

5. Existing uPVC Painted Drain Pipe

6. Existing uPVC Painted Gutter

7. New Timber Doors/Windows

8. Timber Cill

9. Charred Timber Cladding

10. Brick Solider Course
11. Roof Light

12. Existing Timber Doors

13. Neighbouring Property

14. Timber Gates / Fence

15. Zinc Cladding



16. Fire Flue

17. Aluminium Window/Doors

18. Aluminium Capping

19. Aluminium Hopper and Downpipe

20. Zinc to Match Cladding or Tiled to Match Main House Roof

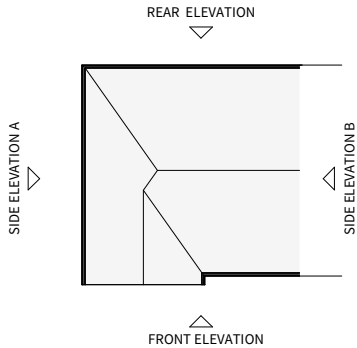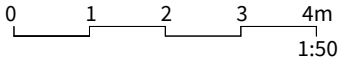

PLANNING

IMPORTANT NOTES: This drawing is intended solely for the use of Material Studio Architects (Company No. 12071636) for information and presentation purposes only and may contain confidential and commercially sensitive information. Any review, re-transmission, disclosure, copying or modification of it is strictly forbidden. All trademarks, branding and copyright© can not be used by anyone without the express written permission of the company. Use of this or any other drawing signifies consent to any interception we might lawfully carry out to prevent abuse of these facilities. This drawing with or without terms are considered subject to contract and is sent without prejudice. To be read in conjunction with any relevant Structural Engineer's drawings and any other consultant information. DO NOT SCALE from drawing, work to figured dimensions only. All dimensions to be checked by Contractor/Fabricator prior to construction, report all discrepancies to the Design Team. Any existing dimensions noted on the drawing are to be checked by the Contractor prior to commencement of the works.		
REV	DESCRIPTION	DATE
CLIENT	Mr & Mrs Turner	
PROJECT	The Small Room	
ADDRESS	4 South Meade, Chorlton, M21 8EB	
DRAWING TITLE	Proposed Side B Elevation	
SCALE @ A1	As indicated	DATE 24/10/24
DRAWING NO.	LP2408_3_302	REV
<div><div>material studio architects</div><div>Tel: 0161 531 6203 / Web: www.materialstudio.co.uk / Address: M1 2WQ</div></div>		