


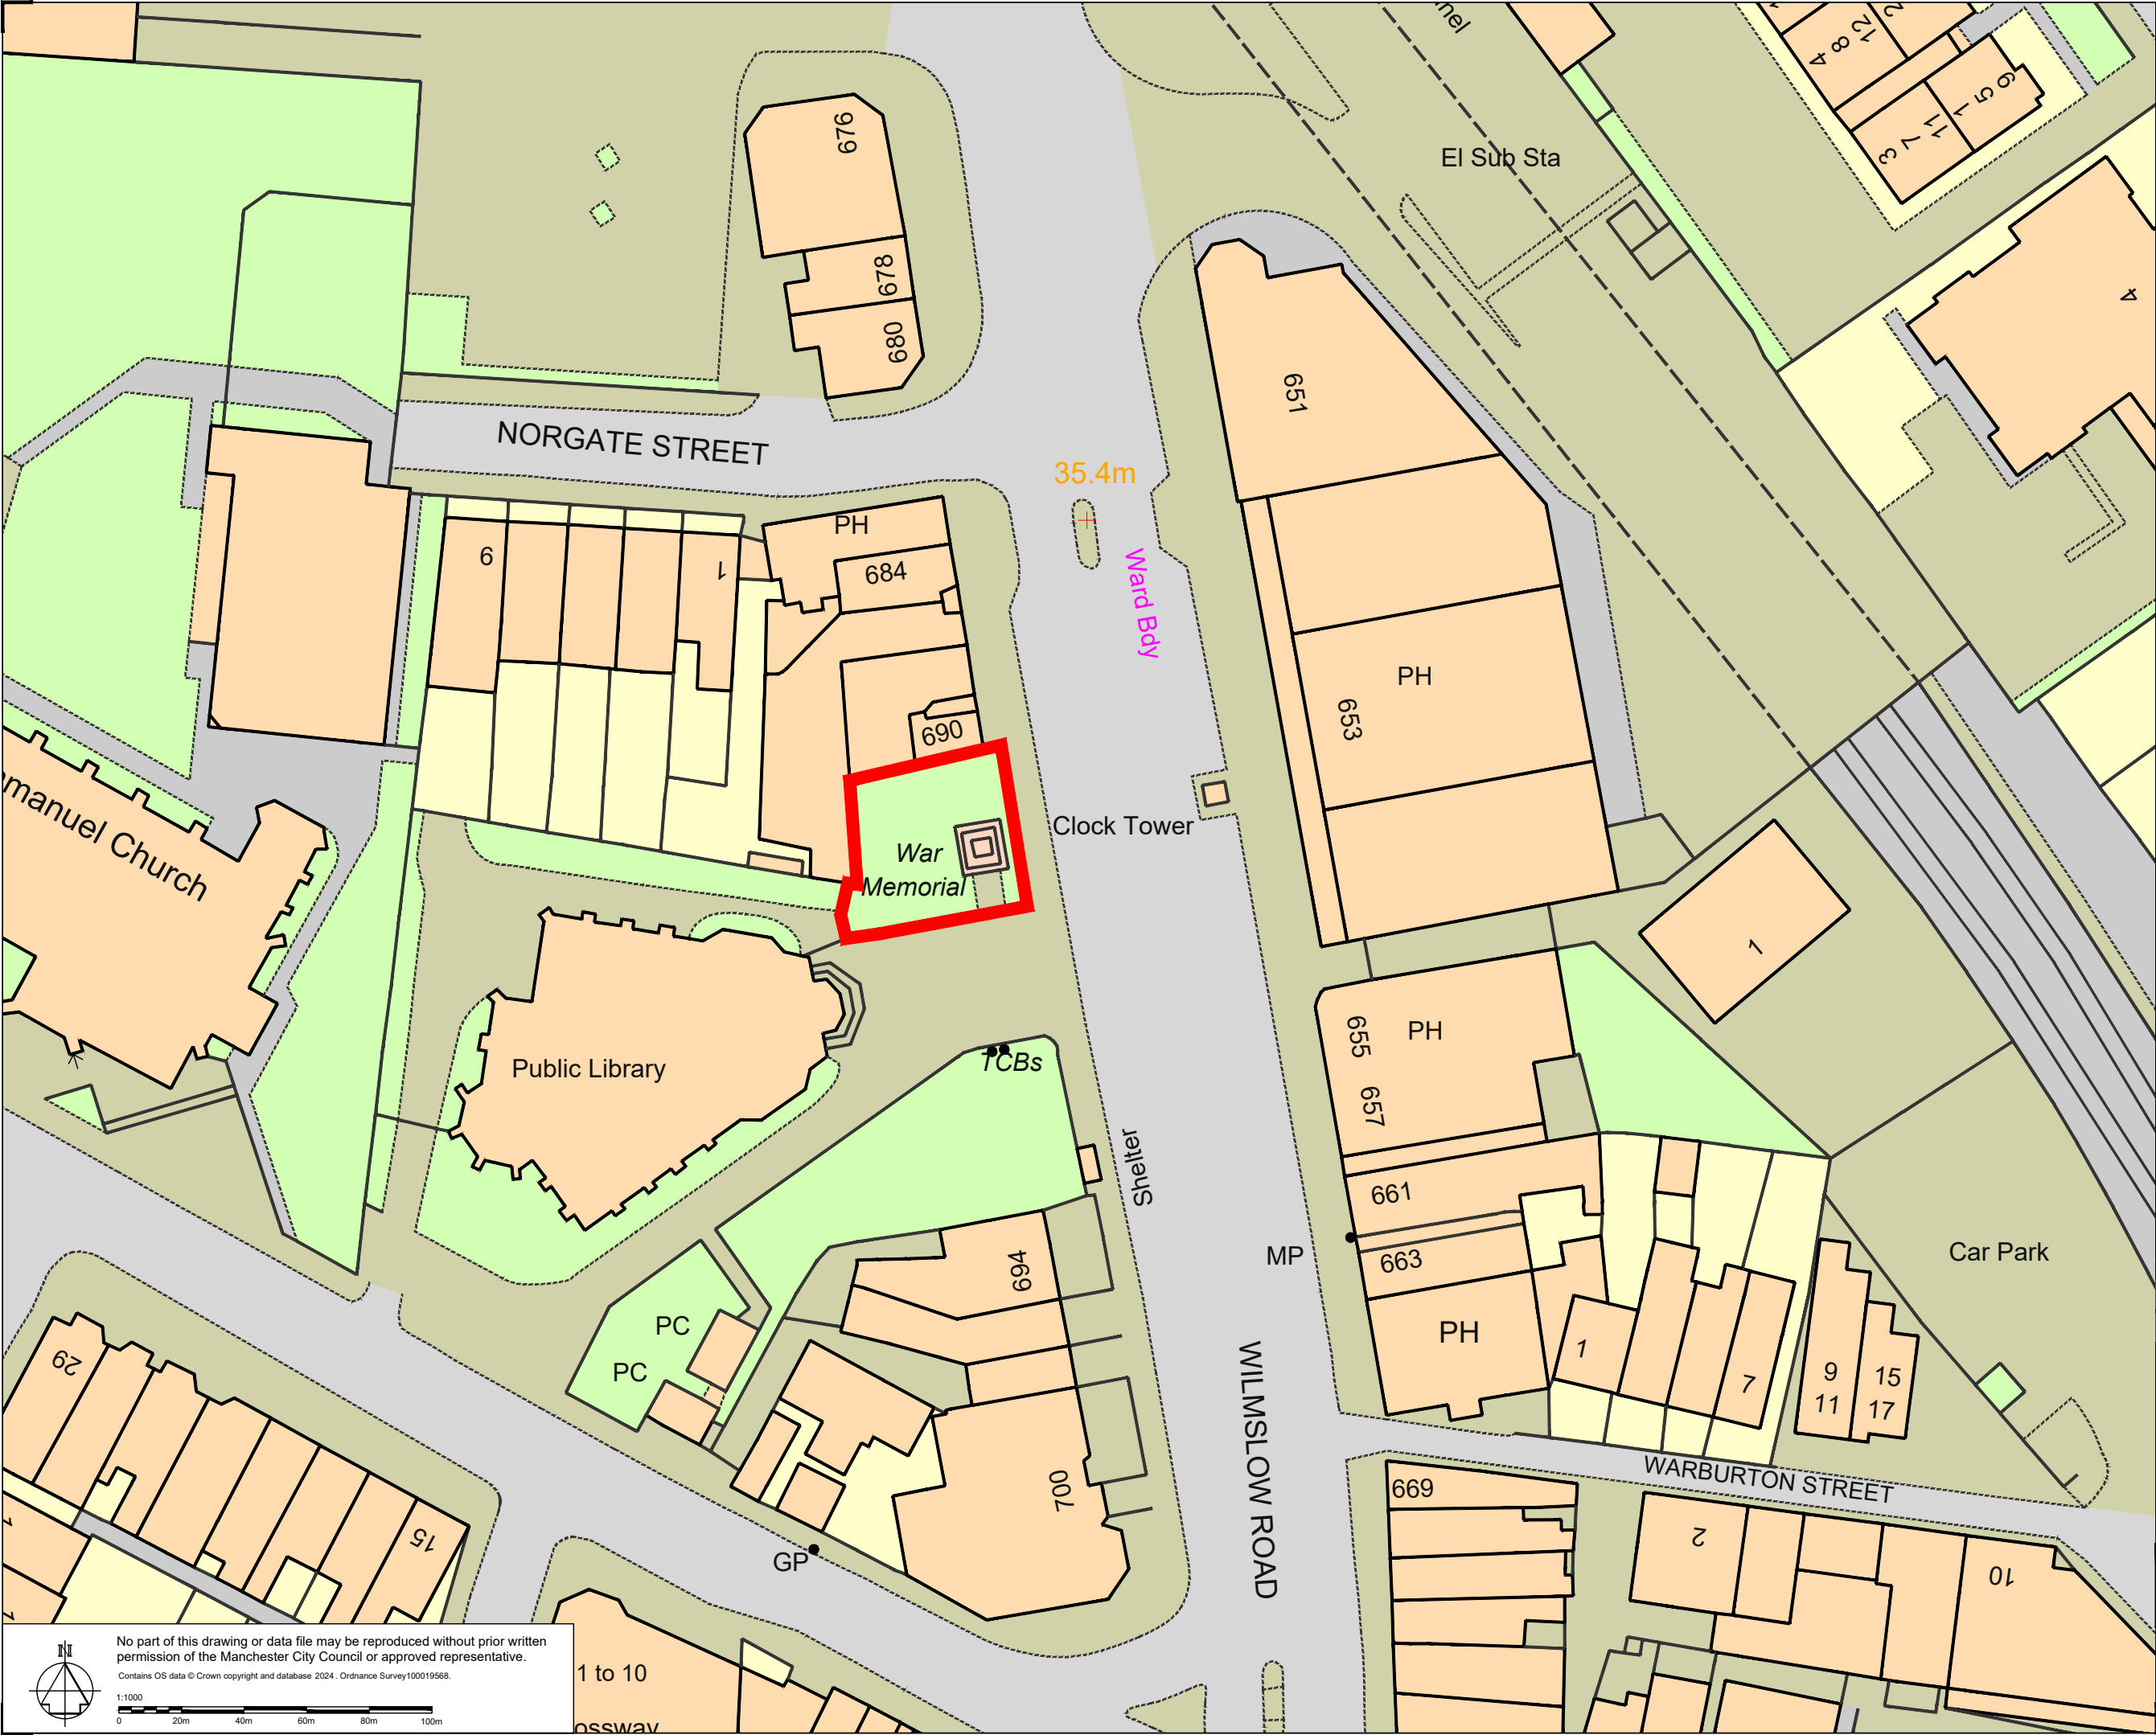

No part of this drawing or data file may be reproduced without prior written permission of the Manchester City Council or approved representative.
Contains OS data © Crown copyright and database 2024. Ordnance Survey 100019568.

1:1000
0 20m 40m 60m 80m 100m



Capital Programmes Division

DRAWING STATUS Information

PROPERTY TITLE
7th Battalion Manchester Regiment War Memorial
Whitworth Park Oxford Road
Manchester M13 9PD

UPRN 0000000000000 DFE NO. 0000

PROJECT TITLE N/A

DRAWING TITLE Site location plan

JOB NO. XX/00000 DATE REV

SCALE 1:1000@A3 AUTHOR A. Burns CHECKED BY APPROVED BY

DRAWING NO. W7B-MCC-ZZ-ZZ-DR-A-0001