




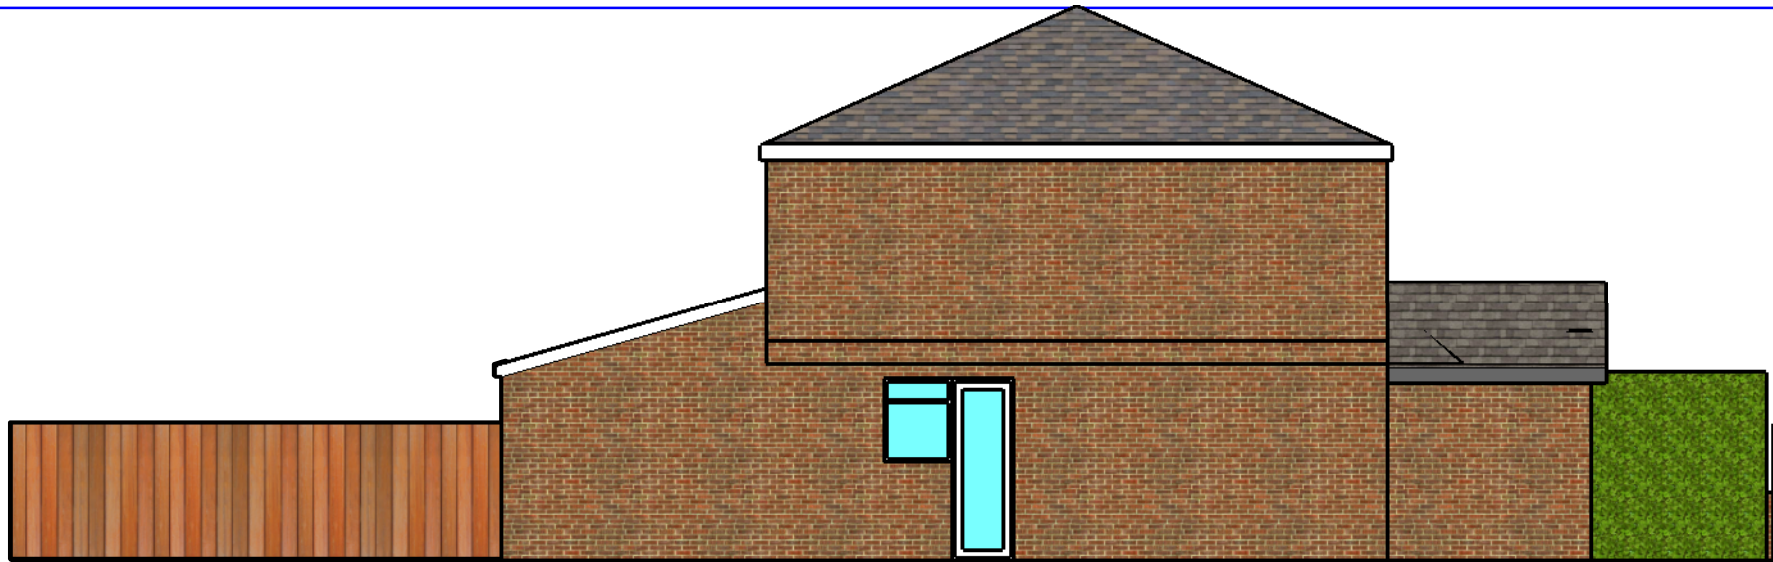


- ELEVATION
- PROPOSED
1:100 IN A3

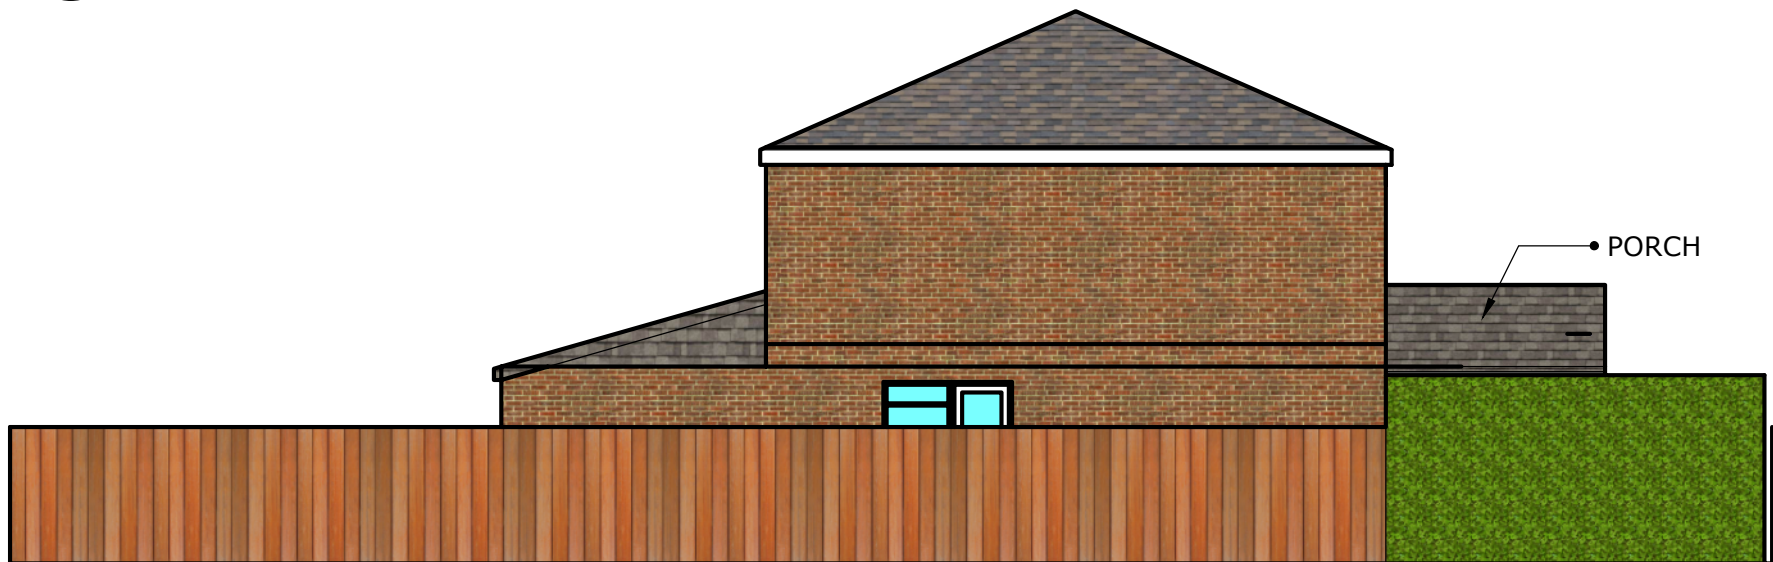

- ELEVATION
- PROPOSED
1:100 IN A3

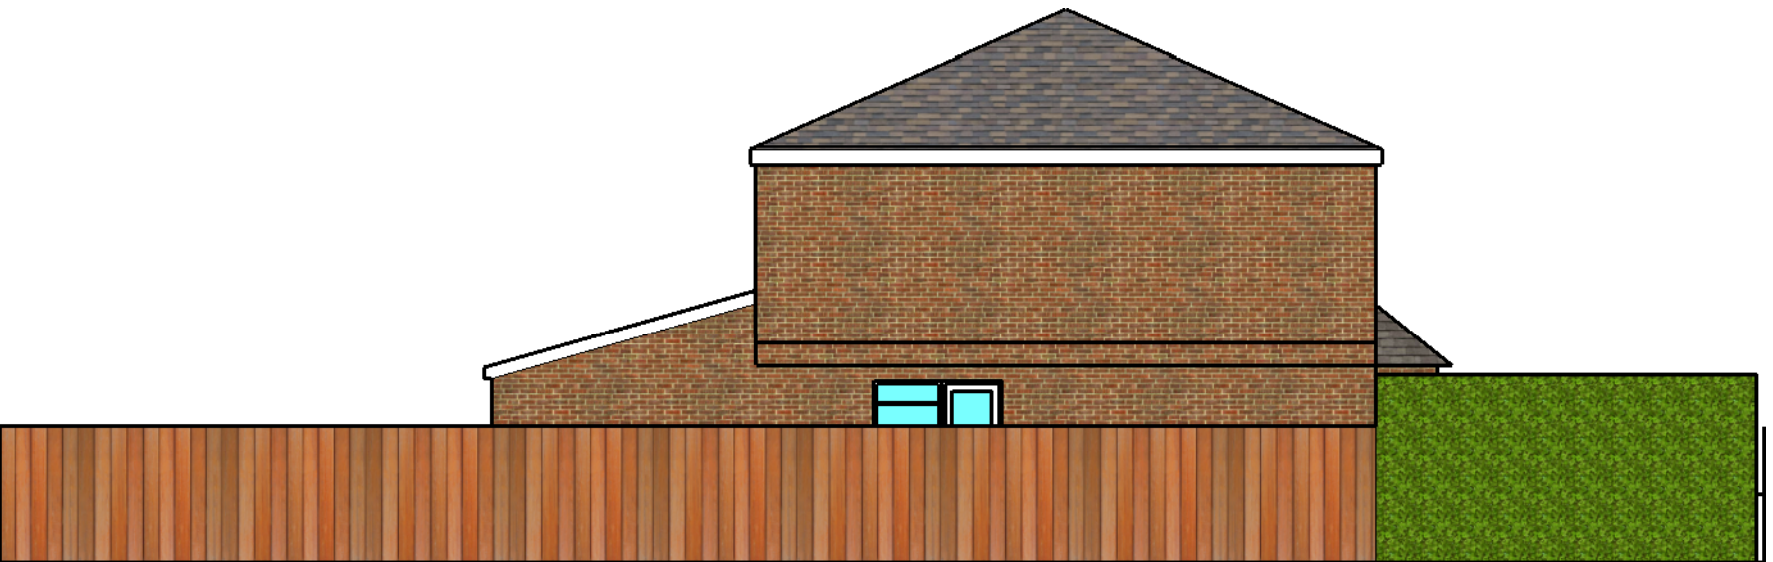


- ELEVATION
- EXISTING
1:100 IN A3

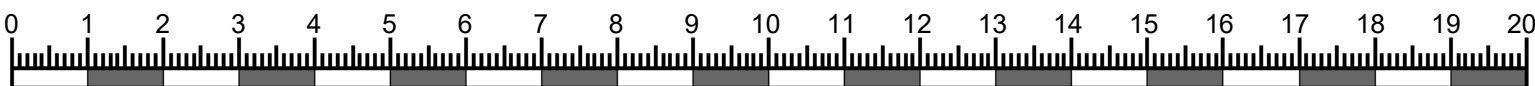


SCALE BAR 1:100



- ELEVATION (front)
- EXISTING
1:100 IN A3

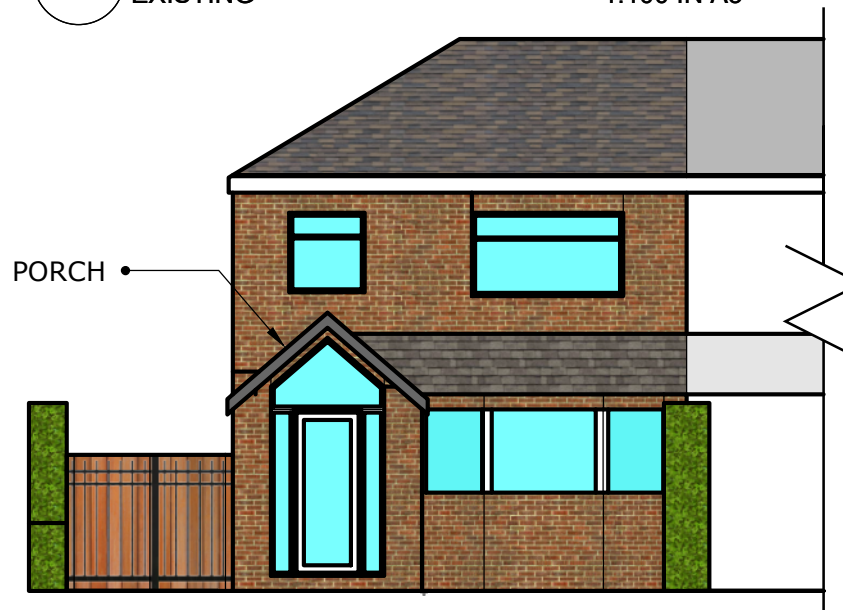

- ELEVATION (front)
- PROPOSED
1:100 IN A3

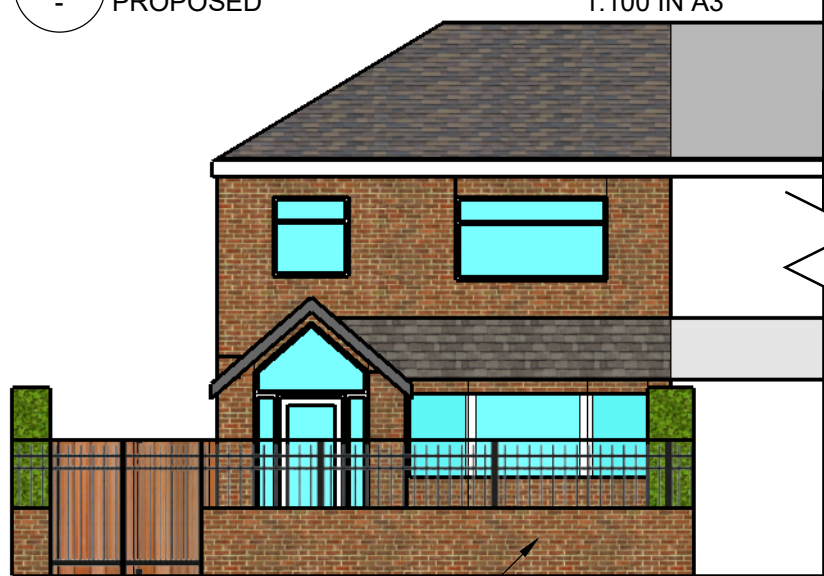

Fornt fence

- ELEVATION (FRONT)
- PROPOSED
1:100 IN A3

Note :

Legend :

Remark :

- 1.) NO unauthorized copying / reproduction permitted without expressed written permission.
- 2.) The contractor shall check all dimensions and level on site before commencement of work.
- 3.) No dimension to be scaled off this drawing.

Project :
173 Manley Road Chorlton
Manchester M21 0GY

Title :
ELEVATION

Design : Gary

Drawn : gw Check By : -
Scale : As Shown

15	-	-
14	-	-
13	-	-
12	-	-
11	-	-
10	-	-
09	-	-
08	-	-
07	-	-
06	-	-
05	-	-
04	-	-
03	-	-
02	-	-
01	-	-
rev	date	description

Revision / Version

Dwg No. : M21-PL-03

Job No. : 241210

GW 設計工作室有限公司
GARYWONG WORKSHOP LIMITED
專業提供各類建築設計、室內設計、景觀設計
專業許可中國、工程監理、建築及裝修、建造工程、建築工程
Civil/Structural/Electrical/Landscape/Interior/Planning/Quantity Surveying
Project Planning/Structural/Interior/Quantity Surveying/2012/2017/2018/2019/4091/