

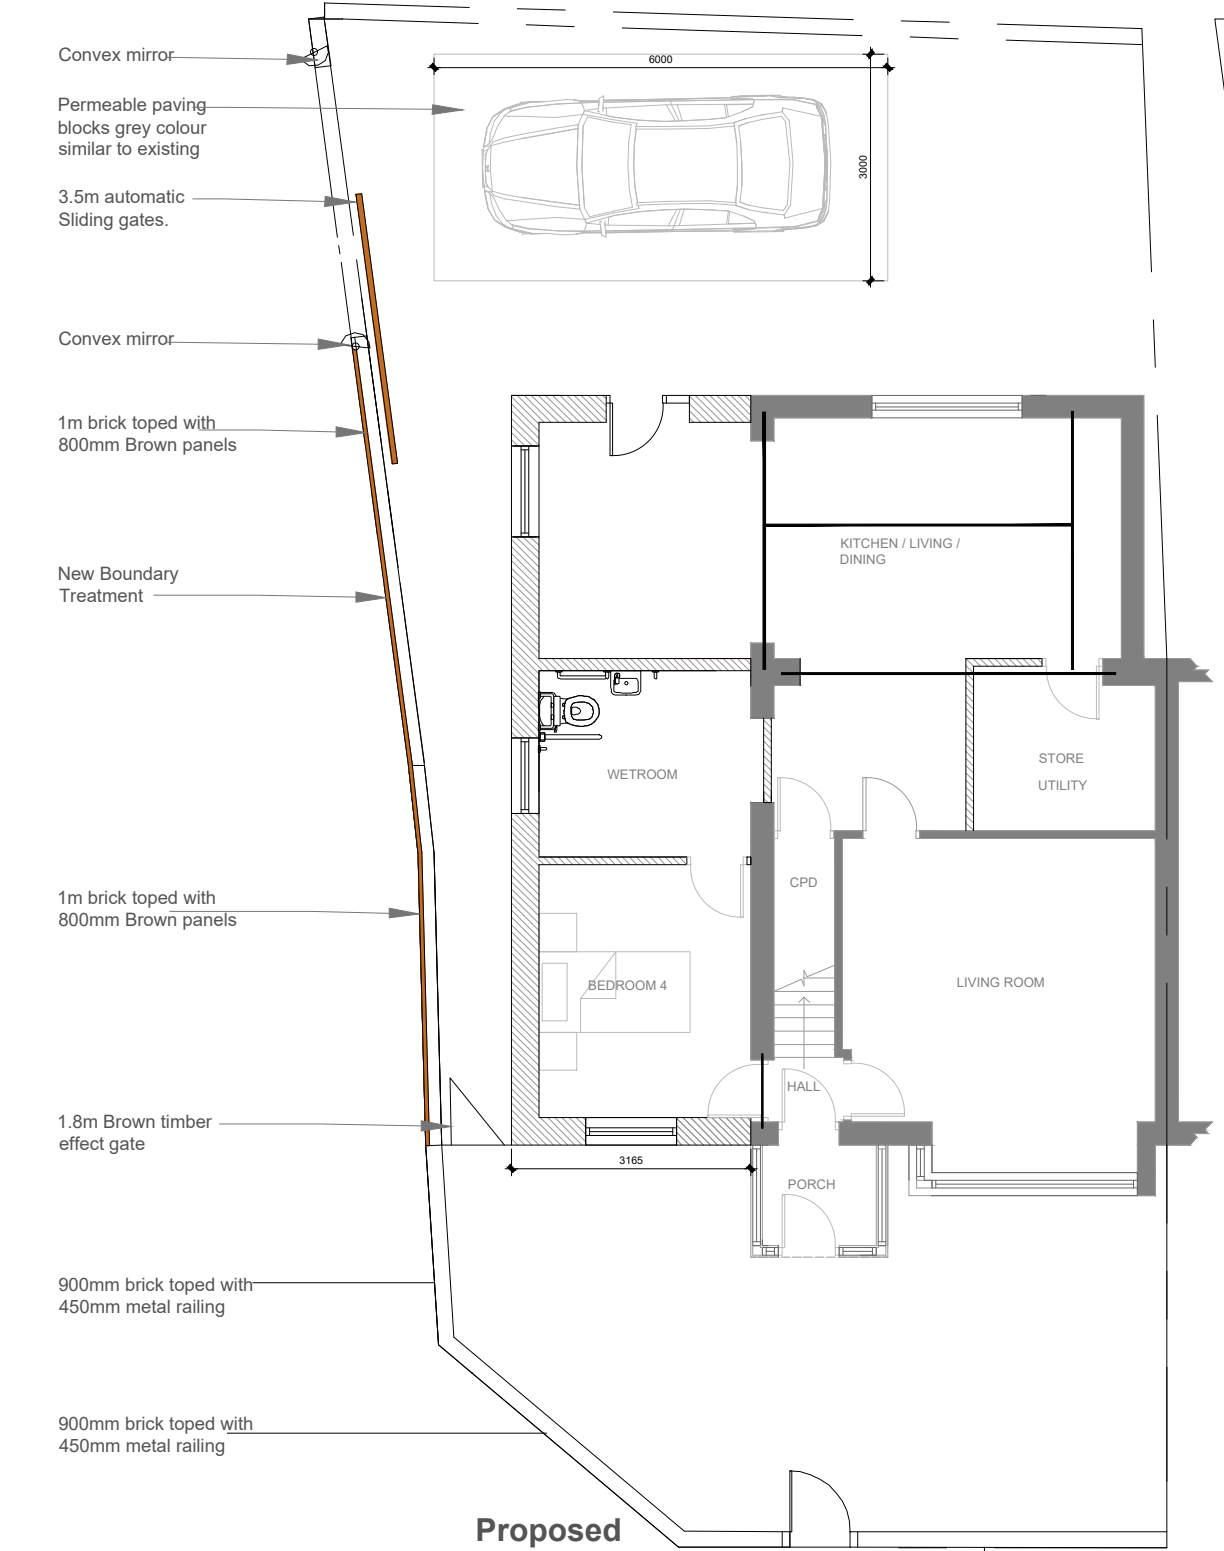


03/04/2025 18:19:21

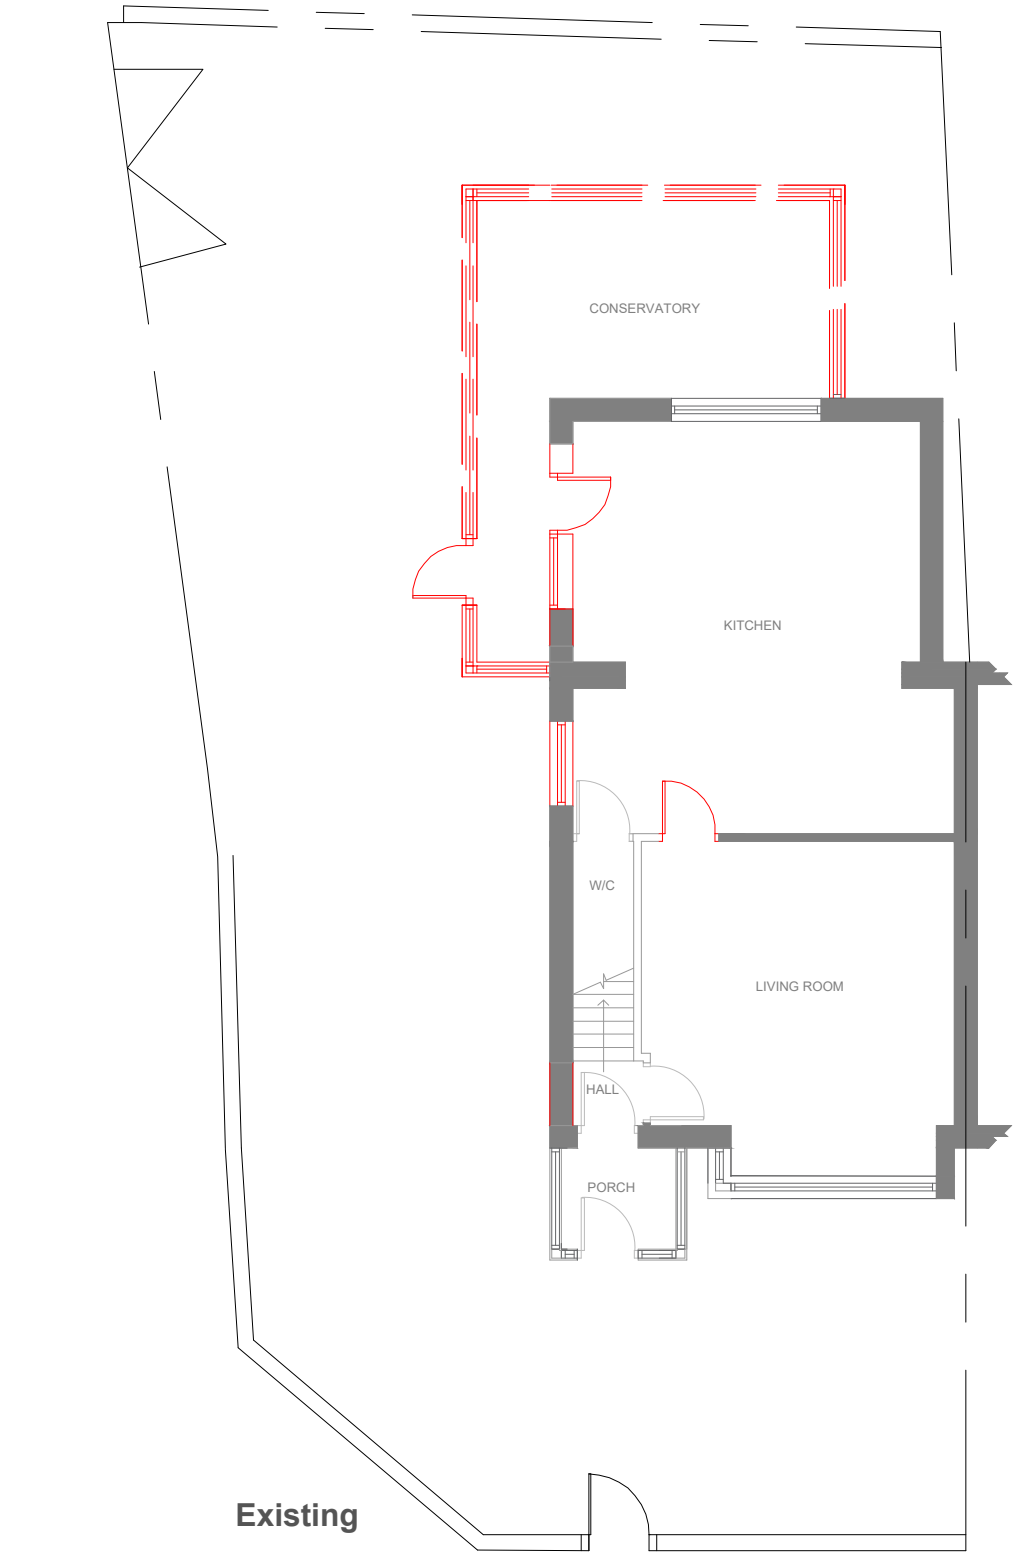

- Convex mirror
- Permeable paving blocks grey colour similar to existing
- 3.5m automatic Sliding gates.
- Convex mirror
- 1m brick topped with 800mm Brown panels
- New Boundary Treatment
- 1m brick topped with 800mm Brown panels
- 1.8m Brown timber effect gate
- 900mm brick topped with 450mm metal railing
- 900mm brick topped with 450mm metal railing
- 900mm brick topped with 420mm metal railing
- Metal railing black colour
- Facing brickwork to match existing.
- 1m brick topped with 800mm Brown timber panels similar to no.2 Wilmur Avenue
- 600mm strip of visual permeability to be provided on gate and adjacent panel
- Facing brickwork to match existing.

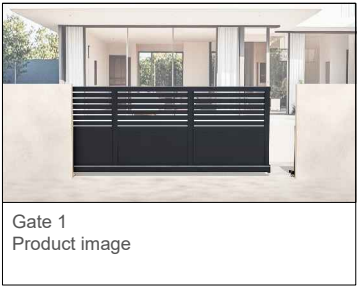

Site Plan 1:100@A3 Proposed



ARCHITECTURE

New York Street, Manchester, M1 4BT.
www.m1architecture.co.uk
Telephone: 0330 311 9695

HOME EXTENSION

2422

01B

41 ST JAMES ROAD